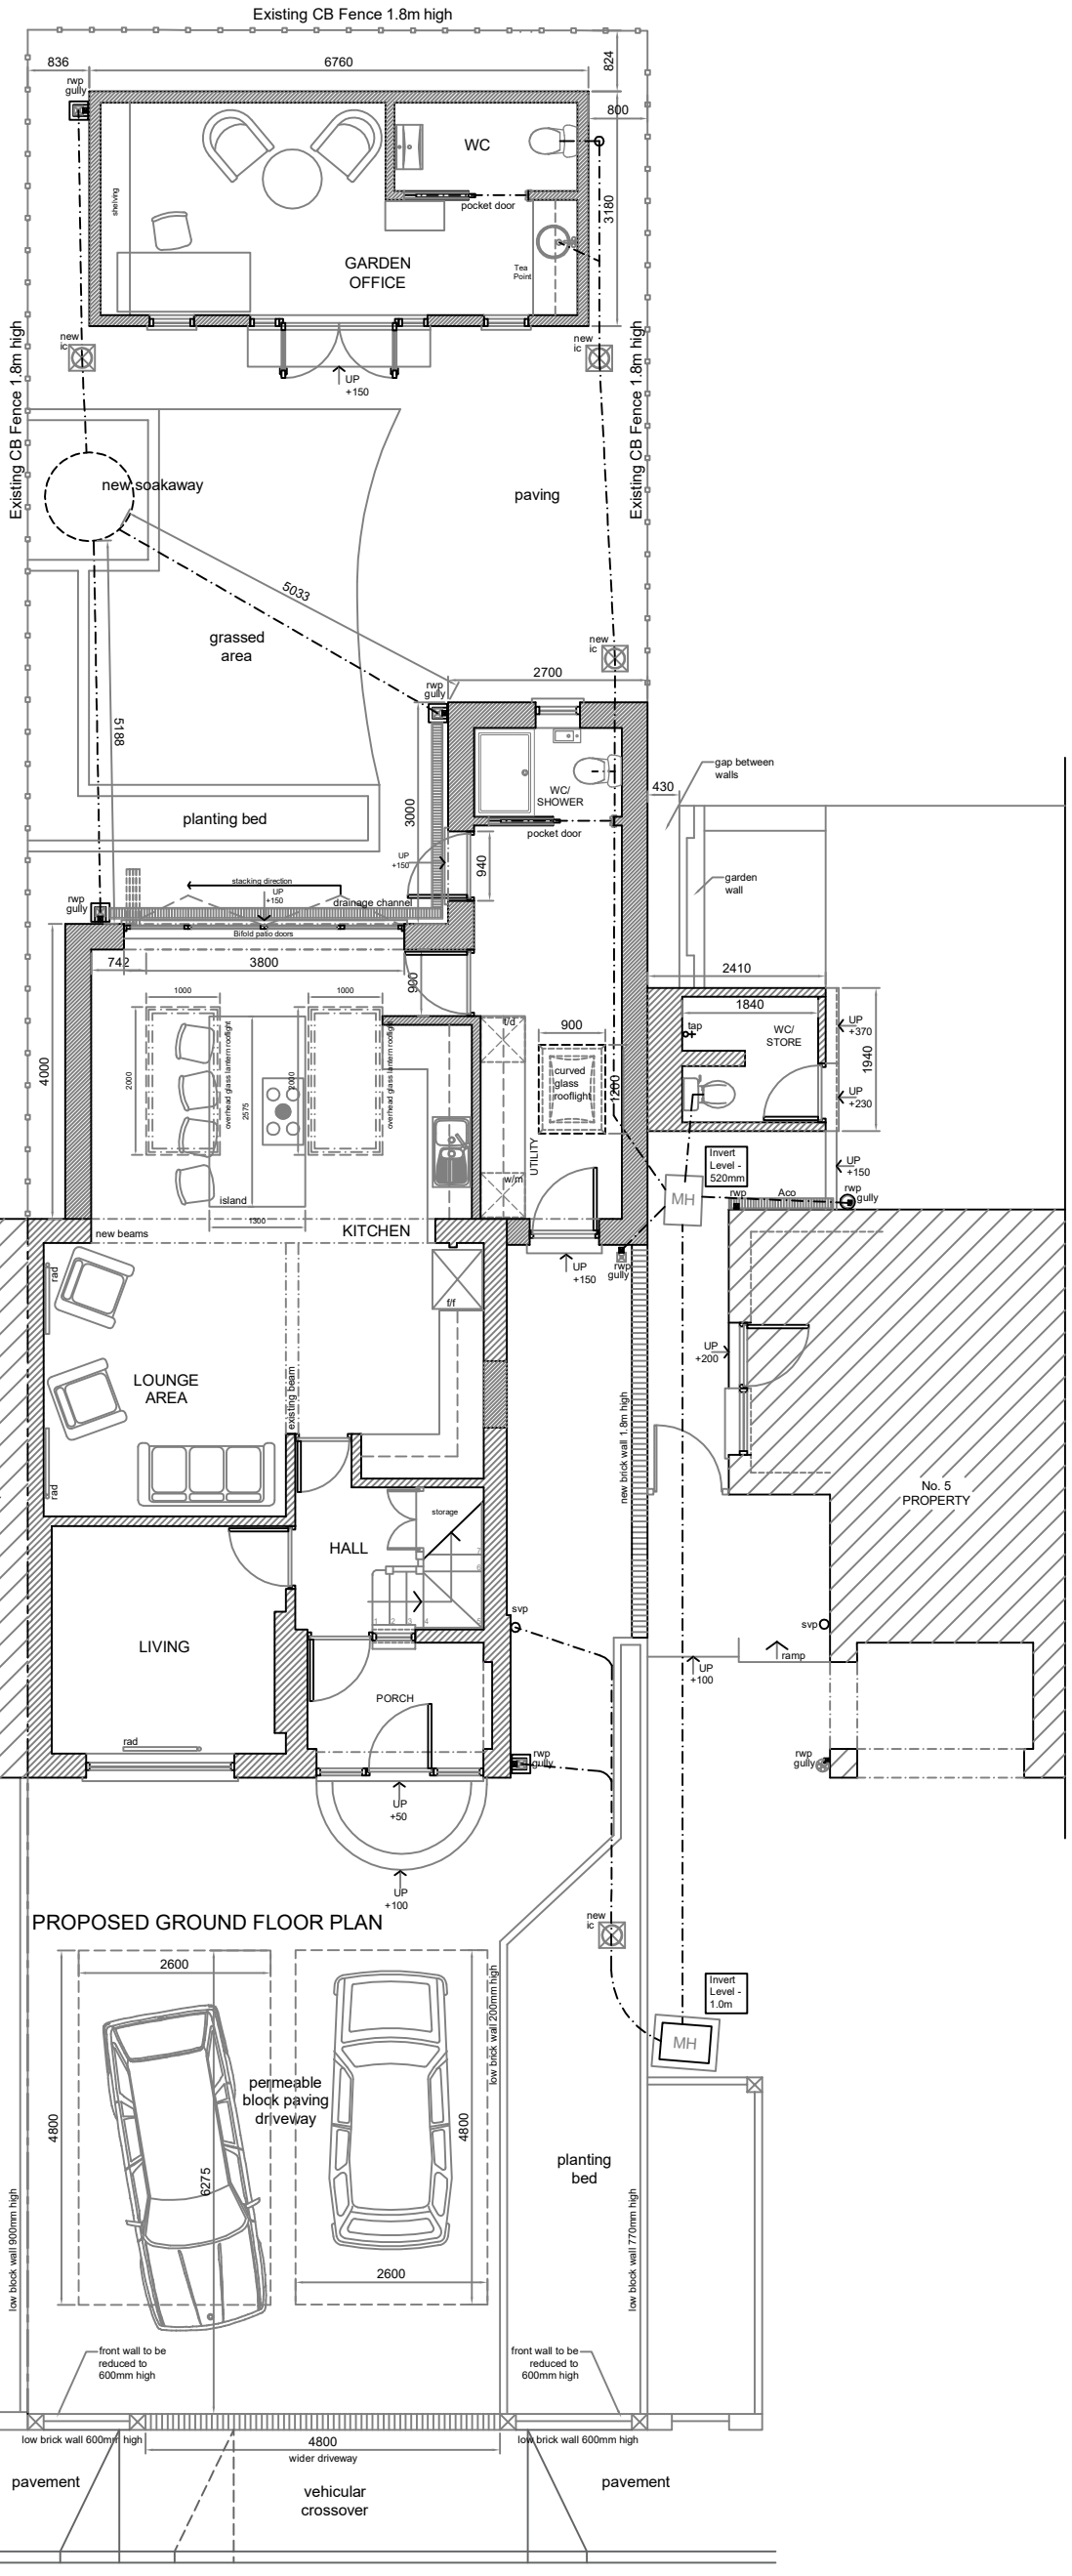

Rev	Description	Date
B	Plan scale amended to 1:100, Soakaway position amended, Parking area altered & front boundary wall information added.	05/06/26
A	Plans amended to show adjoining property (part) boundary wall arrangement.	02/04/26

07800 789453
01639 282789
caroline@seagreydesign.co.uk
www.seagreydesign.com
design for: extensions / house renovations / conversions

SEAGREY

Site

ANNIE PANNELL

3 VERDI ROAD

SANDFIELDS, PORT TALBOT SA12 7TW

Dwg Title

PROPOSED BUILDING

SITE PLAN

GENERAL ARRANGEMENT

Drawn By:	Date:
CLG	12/02/2026
Scale: 1:100 @ A3P	Dwg No: 25-484P/106

REV A B