


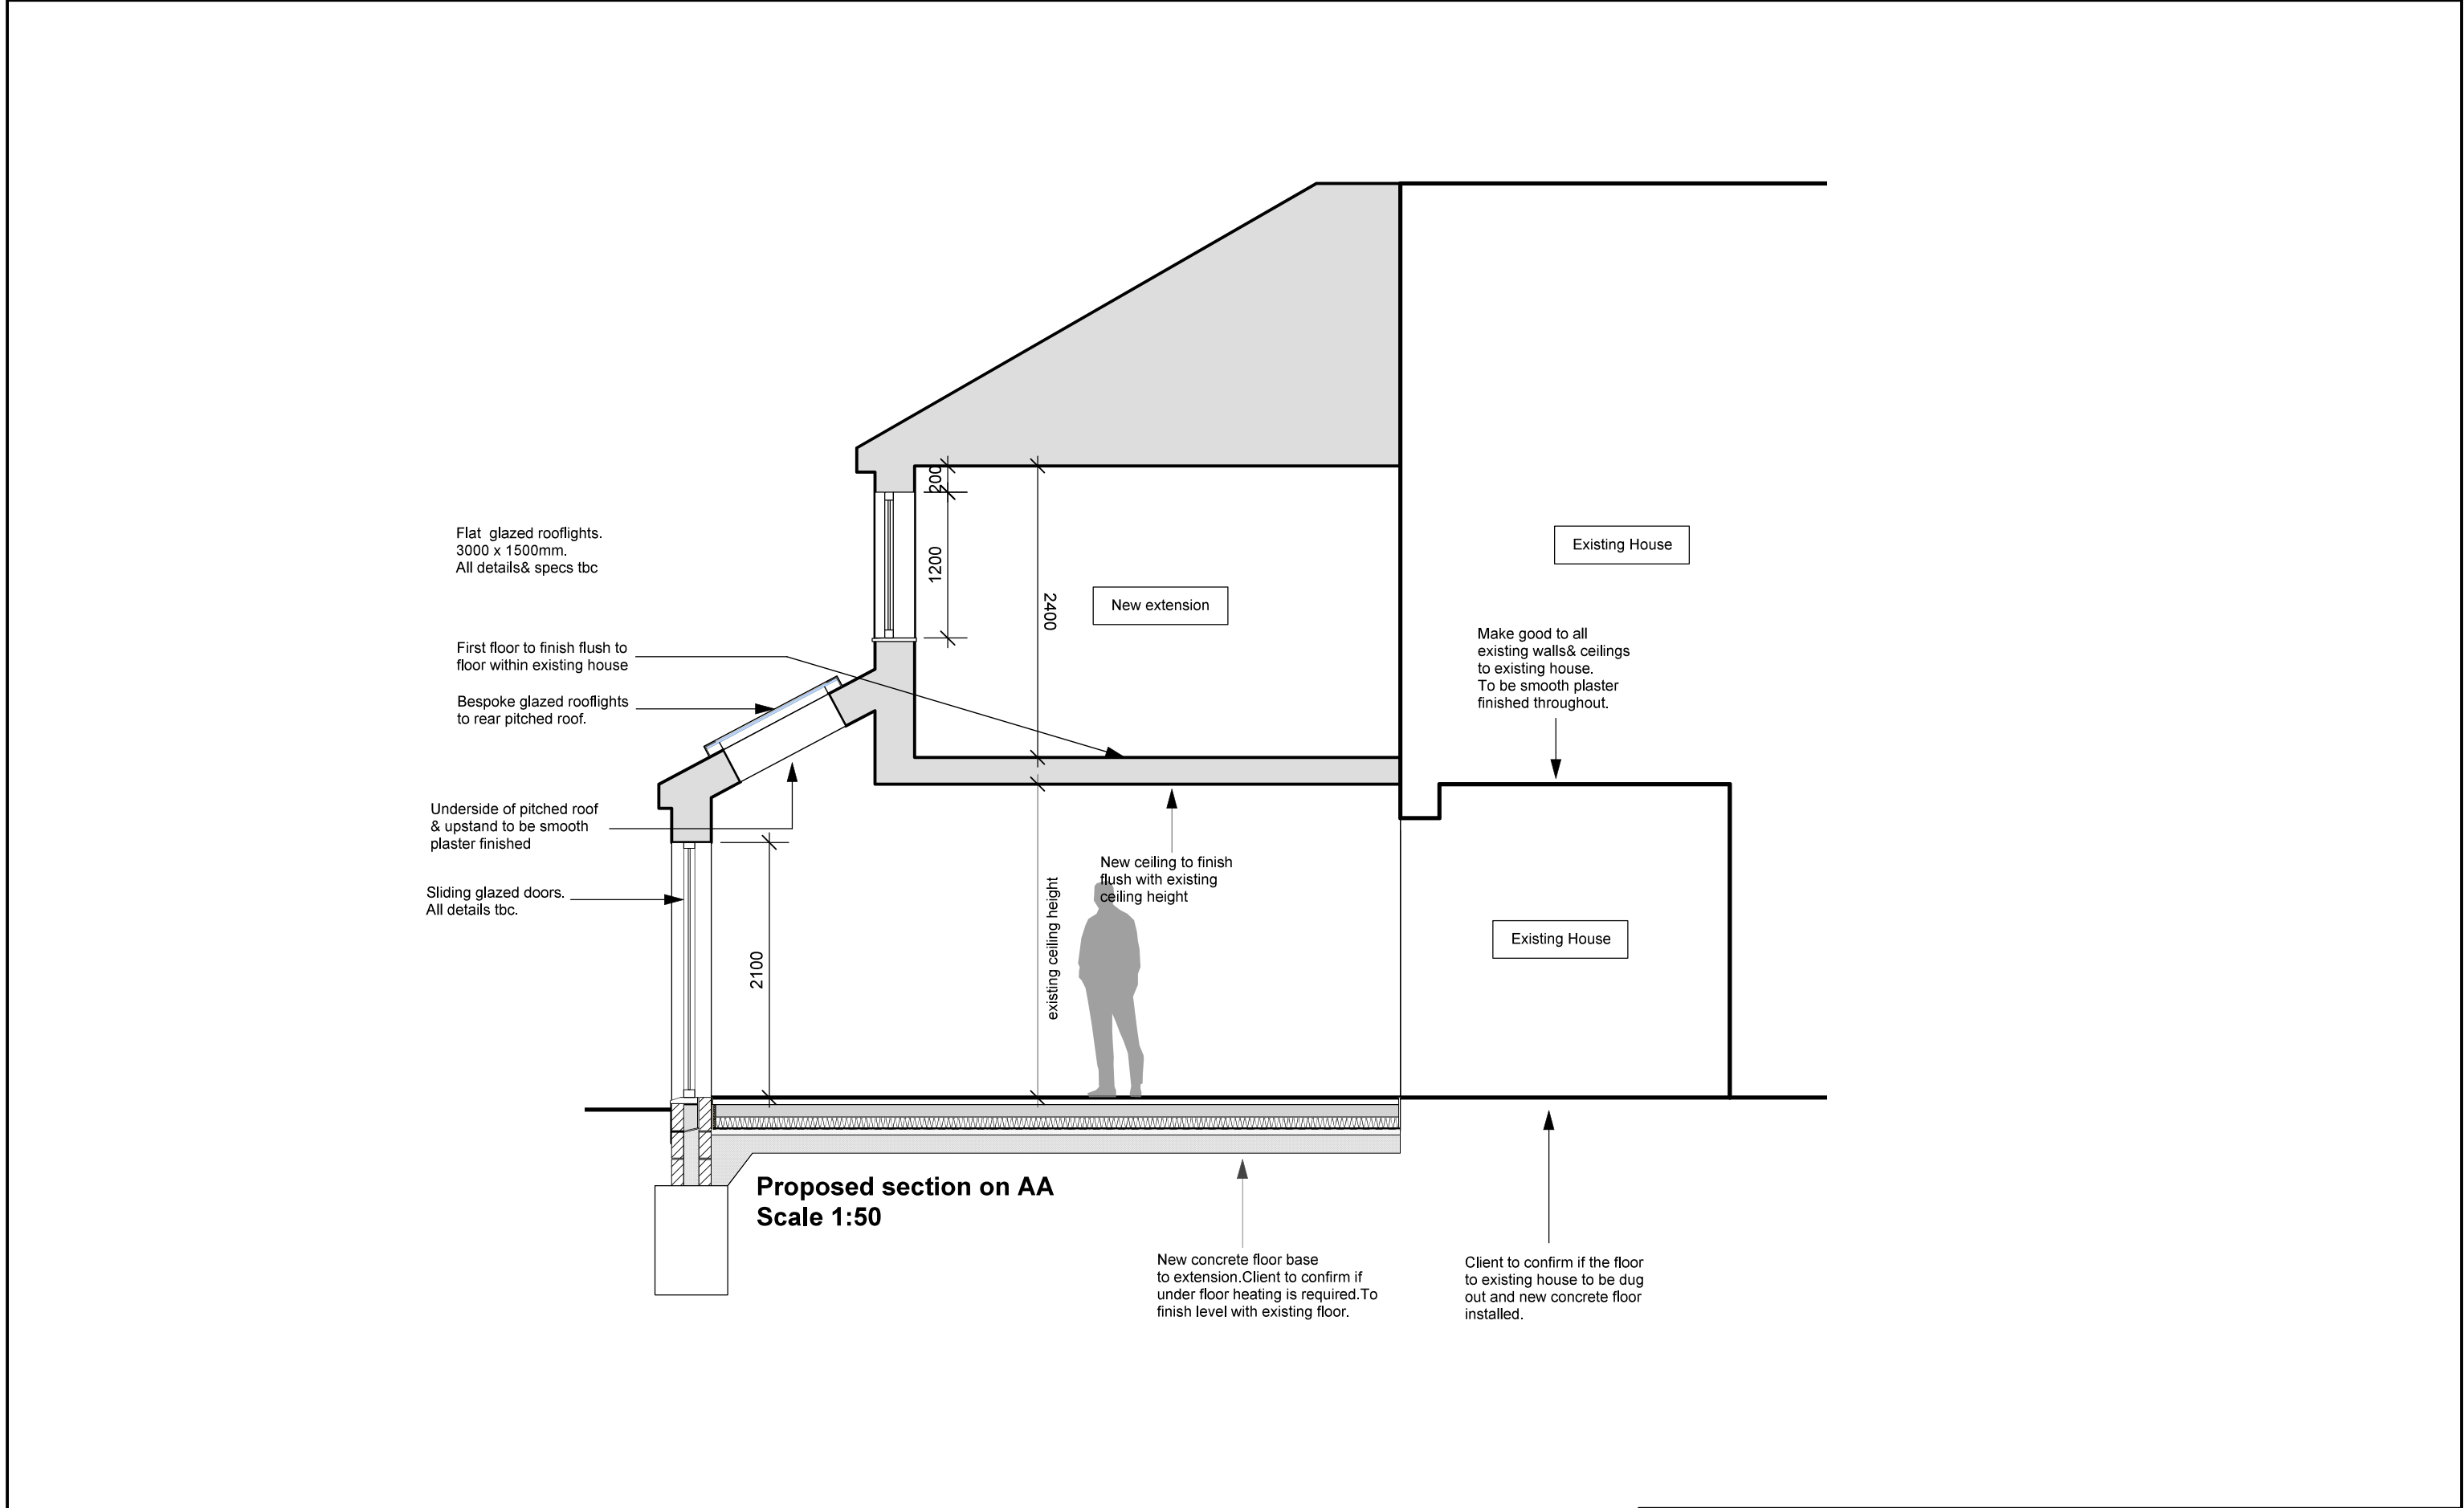

client	Jay Perkins	title	Proposed Section	Bankhead Design 20 Beechwood Avenue Neath, SA11 3TE Tel: 0781 8086740 email: kevin.bankhead@btinternet.com
project	20 Tyn yr Heol, Bryncoch, Neath SA107EA	scale	1:50 @A3	
amendments		dwg by	KB	
		date	March 2026	
		dwg no	JP- 05 rev	
				BANKHEADDESIGN