





| NO. | NOTES                                                                                                 |
|-----|---|
| 1   | All dimensions in millimetres unless otherwise stated.                                                |
| 2   | Do not scale off drawing. All dimensions to be checked on site by contractor.                         |
| 3   | Drawings to be used for purposes of Planning Application only.                                        |
| 4   | These are not Construction Drawings.                                                                  |
| 5   | The contractor is to set out, check and coordinate all dimensions on site during the course of works. |

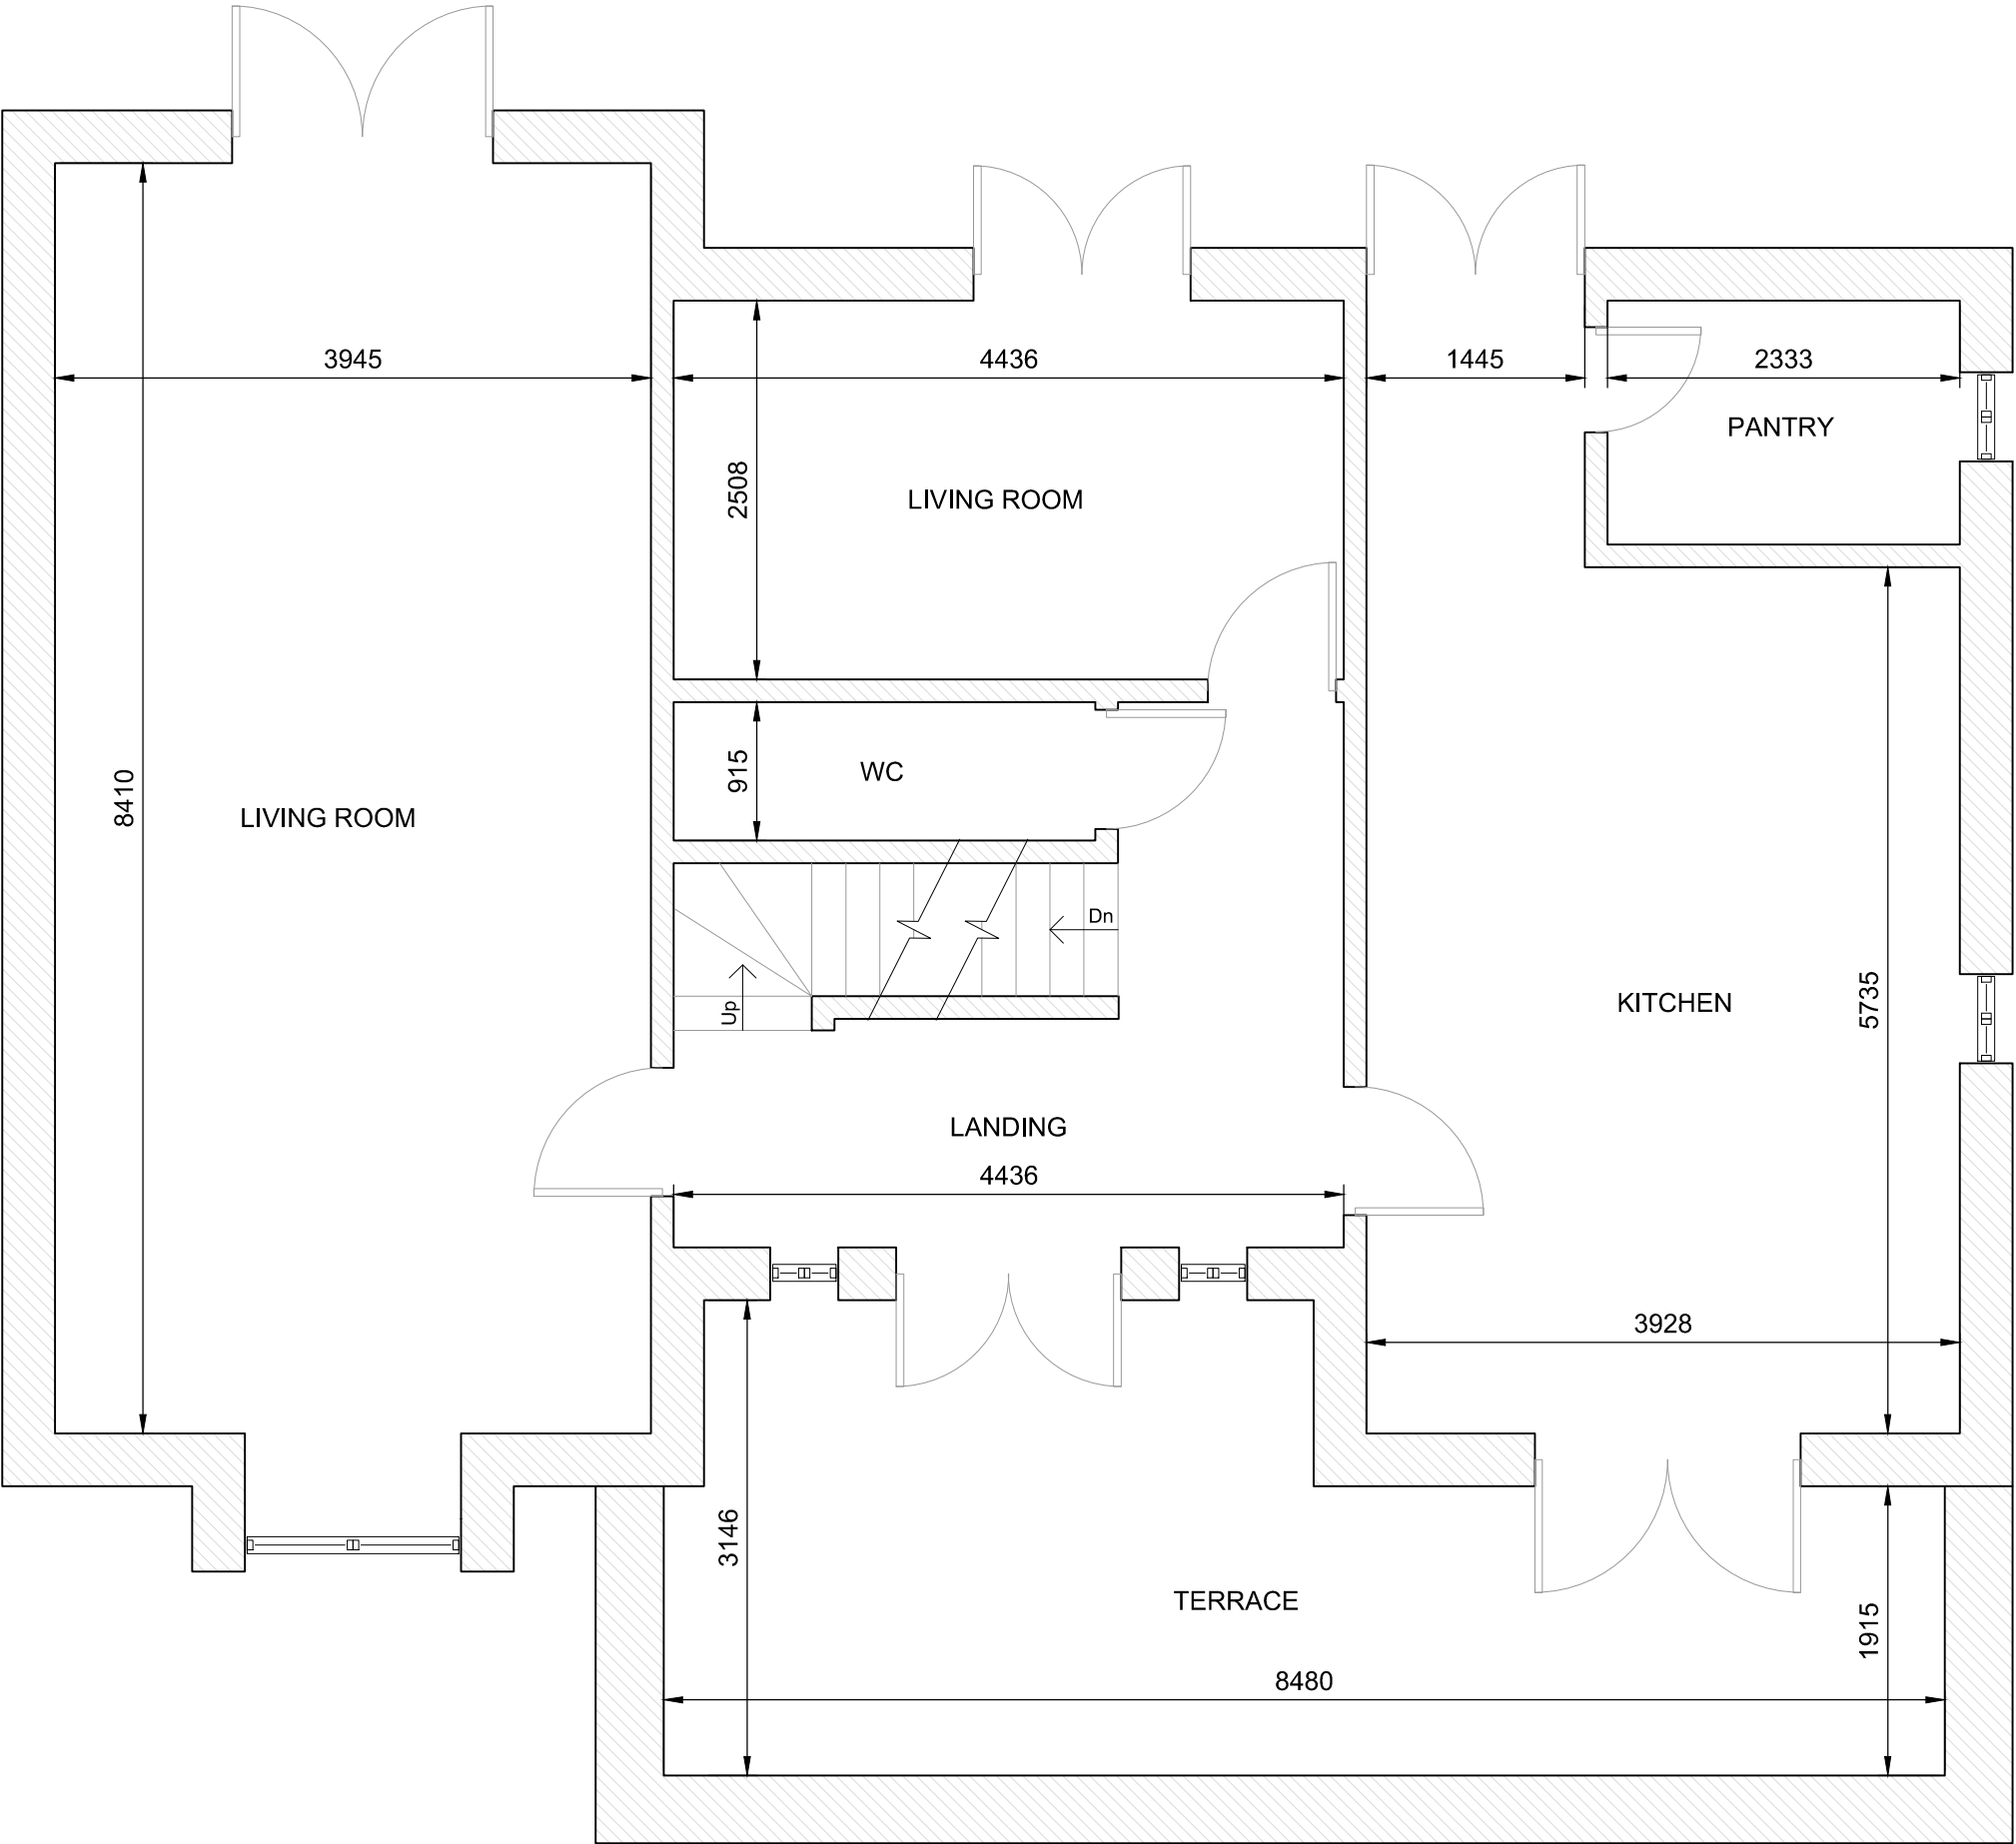

EXISTING FIRST FLOOR  
SCALE 1:50

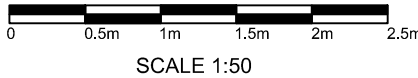

SCALE 1:50



RTPI  
Accredited Engineer



LABC  
Registered  
Partner Architects Scheme

REVISIONS:

SHEET TITLE:

EXISTING FIRST FLOOR  
PLAN

PROJECT DESCRIPTION:

PROJECT: CHANGE OF USE  
SITE: 7 CIMLA COURT, NEATH, SA11 3TT  
CLIENT:



atrum  
Planning Consultants

MOBILE: 07505 210 952  
EMAIL: atrumplanning@icloud.com

DATE:

July 2026

SCALE:

1 : 50

SHEET:

A-2