


Forest Chapel Floor Plan Proposal

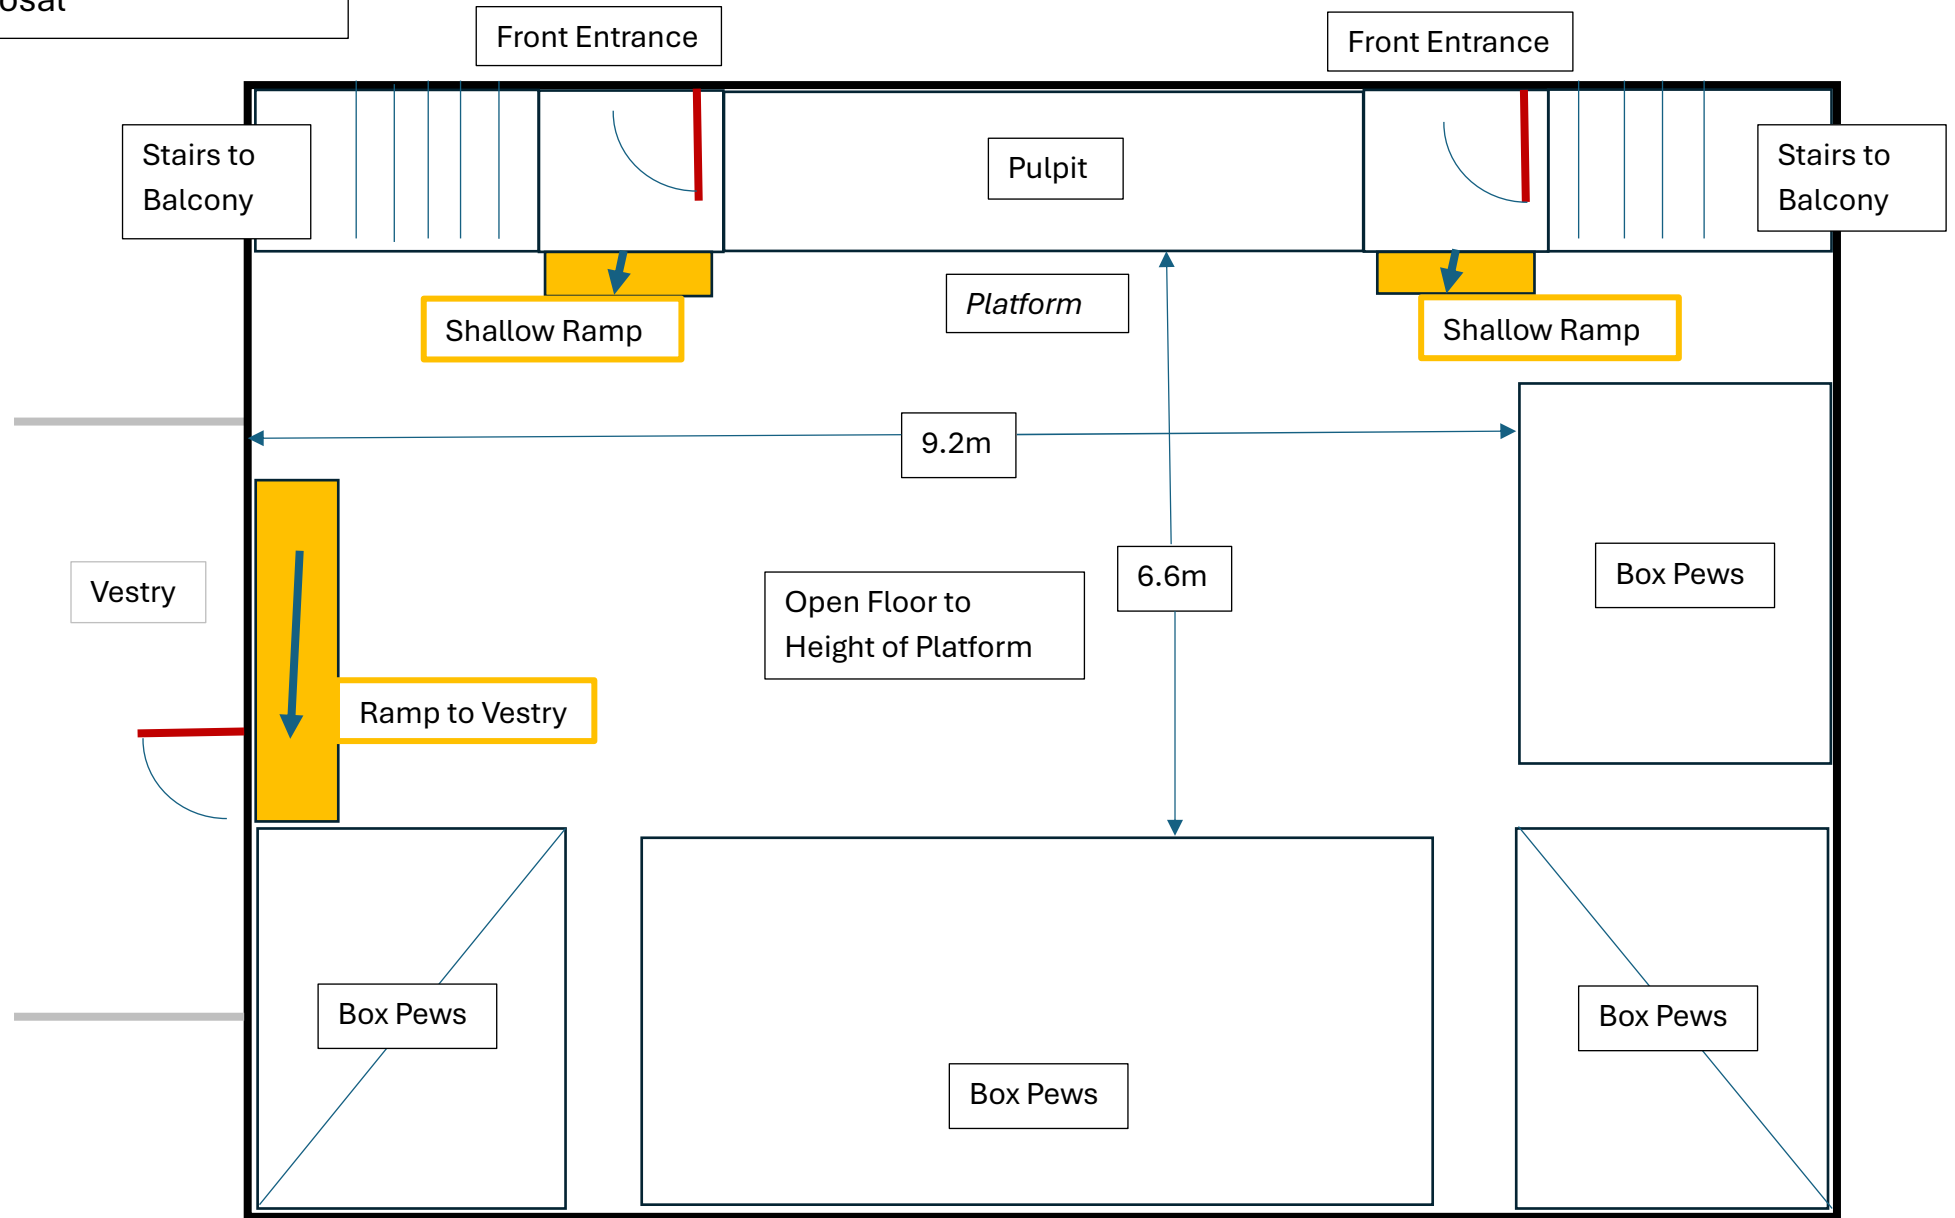

Floor Plan Sketch

Balcony is above the Box Pews; the parapet follows the inner line of the Box Pews.

Sketch shows proposed alteration.

Central Pews and left hand (Vestry side/ front elevation) Box Pews removed, floor levelled up to Pulpit Platform height. Shallow access ramps in from both porches. Disabled access ramp from Chapel to Vestry.

Proposed open floor plan to facilitate several functions; *Religious services with loose chairs arranged as required. *Community usage, small tables and chairs informally arranged as required. *Community events such as coffee mornings and other events such as craft markets, exhibitions and social interaction. *Musical events with choirs and bands.

Although removing one section of Box Pews to allow compliant unobstructed access in and out of the vestry, the remaining Box Pews will be incorporated into the varied proposed uses the open floor plan will afford.

Removing of the central Pews will not detract from the chapel being not original or matching the under-balcony Box Pews. These pews could be relocated possibly to another church/chapel associated with the cause of Forest.