


- Site key**
- Existing route
 - Diverted route
 - Proposed alternative route

A3 Original sheet size			
Note: This Drawing is copyright. Its use or reproduction is subject to permission from Spring Design Consultancy Limited. All rights are reserved until invoices are paid in full. Contact SDC regarding terms & conditions. Check printed scale, responsibility is not accepted for reproduction of digital media or measuring from this document. Only figured dimensions to be used for construction. No responsibility will be taken for any design used for construction prior to receipt of relevant approvals. Report doubts/discrepancies to project Architect.			
Rev	Date	By	CHK Description

Client:		Project:		Drawing Title:								
Tai Tarian		Menai Ave & Pen-Y-Bryn		Footpath diversion plan								
Drawing Status:		Date:	Drawn By:	Checked:	Director:	Scale:	Job No:	Drawing No.	Rev.	Unit 2, Chapel Barns Merthyr Mawr Bridgend CF32 0LS t: 01656 656267 e: mail@spring-consultancy.co.uk		
PAC SUBMISSION		April 24	cc			1:500 @ A3	2754	(03)103				

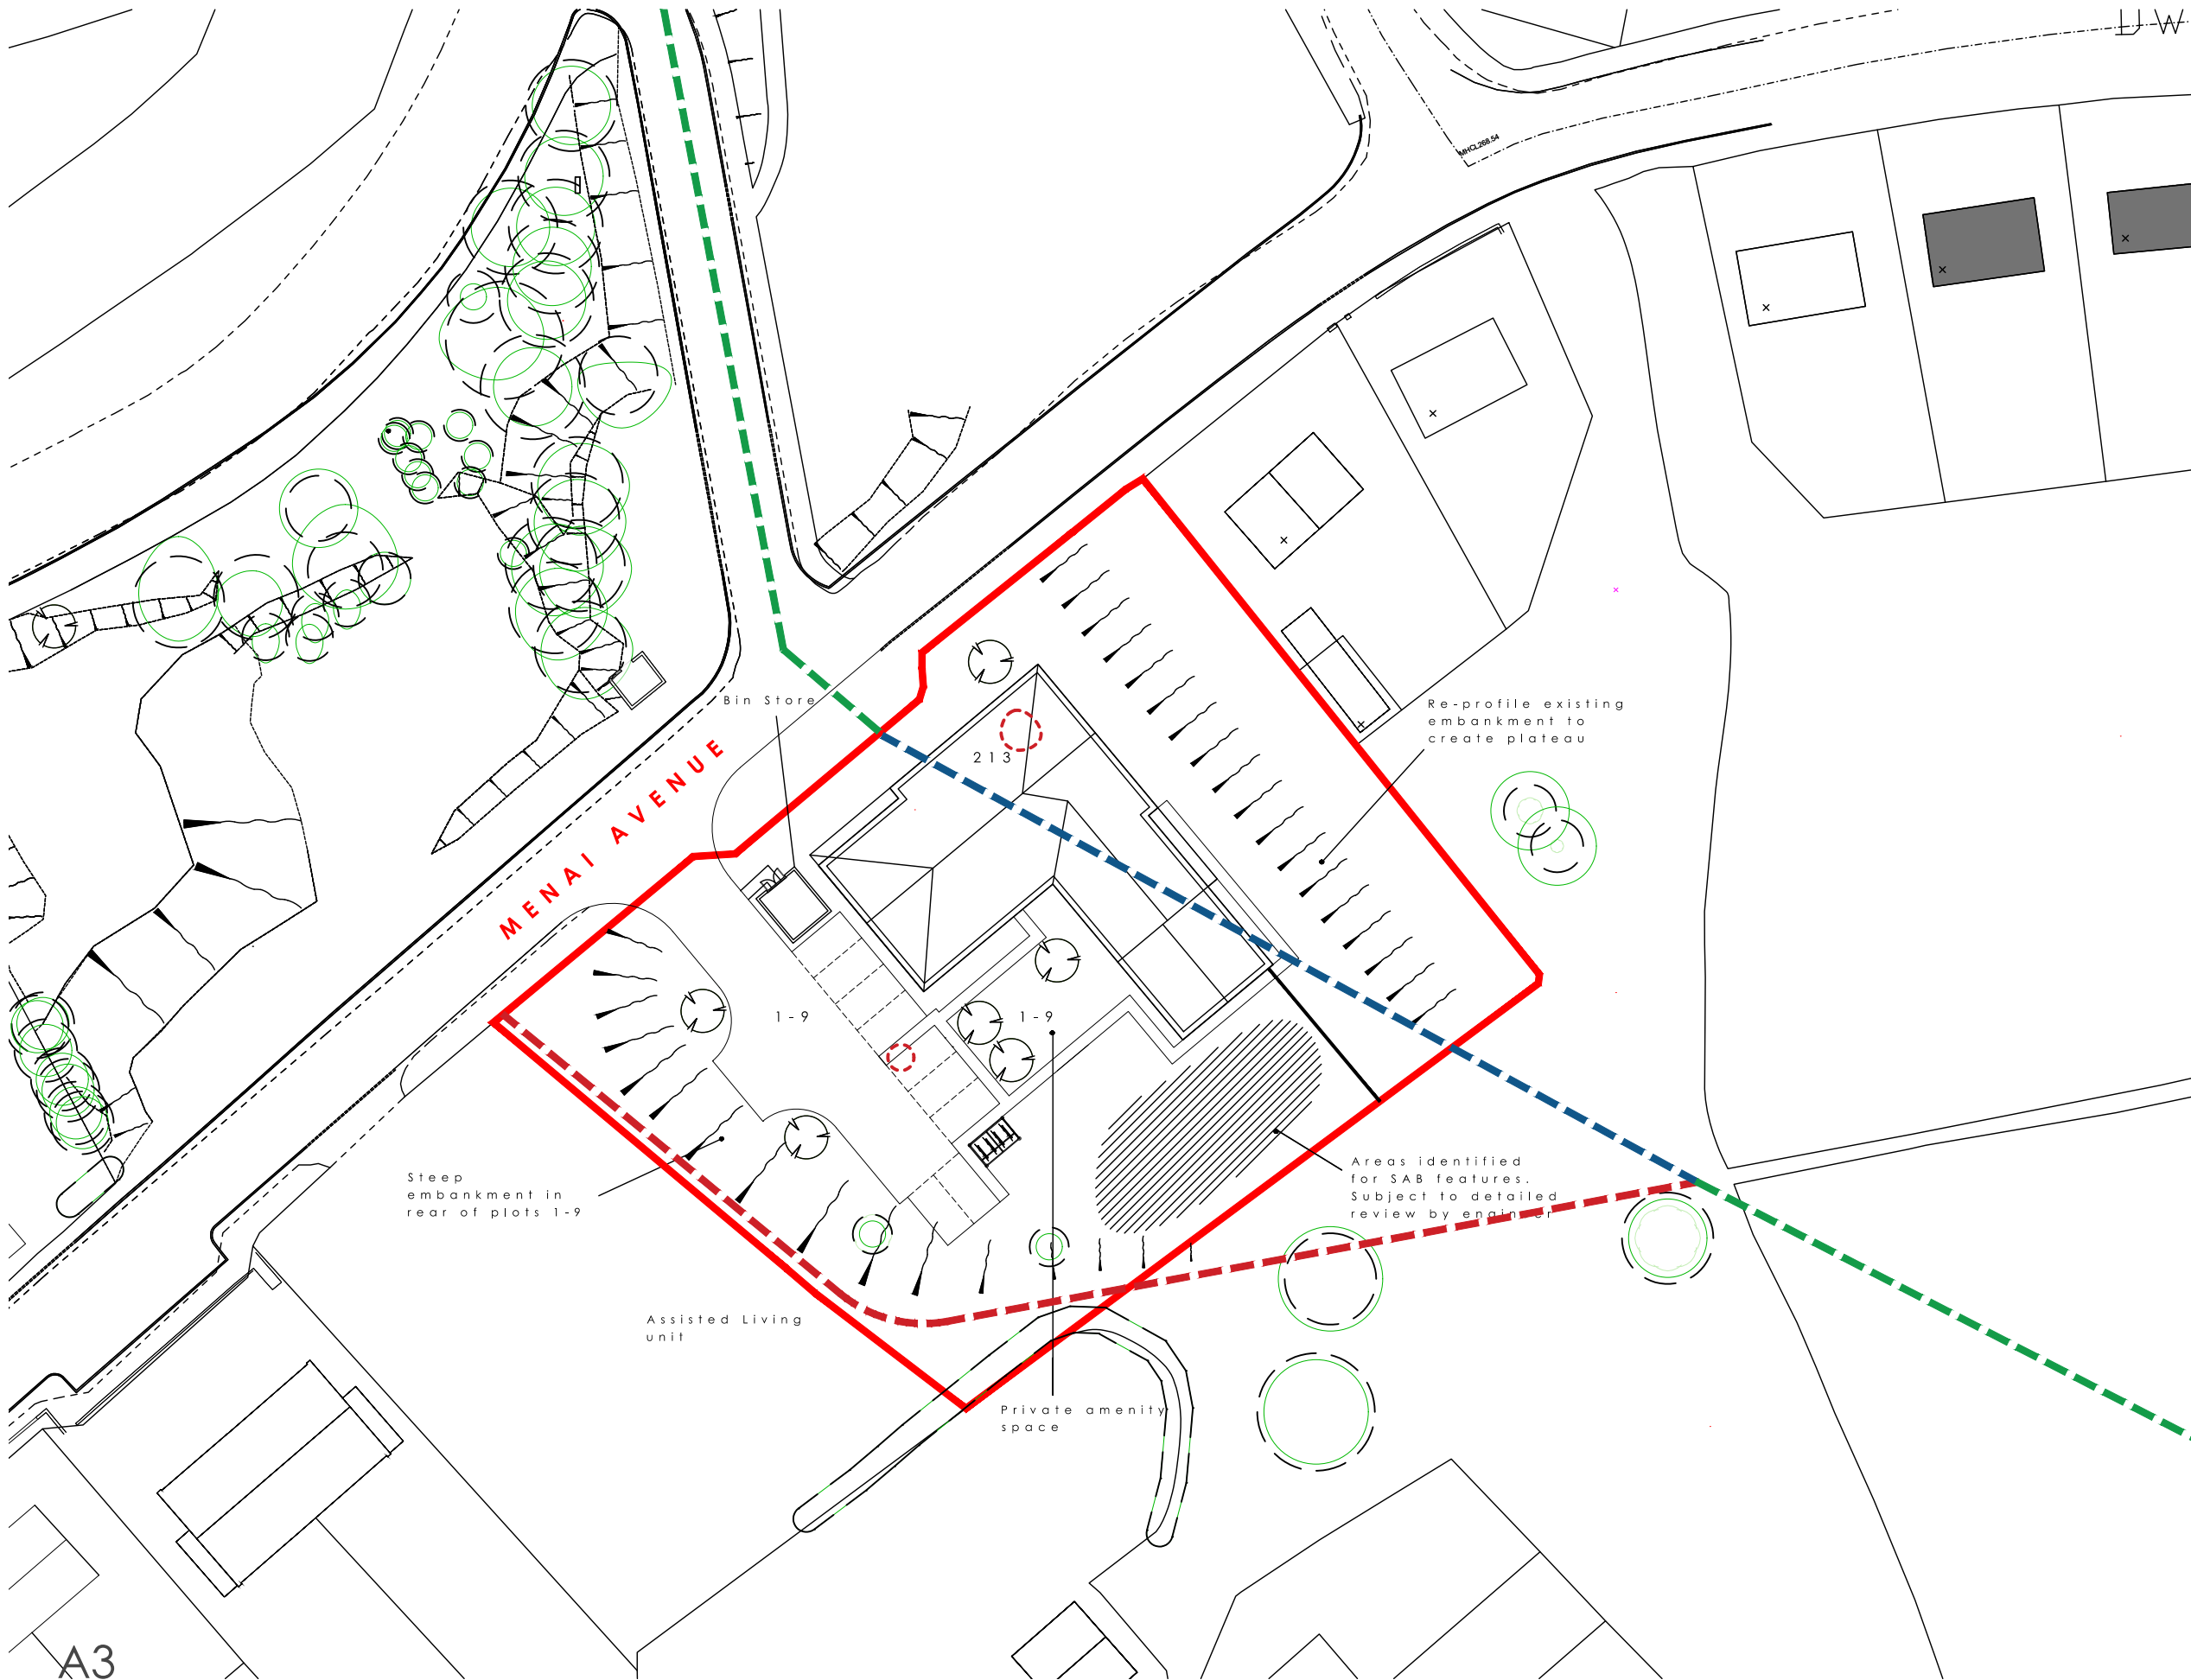