


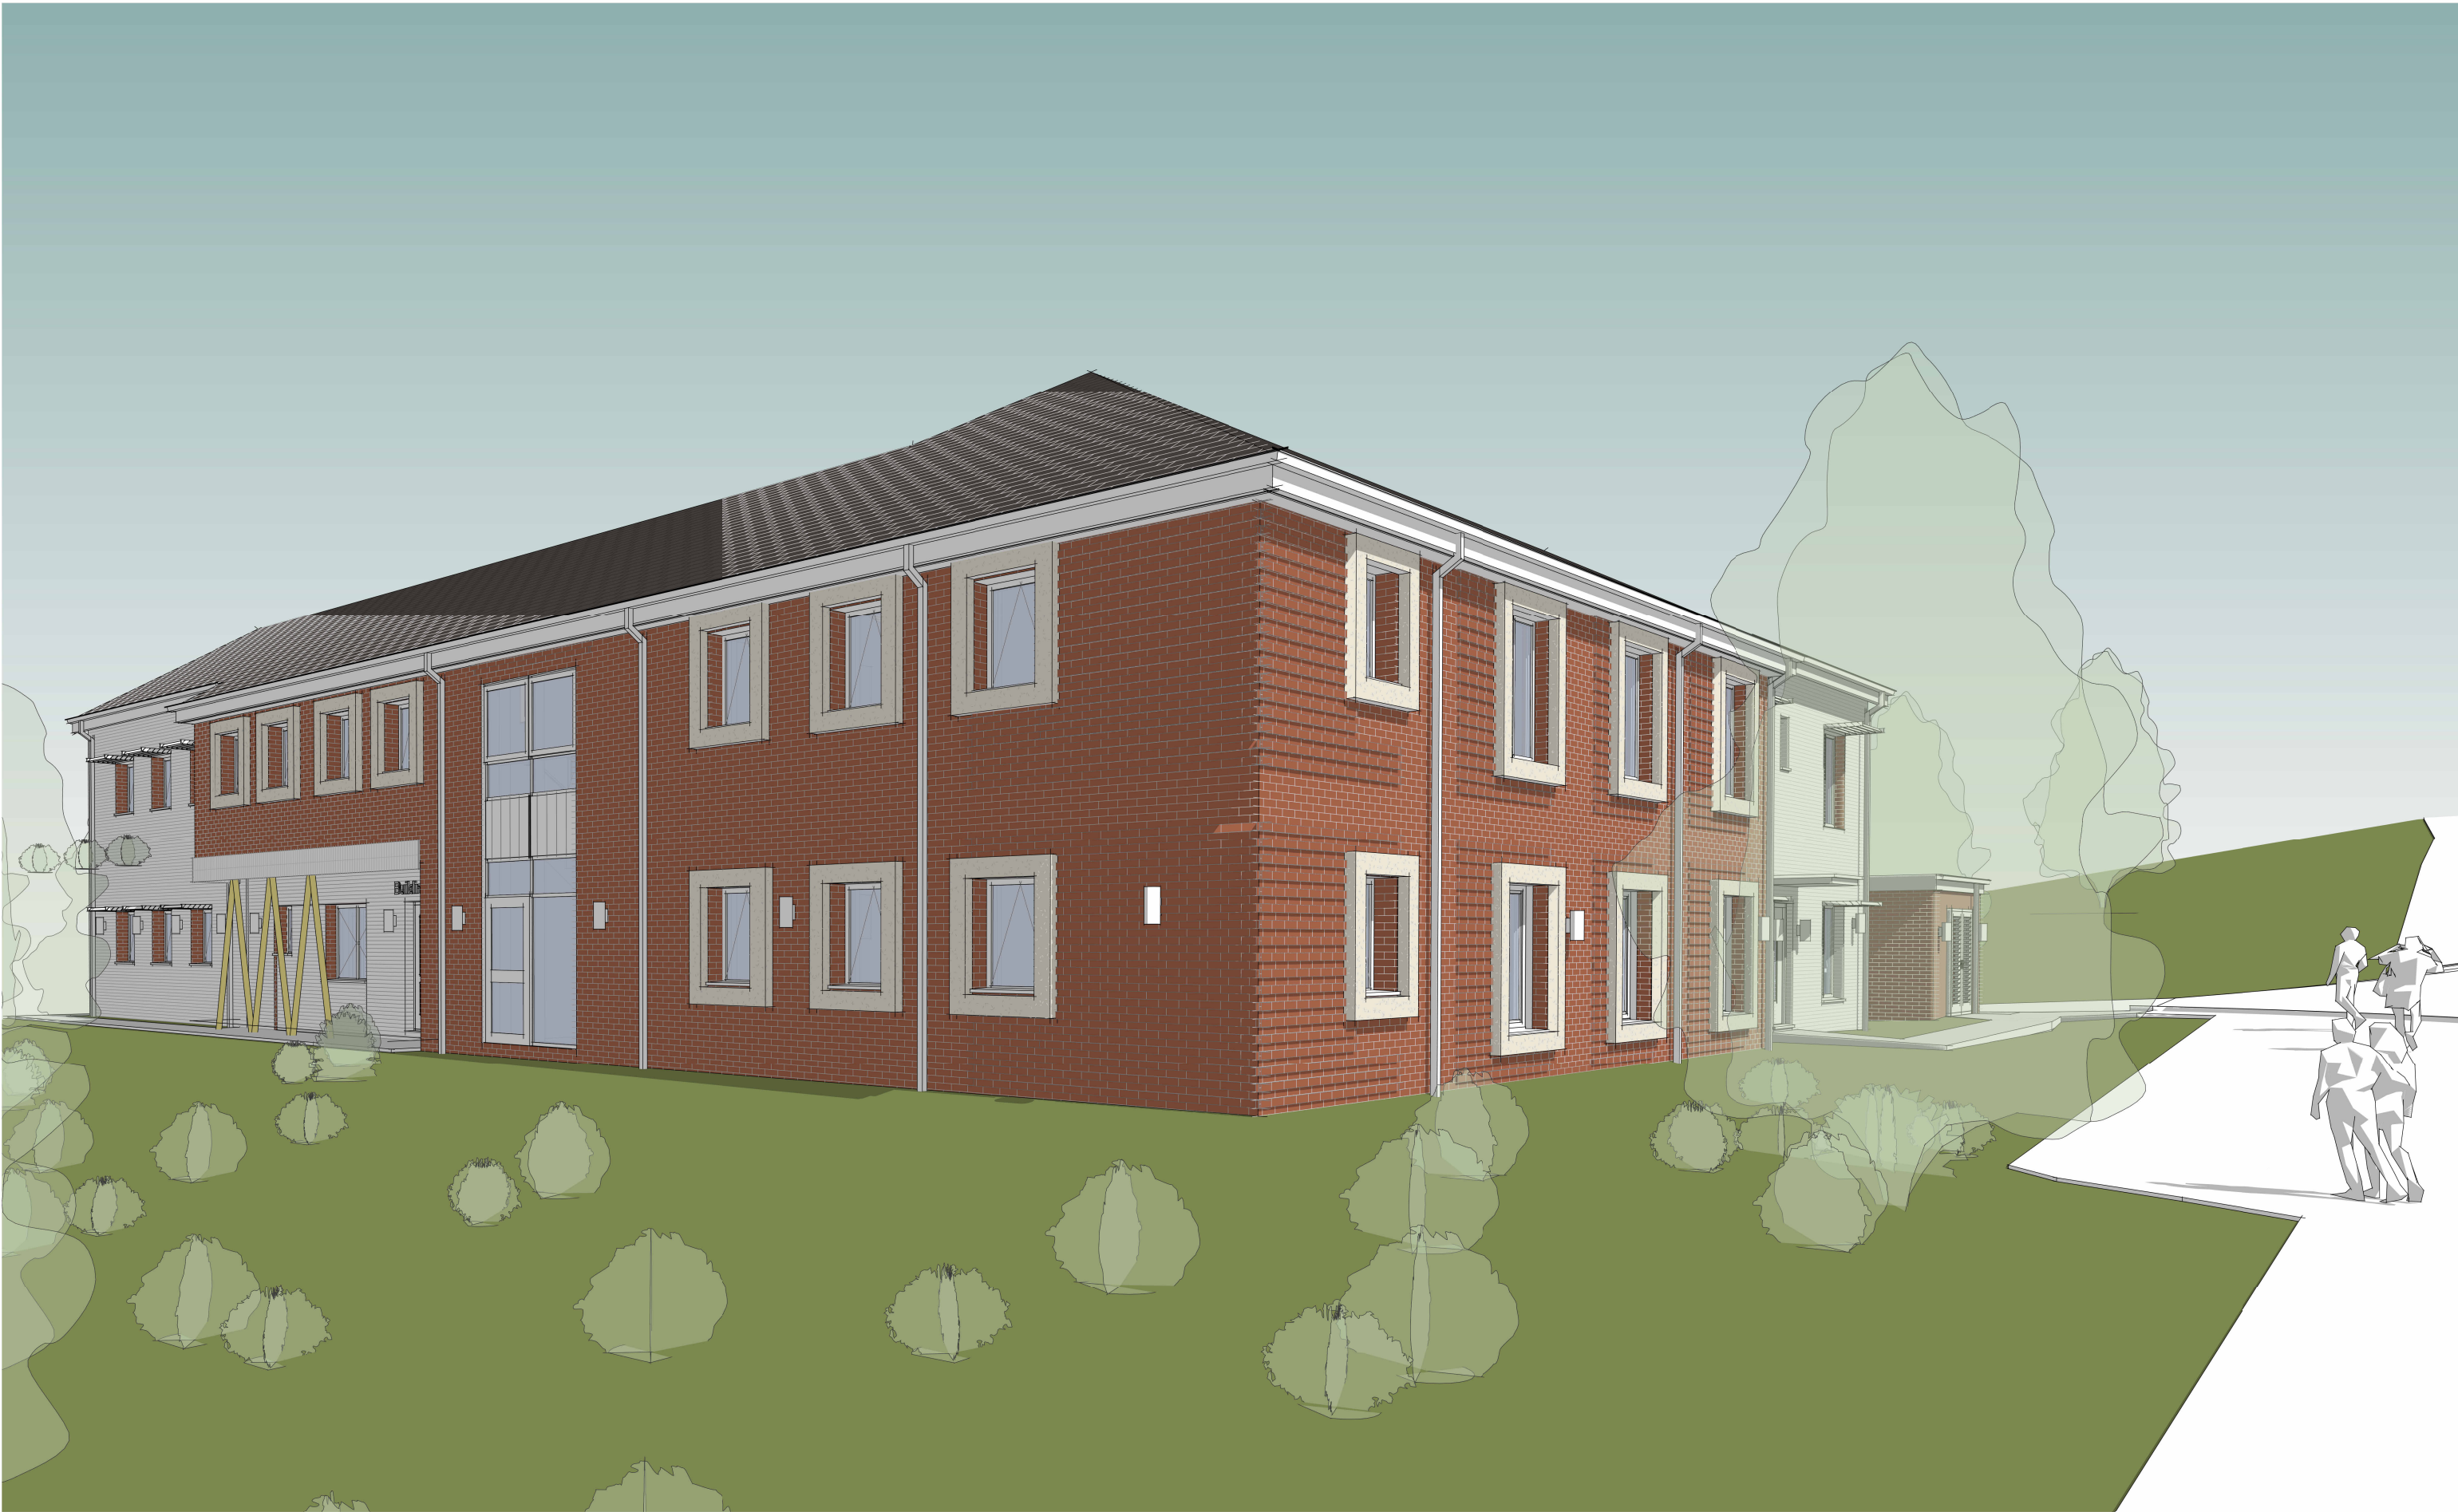

A3

Original sheet size

Note: This drawing is copyright, its use or reproduction is subject to permission from Spring Design Consultancy Limited. All rights are reserved until invoices are paid in full. Contact SDC regarding terms & conditions. Check printed scale, responsibility is not accepted for reproduction of digital media or measuring from this document. Only figured dimensions to be used for construction. No responsibility will be taken for any design used for construction prior to receipt of relevant approvals. Report doubts/discrepancies to project Architect.

Rev Date

Description

By

Client Tai Tarian		Project Menai Avenue, Croserw		Drawing Title Proposed Visuals - View 11			
Drawing Status FEASIBILITY	Date FEB 2026	Drw By Director AJH JM	Scale @A3	Job No. 2754	OP1	Drawing No. 02-510	Rev.