
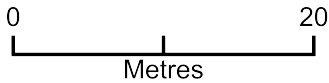


Block Plan - SA8 4NE

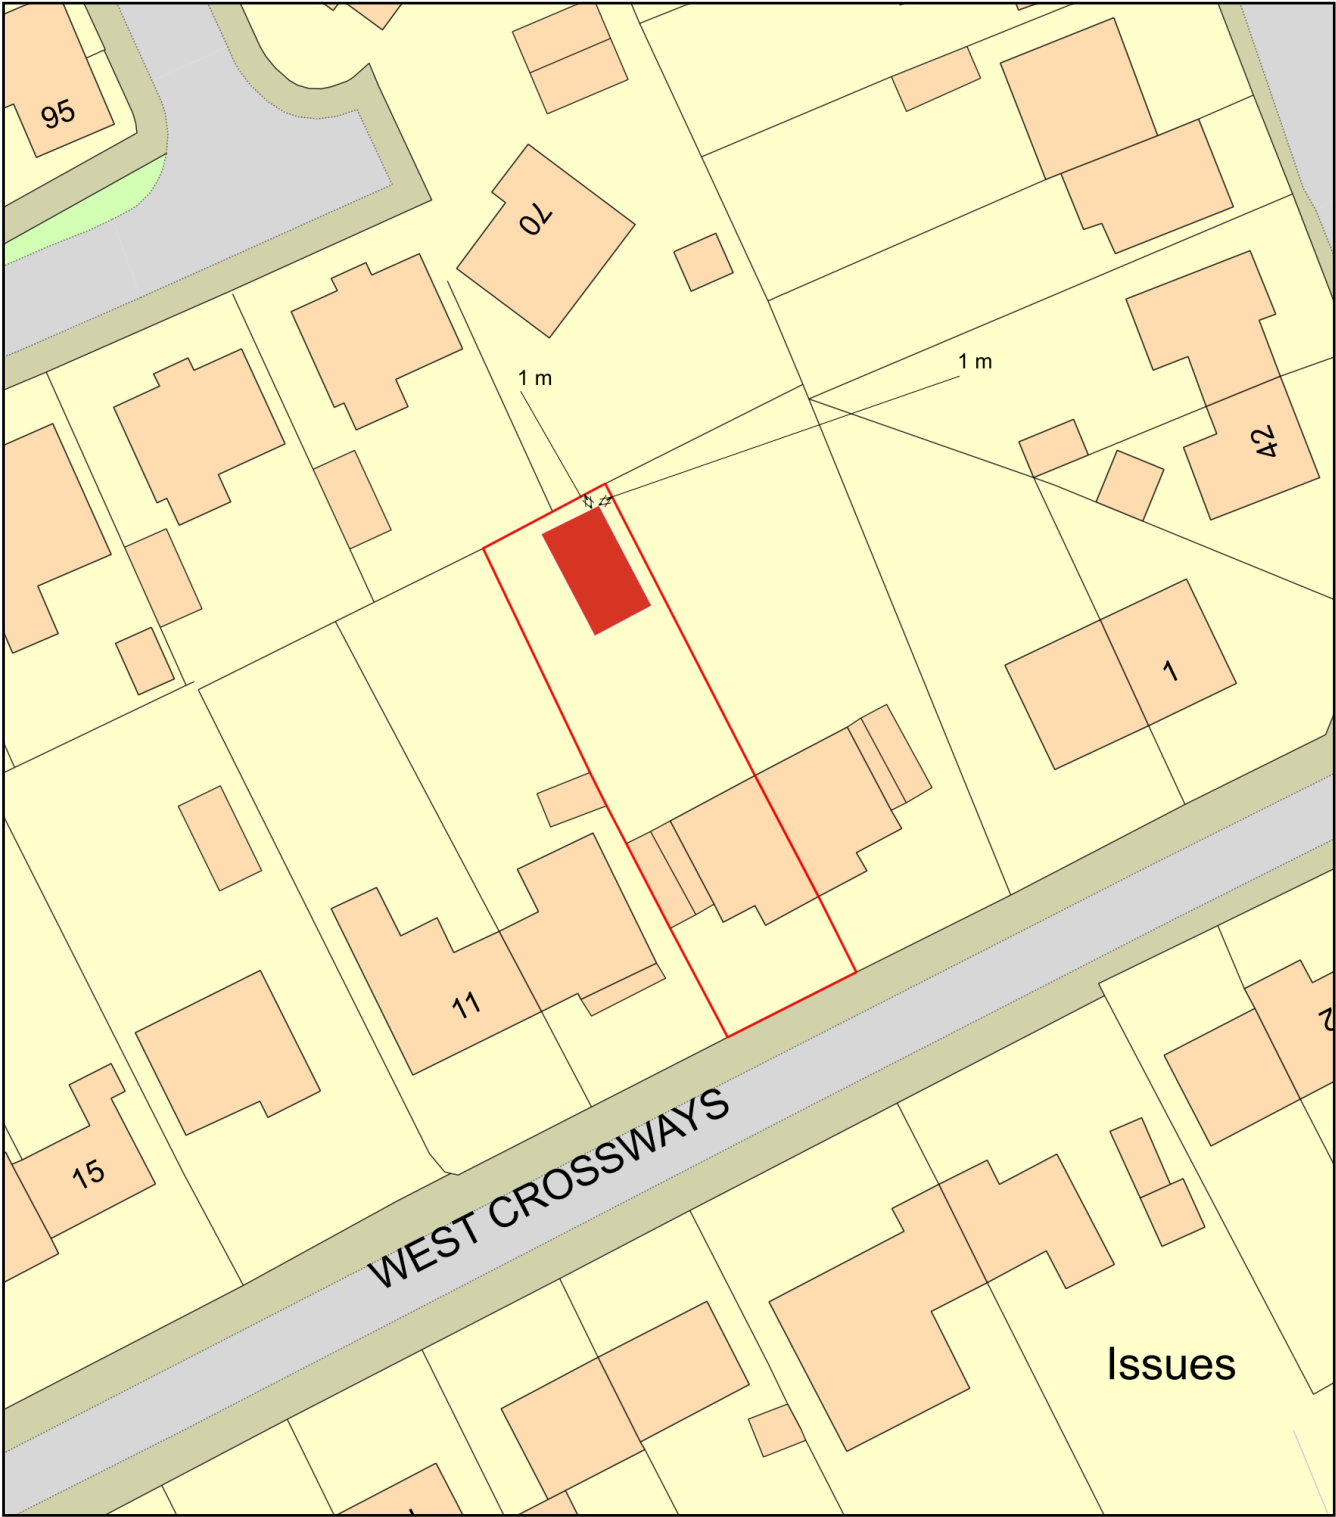

Plan Produced for: Helyn Taylor
Date Produced: 29 Aug 2026
Plan Reference Number: TQRQM26241082941705
Scale: 1:500 @ A4