


- 1 All dimensions in millimetres unless otherwise stated.  
2 Do not scale off drawing. All dimensions to be checked on site.

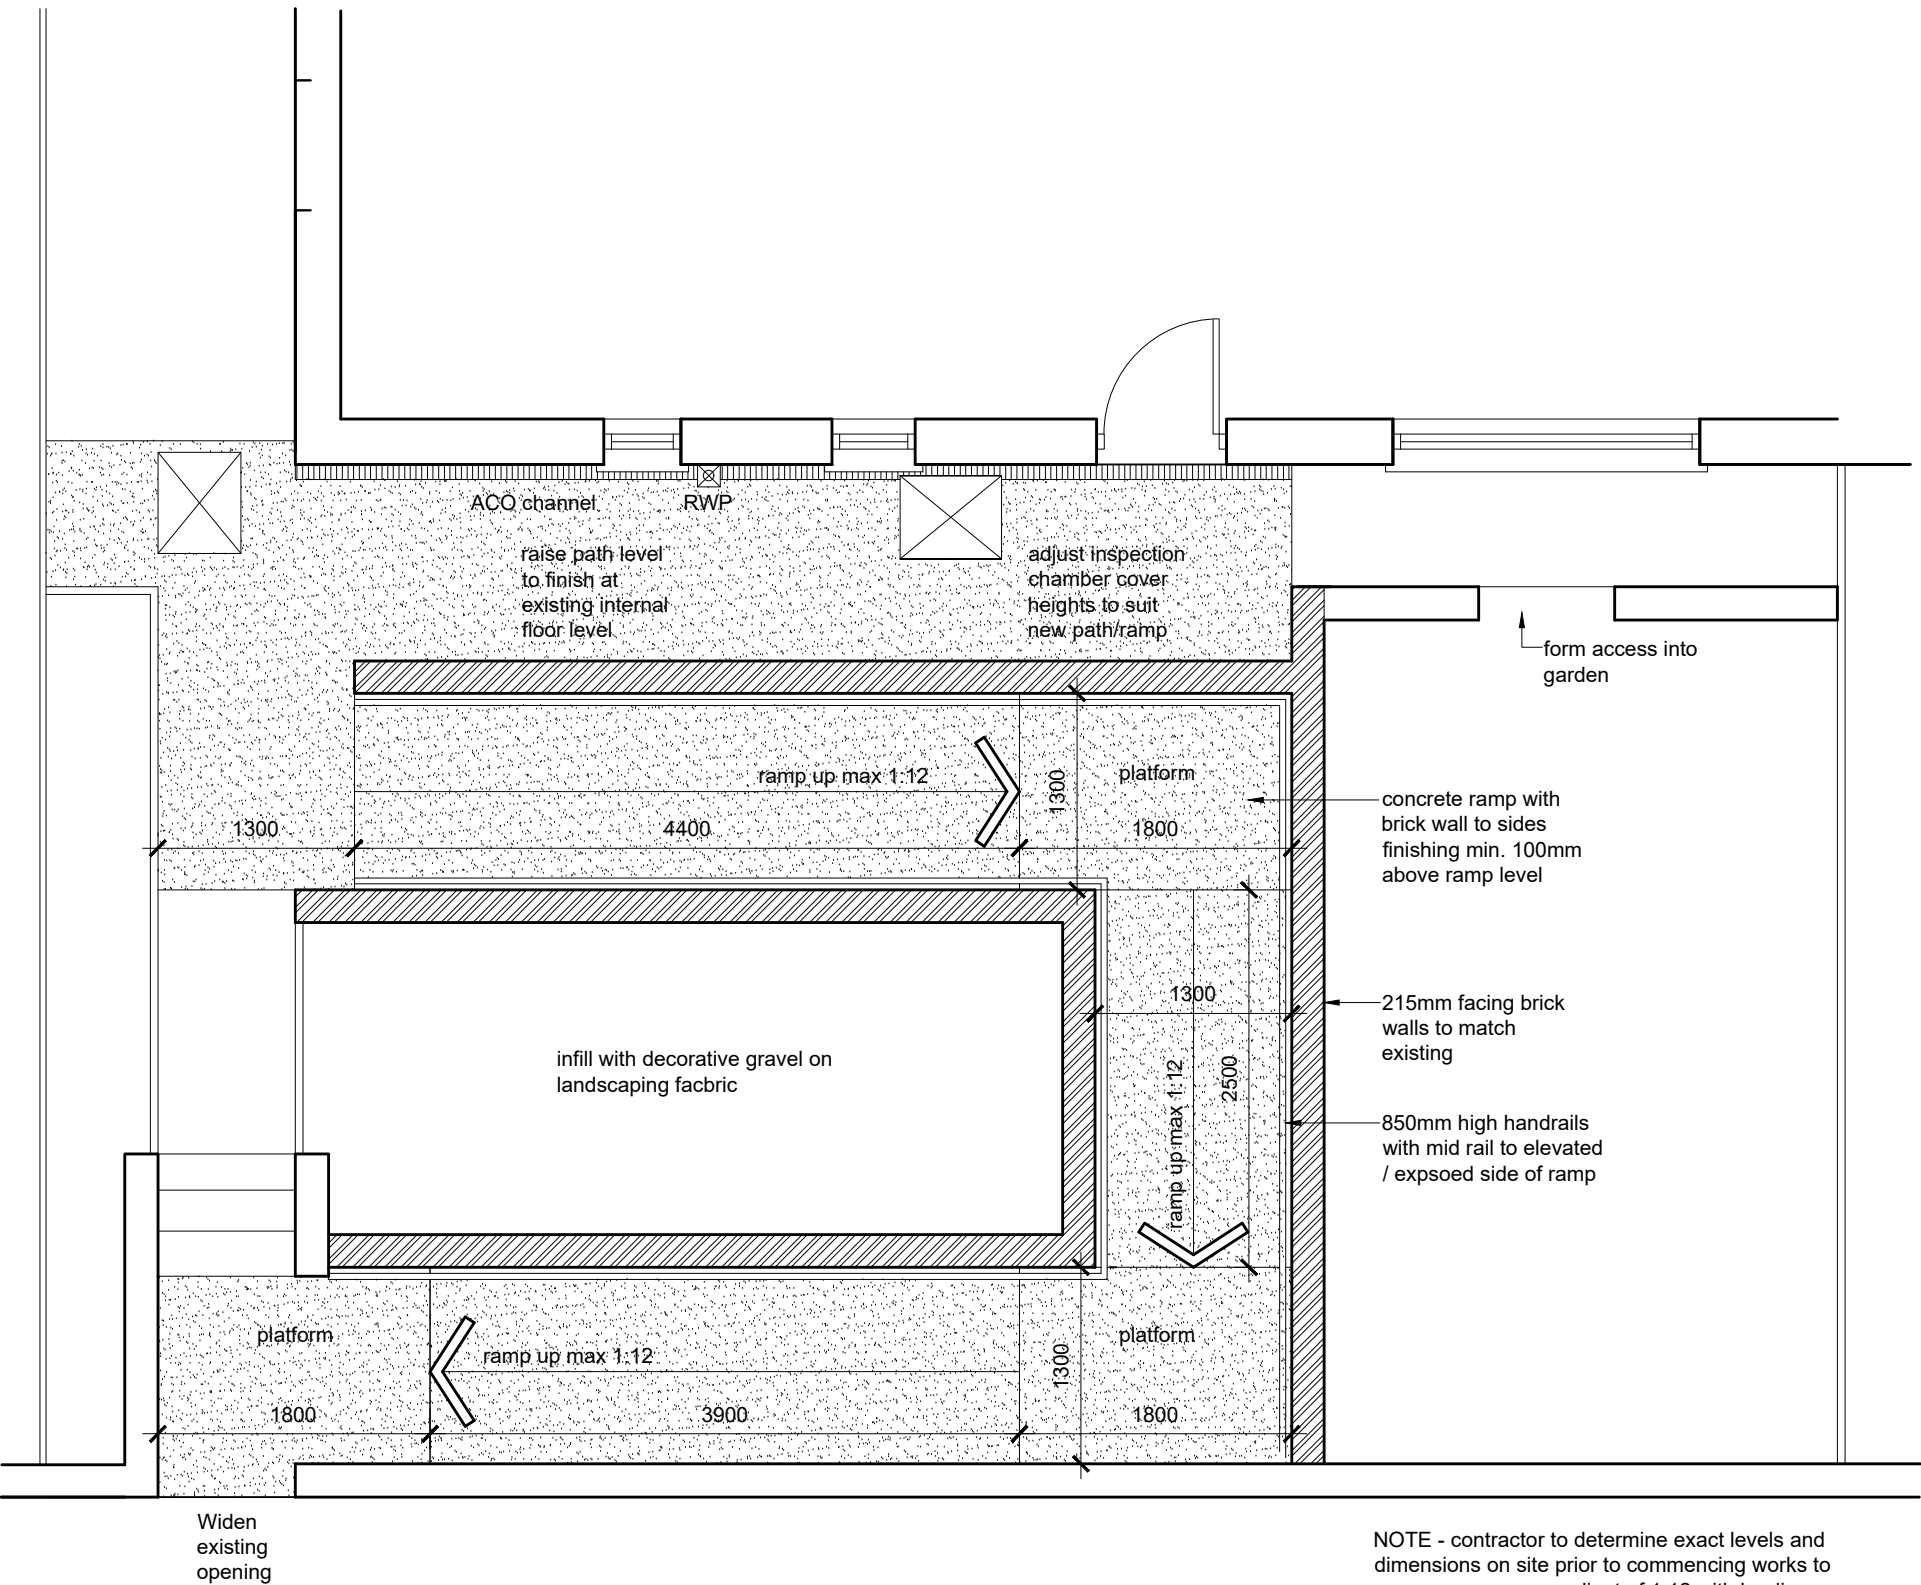

Proposed Plan - Ramped Access to Front Garden

| Rev   | Details | Dr      | Date     |
|---|---------|---------|----------|
|   |         |         |          |
| <div><div>Cyngor Castell-nedd Port Talbot<br/>Neath Port Talbot Council</div></div>                             |         |         |          |
| <div>Cyngor Castell-nedd Port Talbot<br/>Neath Port Talbot Council<br/>Social Services, Health and Housing<br/>Housing Renewal and Adaptations Service<br/>Civic Centre<br/>Neath<br/>SA11 3QZ</div> |         |         |          |
| <div>Project<div>60 Heol Y Felin<br/>Caewern<br/>Neath<br/>Ramped Access to Front<br/>Proposed Plan</div></div>                                                                                      |         |         |          |
| Drawn   | SS/IG   | Checked | Approved |
| Date   | Sep 26  | Date    | Date     |
| Scales   | 1:50    |         |          |
| Drawing No.   |         | EN 02   |          |