




1 Fence Elevation Along North West Boundary
1 : 300

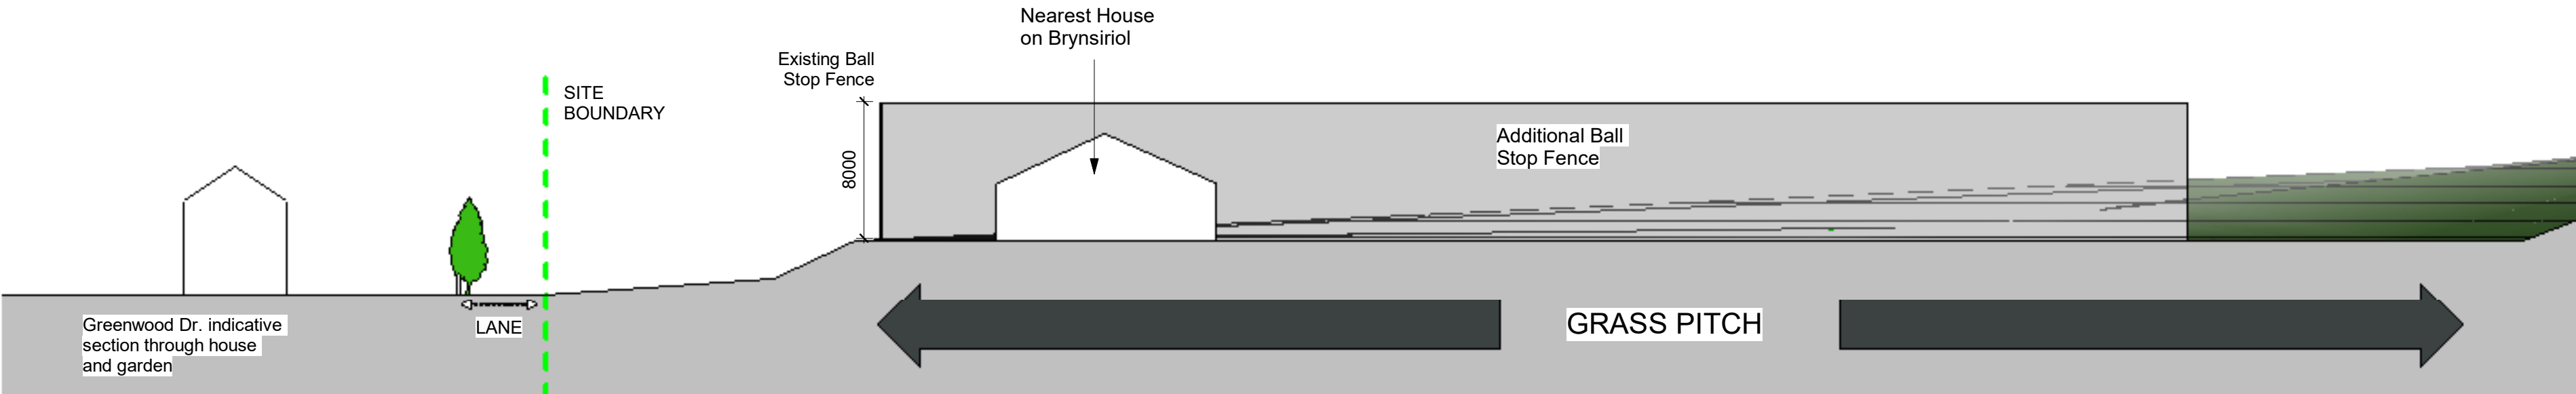

2 Fence Elevation Along Northern Boundary
1 : 300

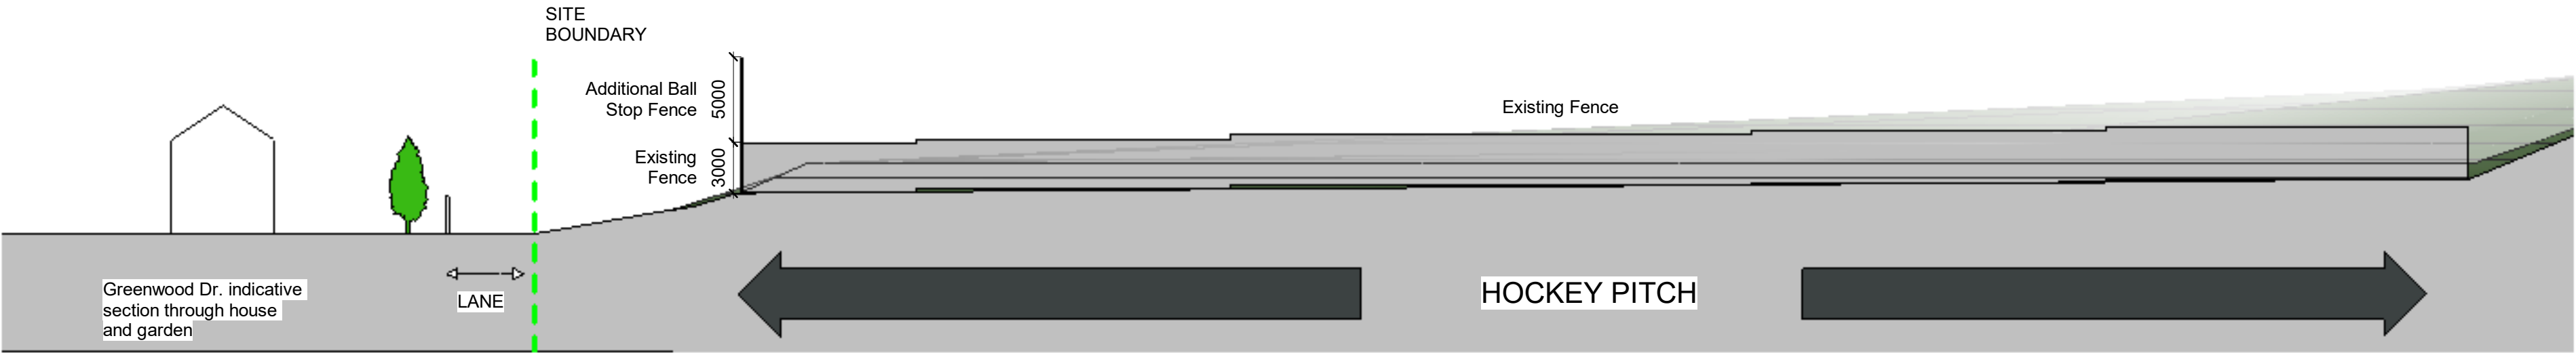

4 Fencing Section through Hockey Pitch
1 : 300

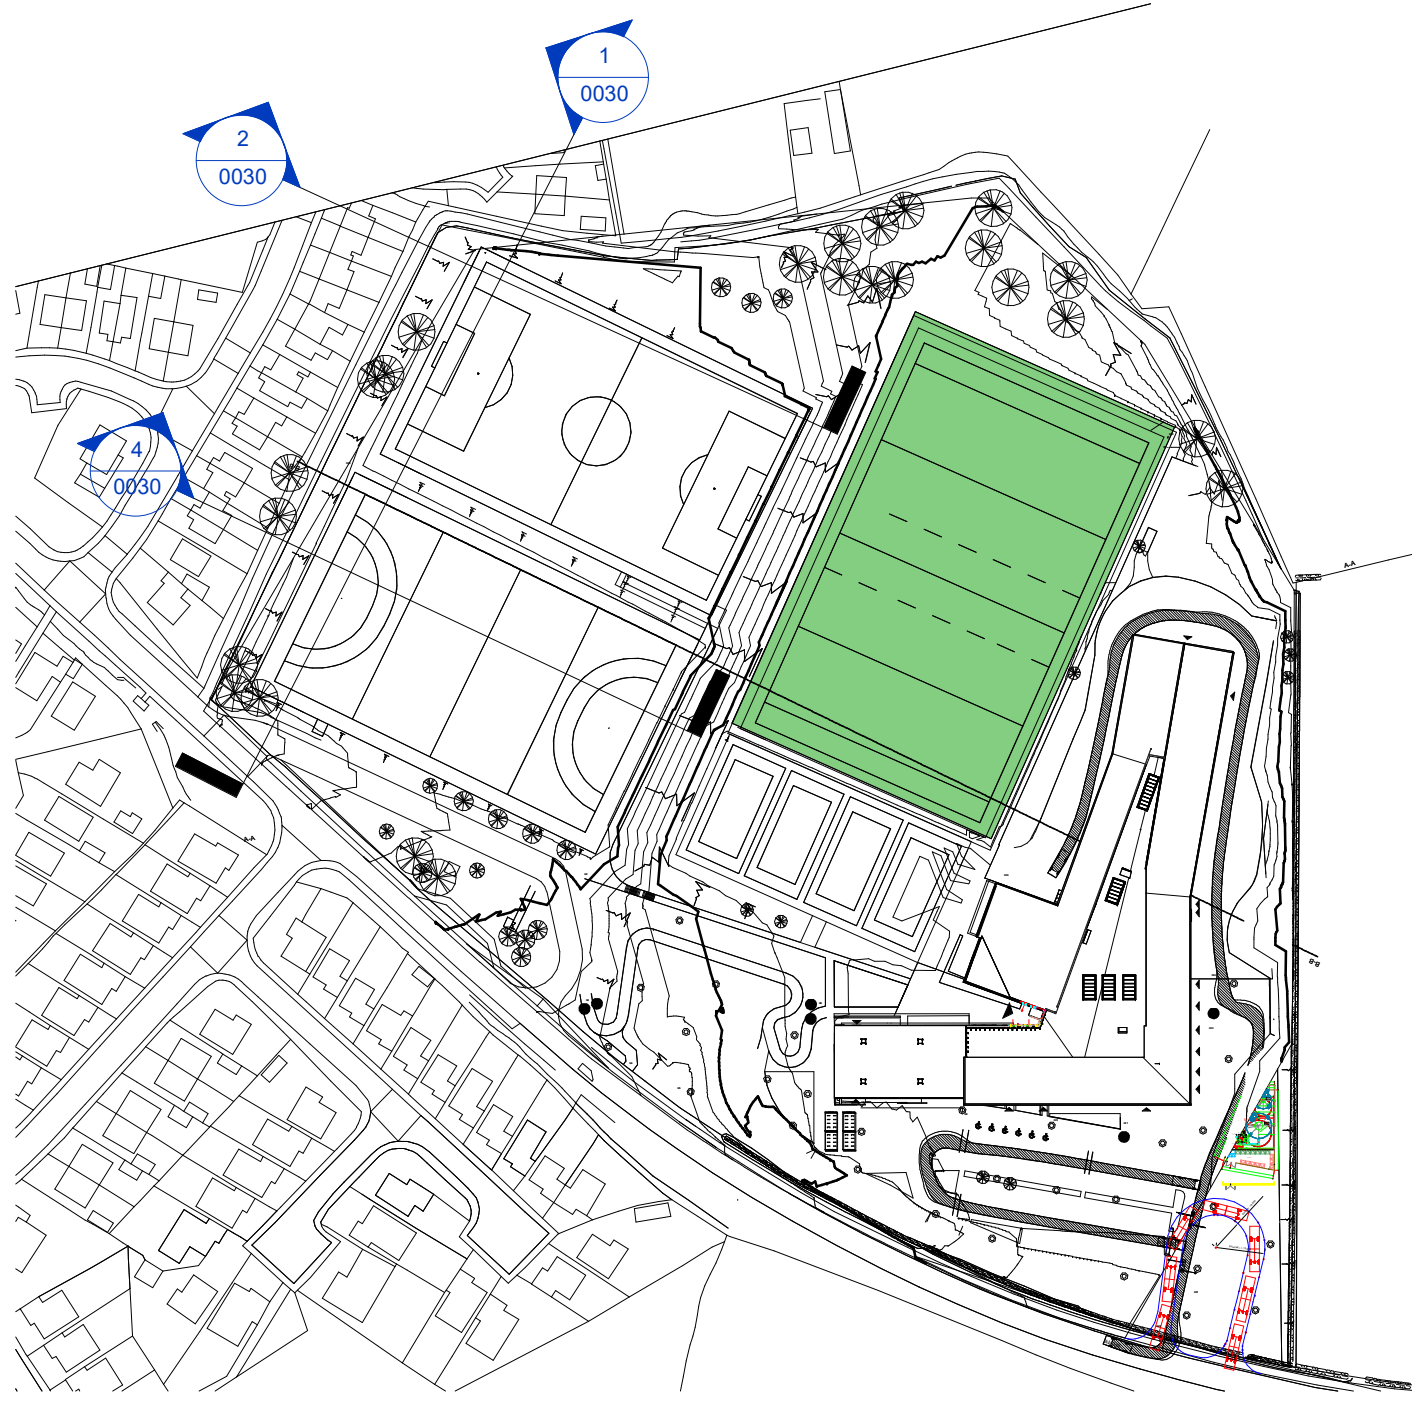

3 Section Location Plan
1 : 2000

This drawing must not be scaled.
Figured dimensions and levels to be used.
Any inaccuracies must be notified to the architect.
Detail drawings and large scale drawings take precedence over smaller drawings.
A1

Rev:
P01 Additional Fences Indicated ahead of planning submission.
P02 Additional Section Added through hockey pitch

27/08/26
01/09/26

Chk'd:

THIS DRAWINGS IS COPYRIGHT ©

STATUS
S2 - Issued for Information

powelldobson
ARCHITECTS
Cardiff, Swansea - London
t +44 (0)33 33 201 001
www.powelldobson.com
@PDArchitects

PDA Job No: 18080	REV .P02
26W007- PDA - 00 - ZZ- DR - A - 05 - 0030	
UPRN ORIGINATOR VOLUME LEVEL TYPE ROLE CLASS NUMBER	

Contract: Neath Port Talbot County Borough Council
Cefn Saeson School
Title: Additional Fencing Sections & Elevations

Scale: As indicated
Date: 03/29/19
Drawn: AL
Checked: ARB