

Openreach Structures

Joint Box

Manhole

Pole

Pole (planned)

Duct Tee

Reducer

Cabinet

Openreach Spans / Ducts

Duct

Duct (planned)

Developer-Proposed Structures

Joint Box

Developer-Proposed Spans / Ducts

D54 (90mm duct)


D54 (90mm duct)

Developer-Proposed Equipment


AGG

IJ (U)

SPLITTER (S)

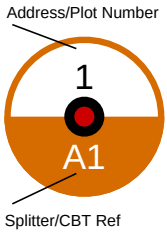

Caerwen House, Neath,
SA10 7RH

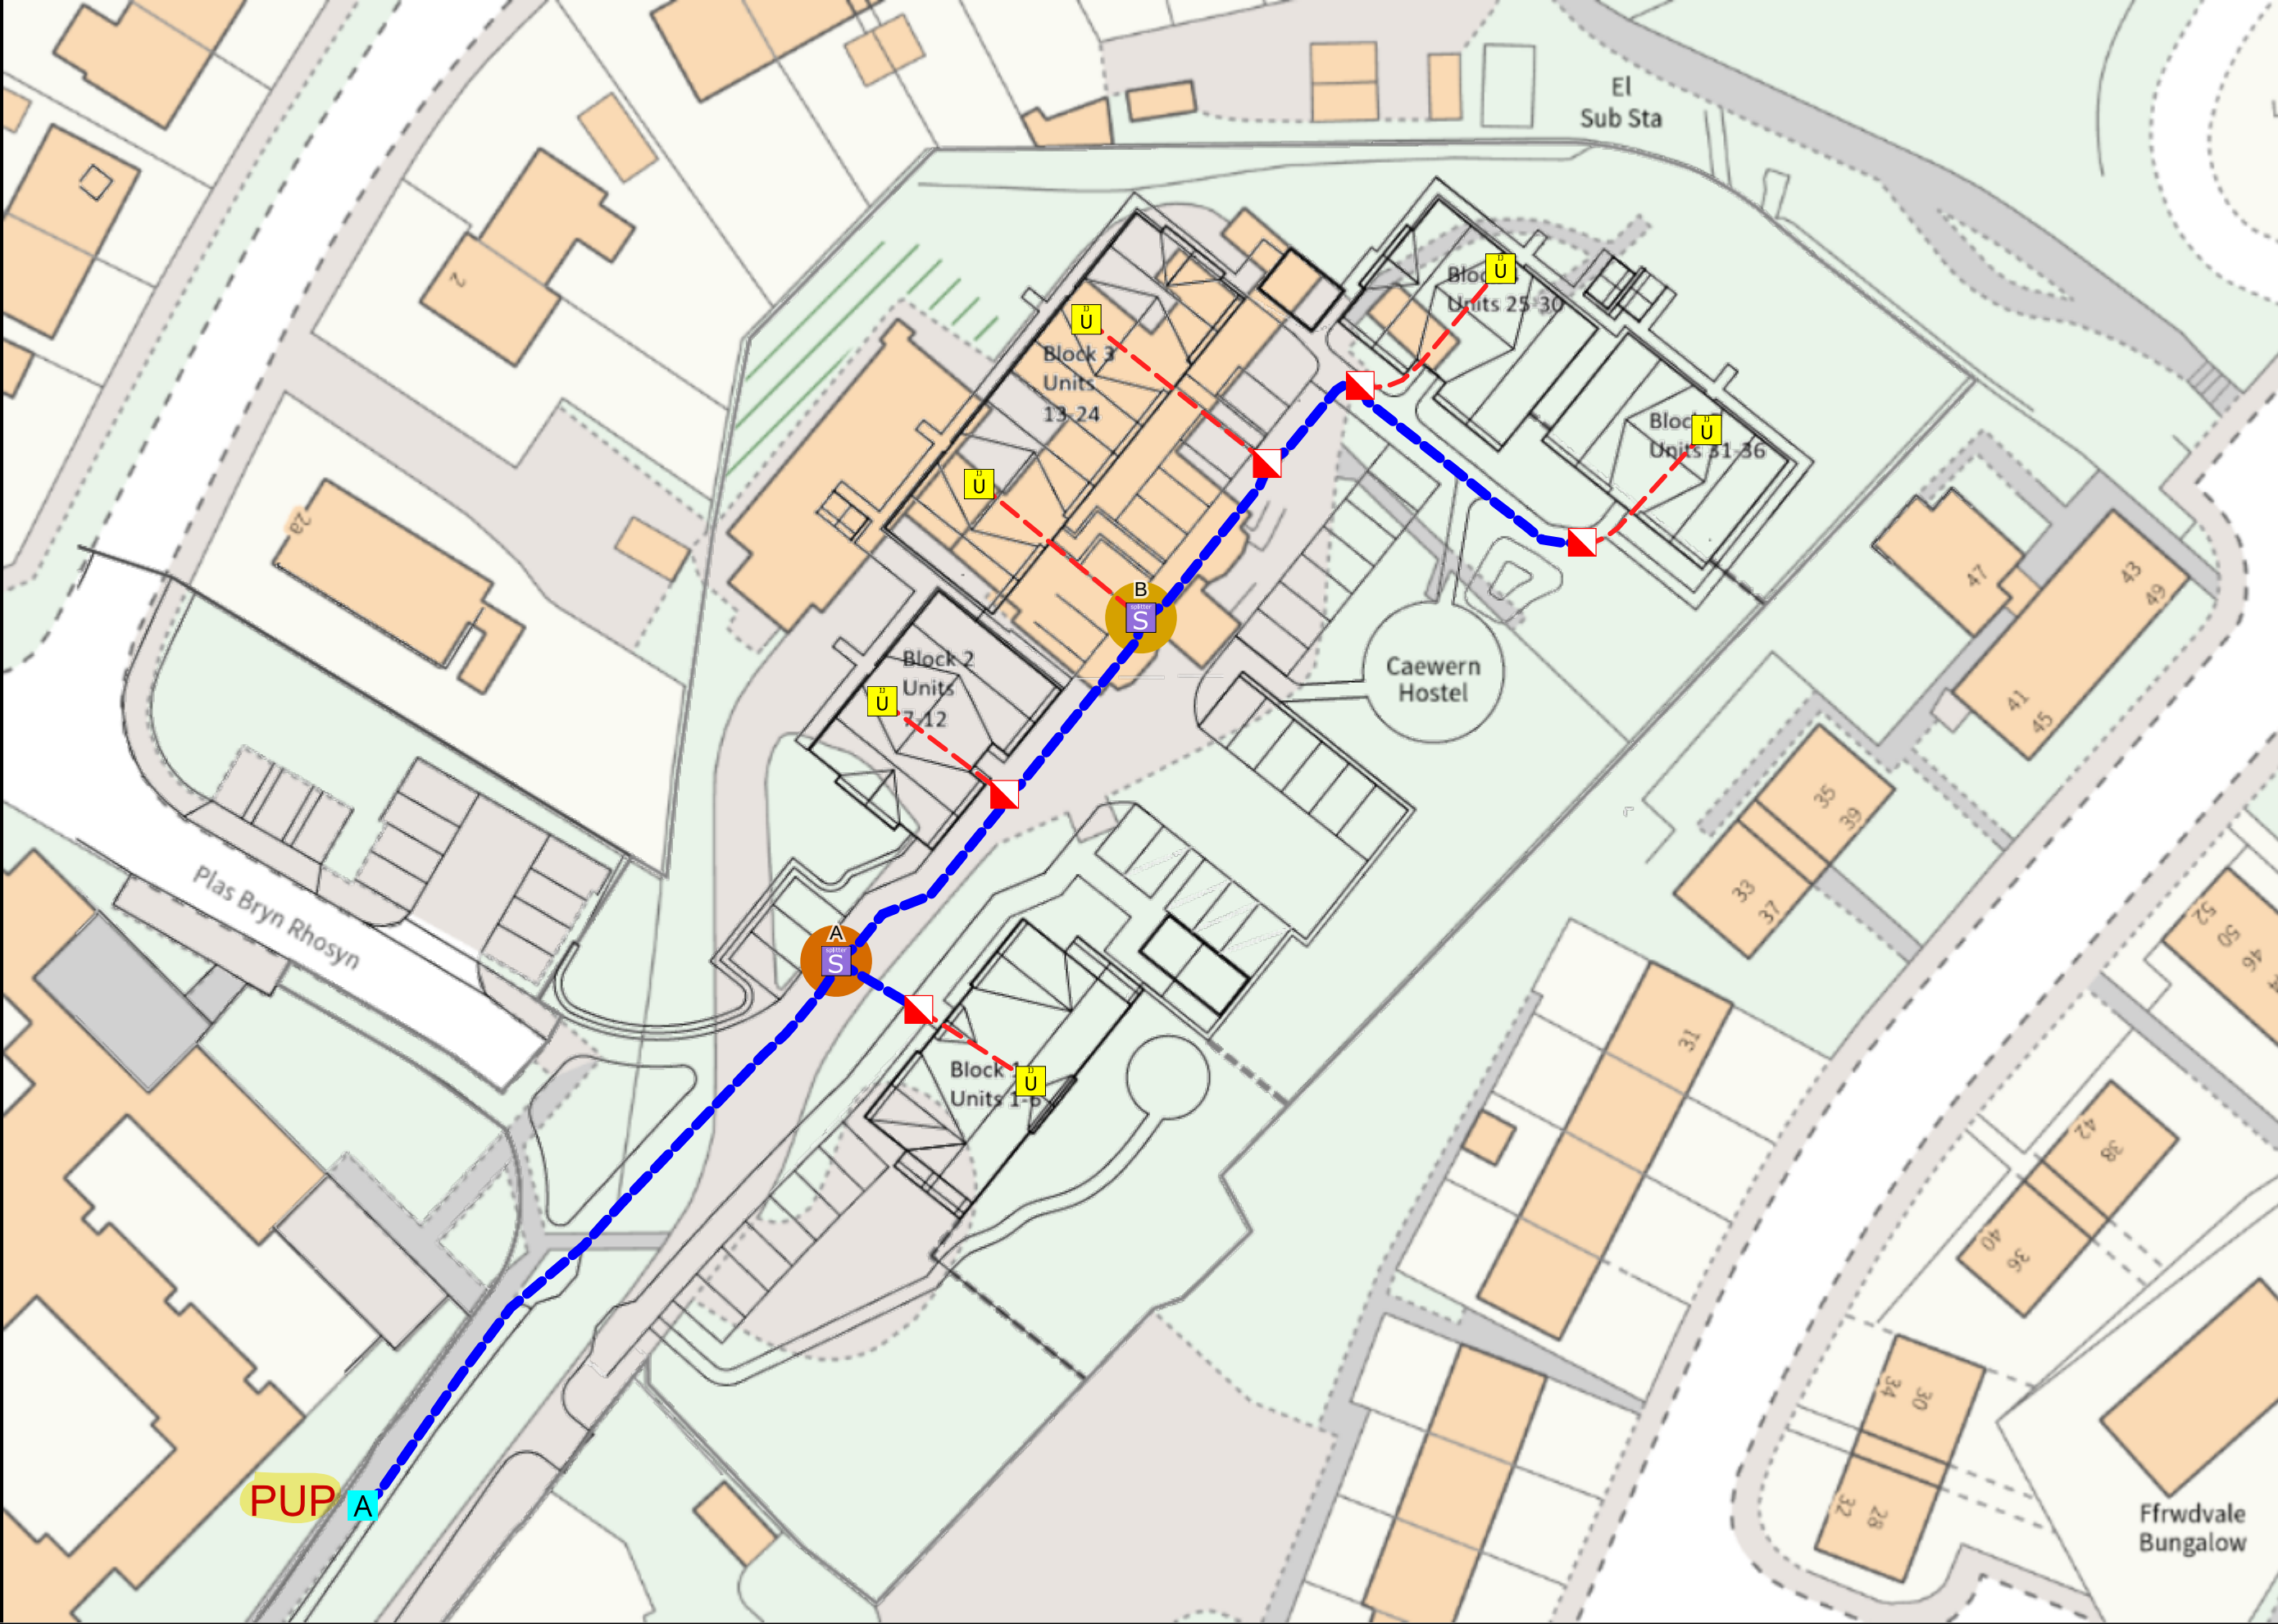

Plant On Map

Work Order Name: NM/00W

Proposal: OPENREACH FIBRE NETWORK

Self-Install: No

Remarks: Dummy Agg Node Placed.

Important Notice - BT's joint boxes (JB and JUF) must be constructed in non carriageway situations only. If there is any deviation from this please contact your newSite Representative before work commences

Exchange Area:
Planned By: Kaushik Khanekar
NSI: NM/00W
Onsite Project ID: I2MT4SC
Grid Ref: 274623198313
Date: 8/9/2026 13:08:39

Openreach Structures

Joint Box

Manhole

Pole

Pole (planned)

Duct Tee

Reducer

Cabinet

Openreach Spans / Ducts

Duct

Duct (planned)


Developer-Proposed Structures

Joint Box

Developer-Proposed Spans / Ducts

D54 (90mm duct)

D54 (90mm duct)

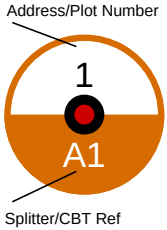

Caerwen House, Neath,
SA10 7RH

Plant On Map

Work Order Name: NM/00W

Proposal: OPENREACH FIBRE NETWORK

Self-Install: No

Remarks: Dummy Agg Node Placed.

Important Notice - BT's joint boxes (JB and JUF) must be constructed in non carriageway situations only. If there is any deviation from this please contact your newSite Representative before work commences

