



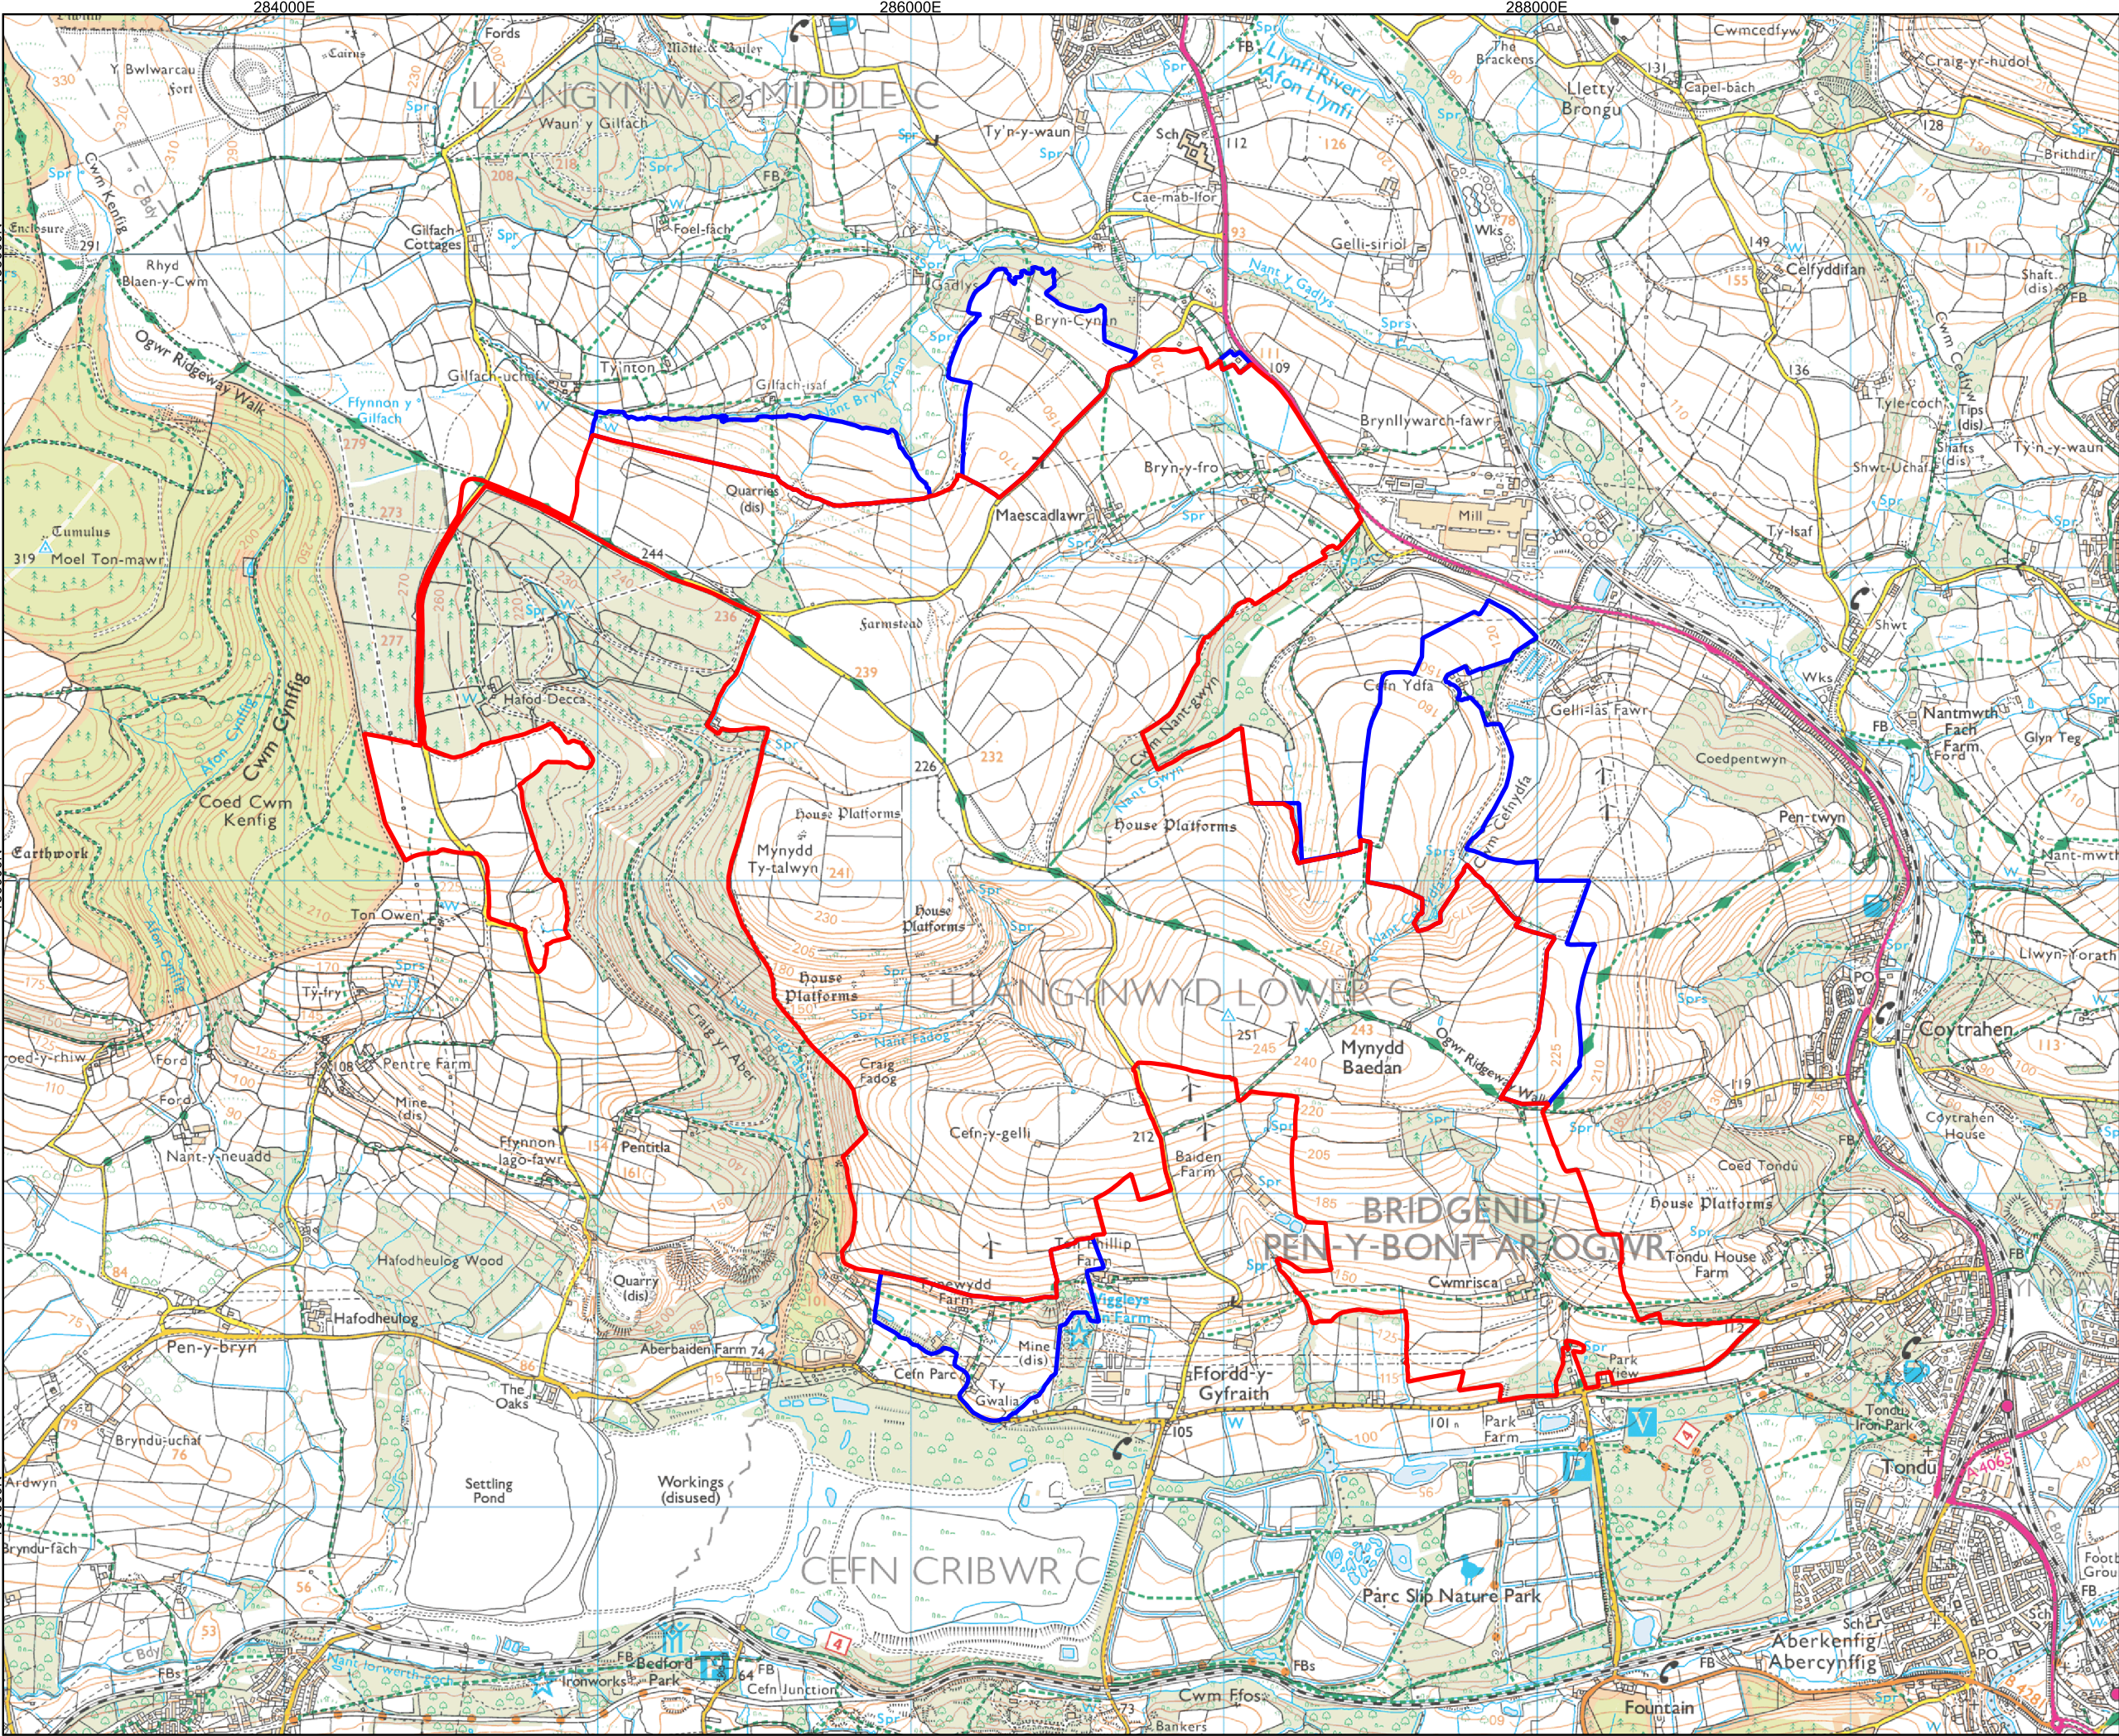

Legend

- Site Boundary
- Other land under the applicant's control

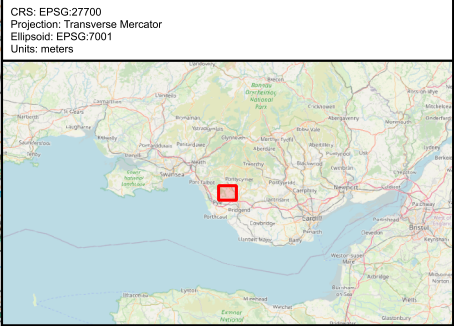

00	12/03/2025	First Draft	MD	JB	
Rev	Date	Description	Drm	Chk	App

Mynydd Ty-talwyn Energy Park

GALILEO EMPOWER

TITLE:
Site Location Plan

ID: Site Location Plan

0 0.4 0.8 km
Kilometers
Scale: 1:20000 @A3

REV 00