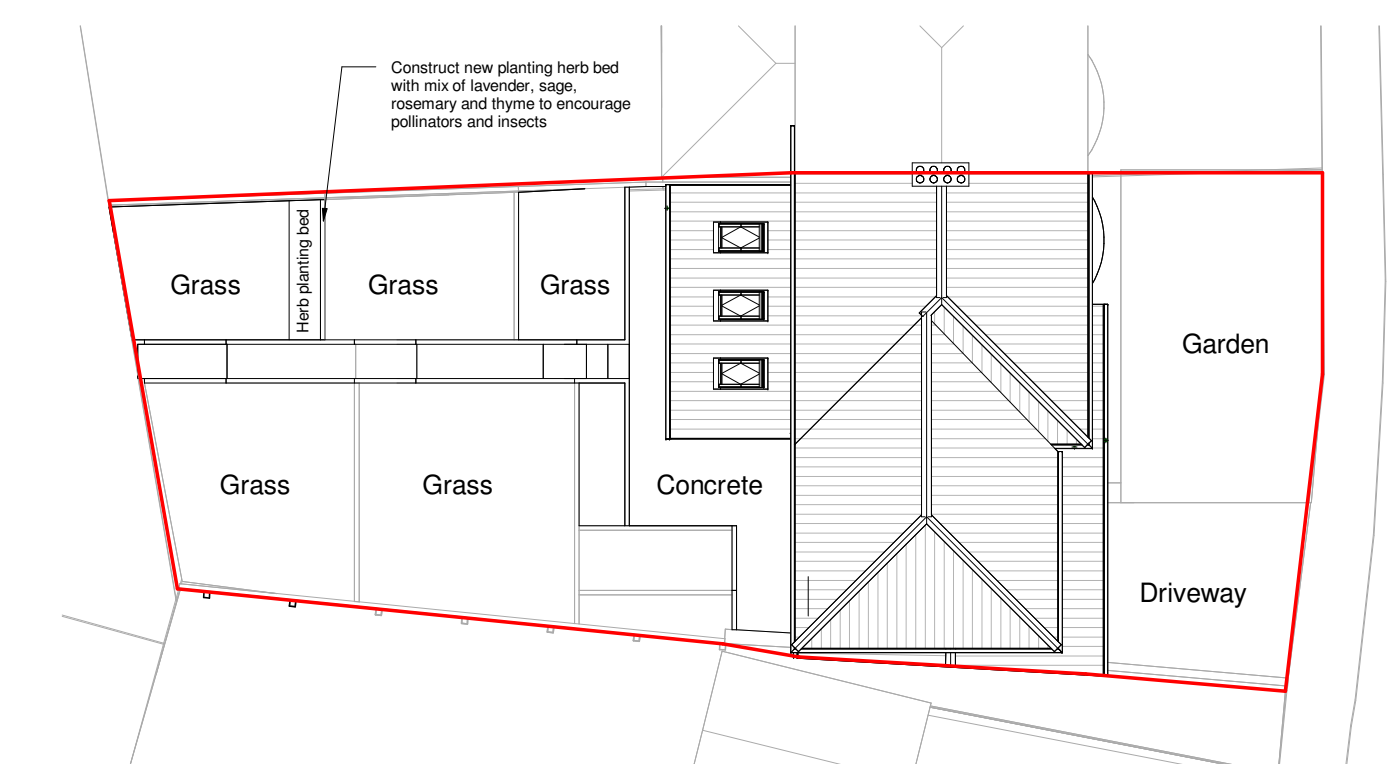
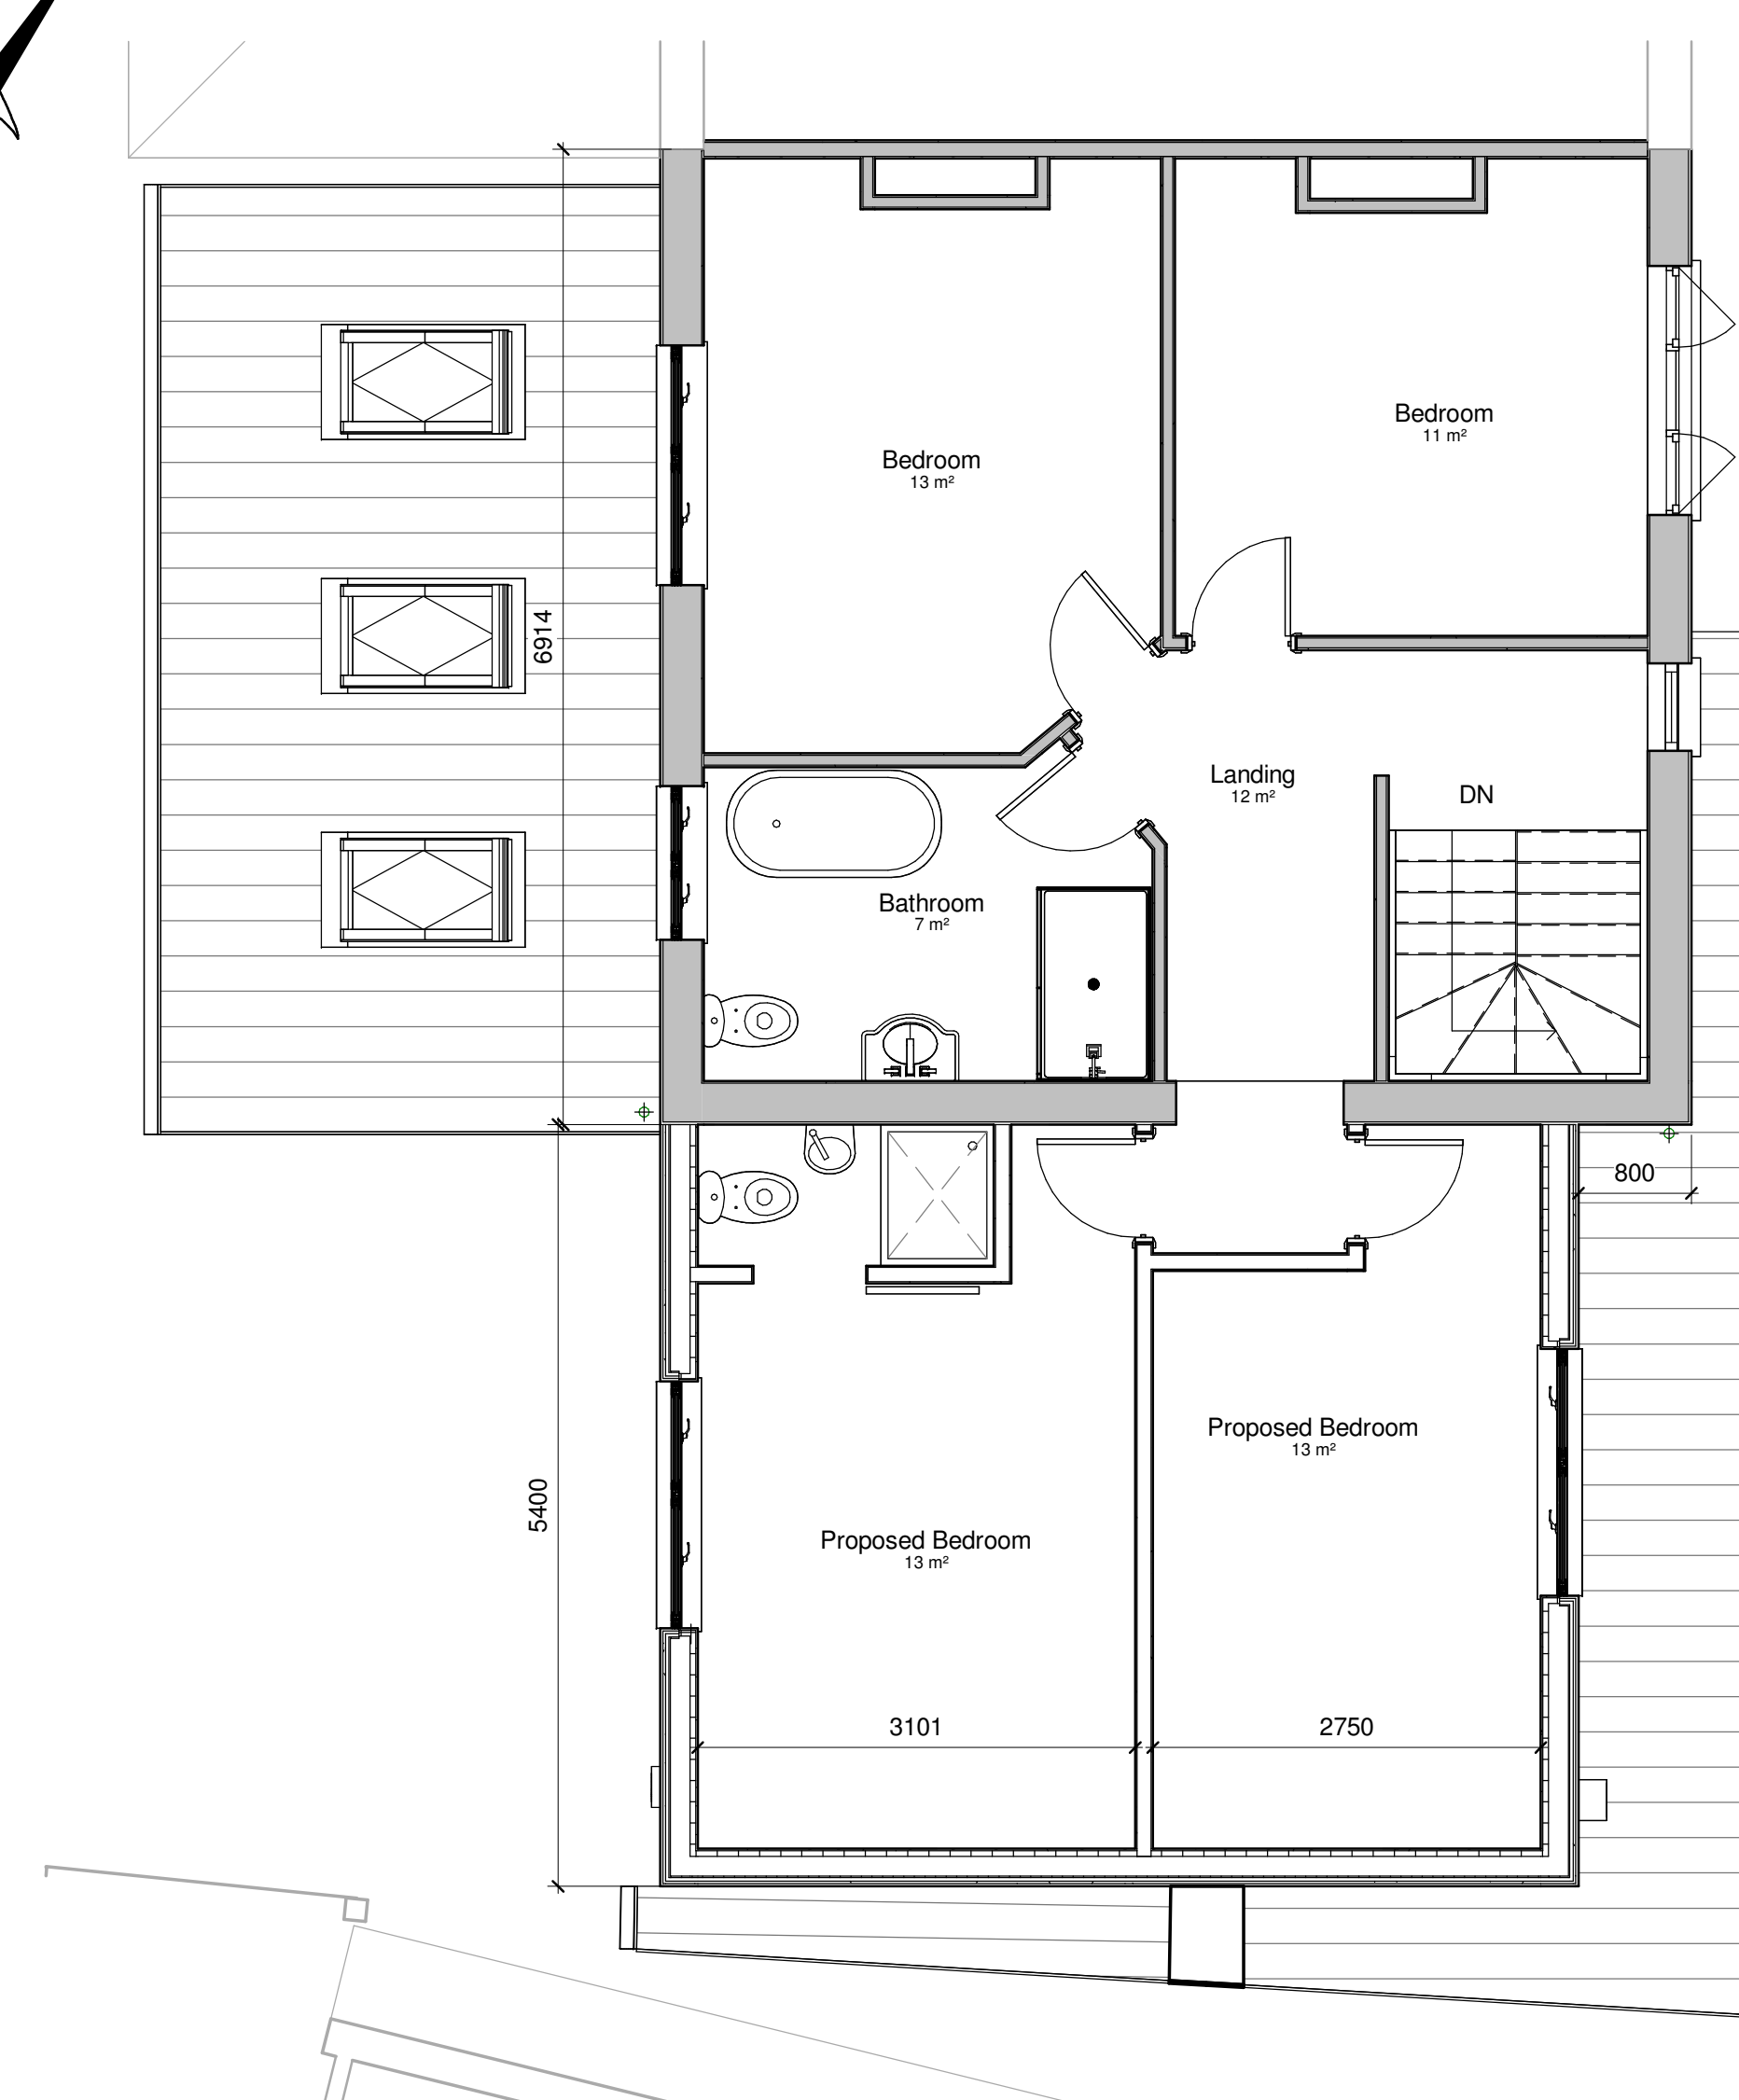
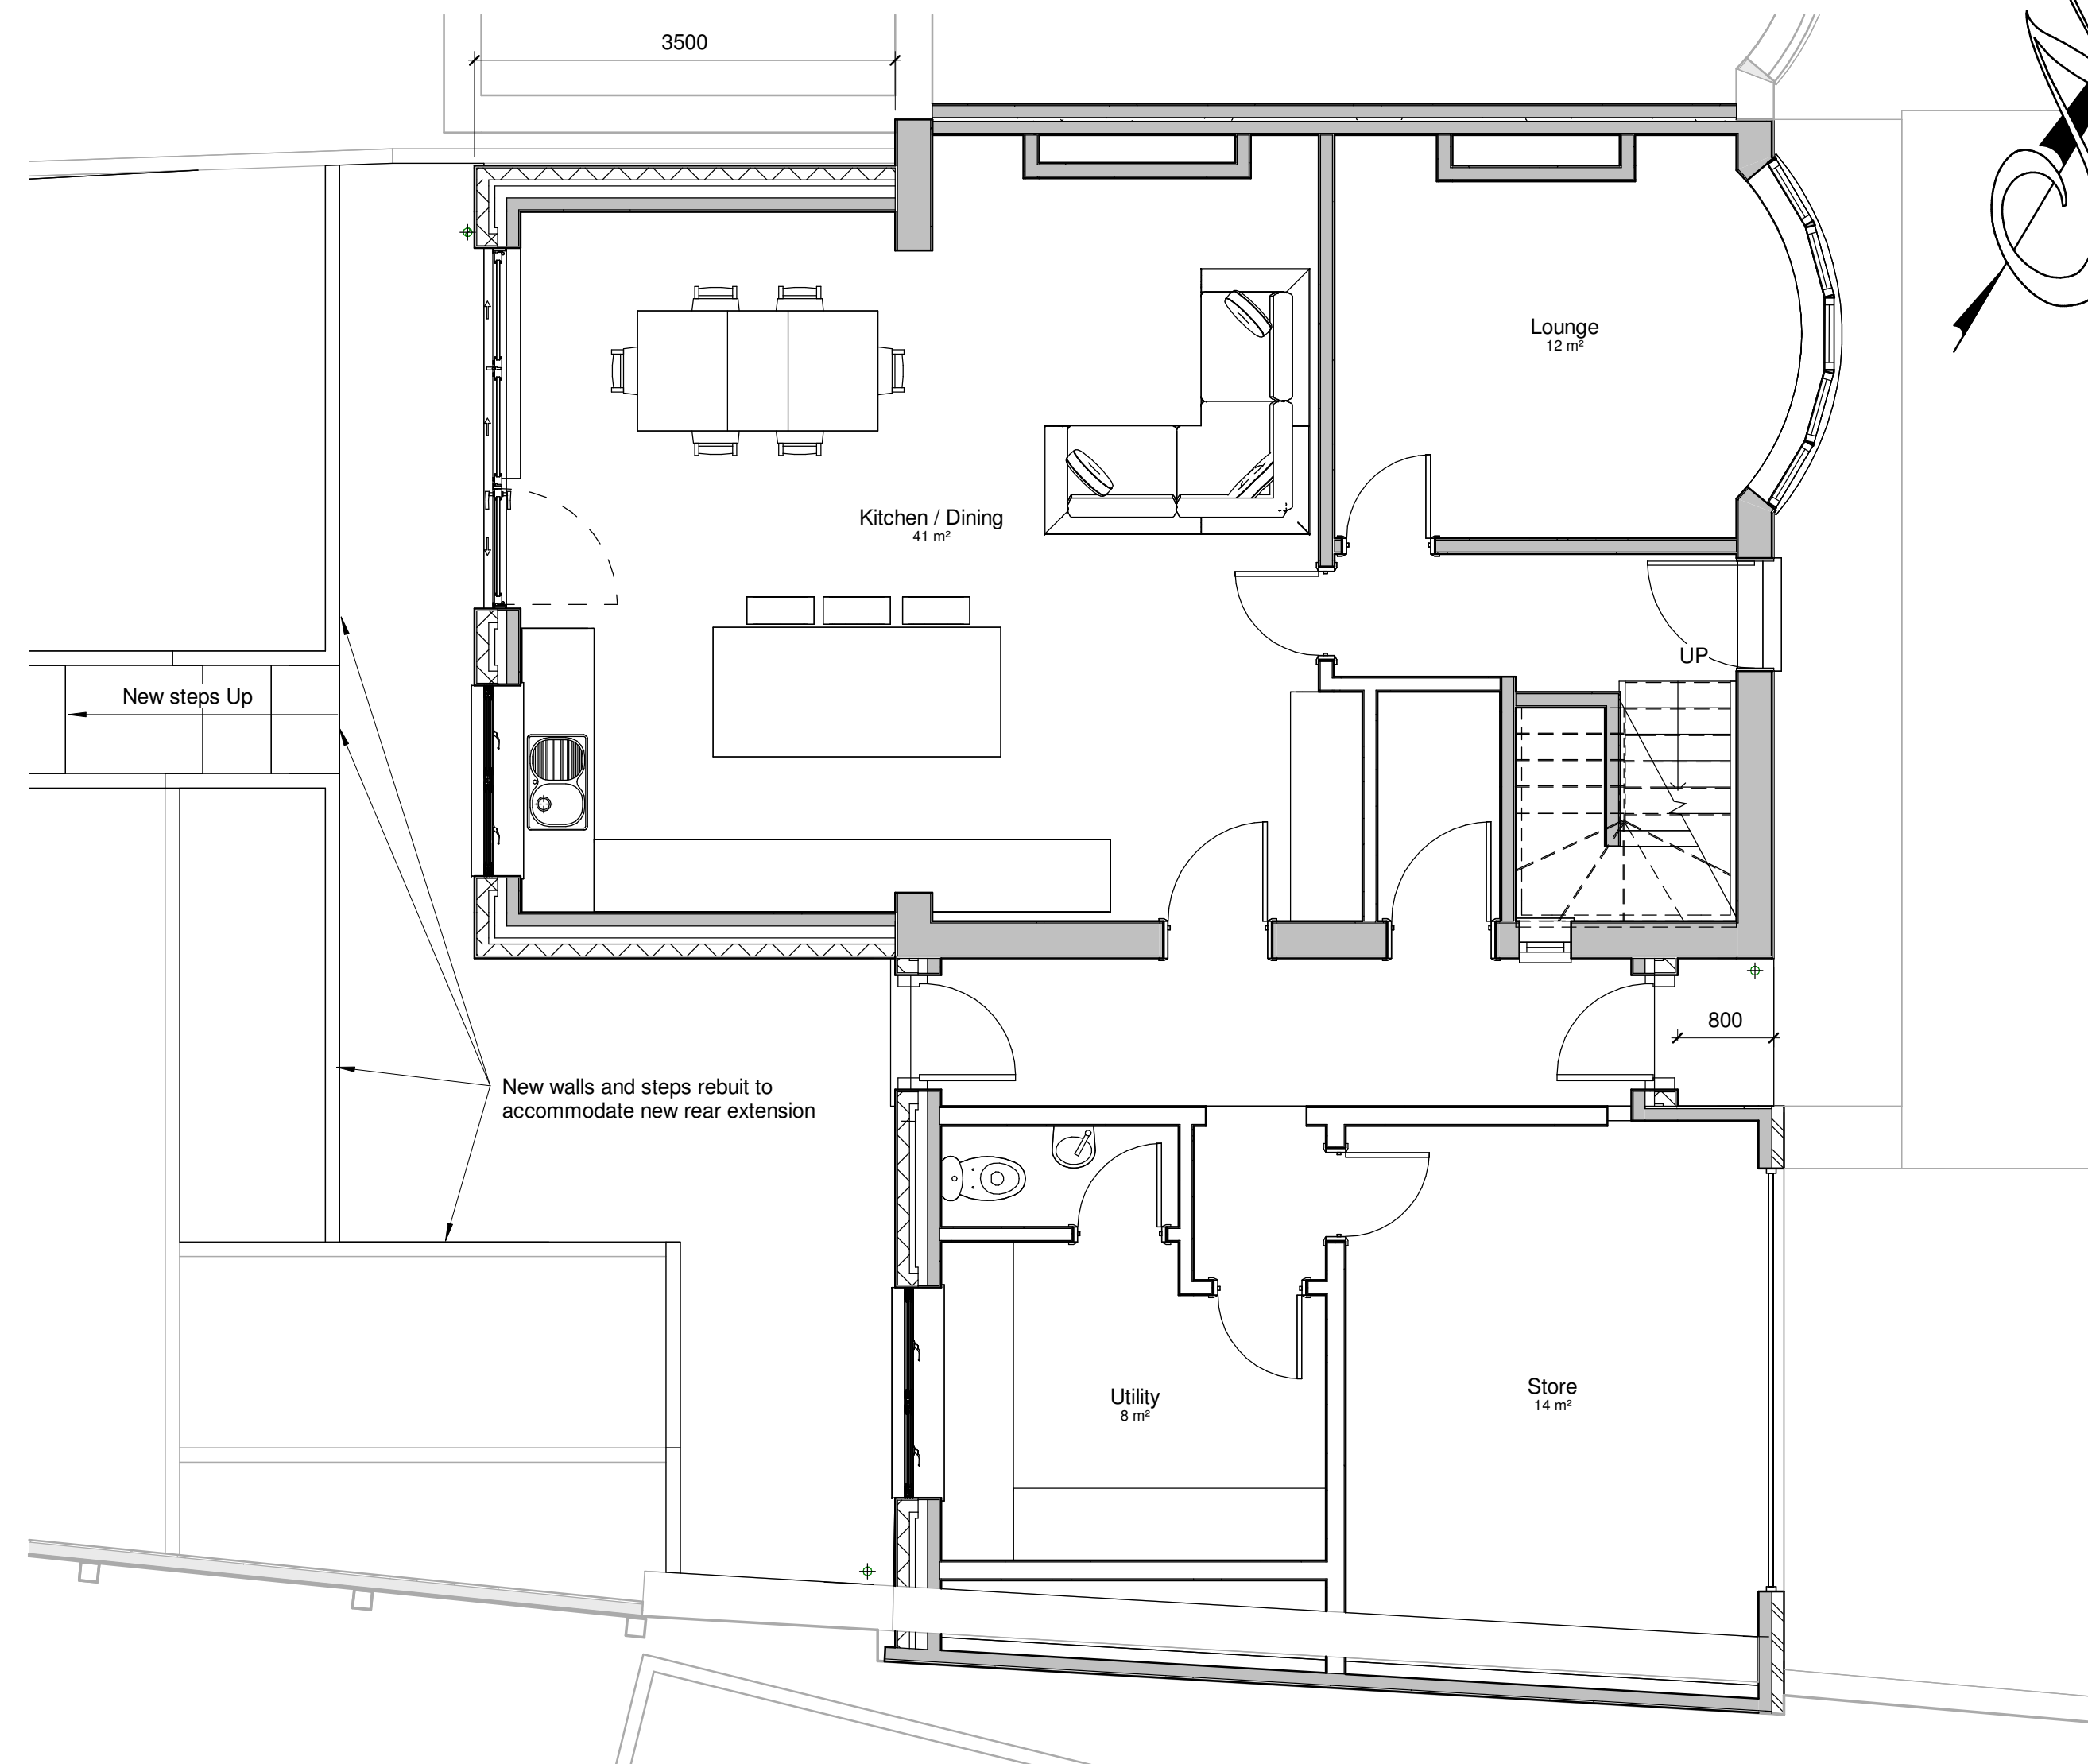
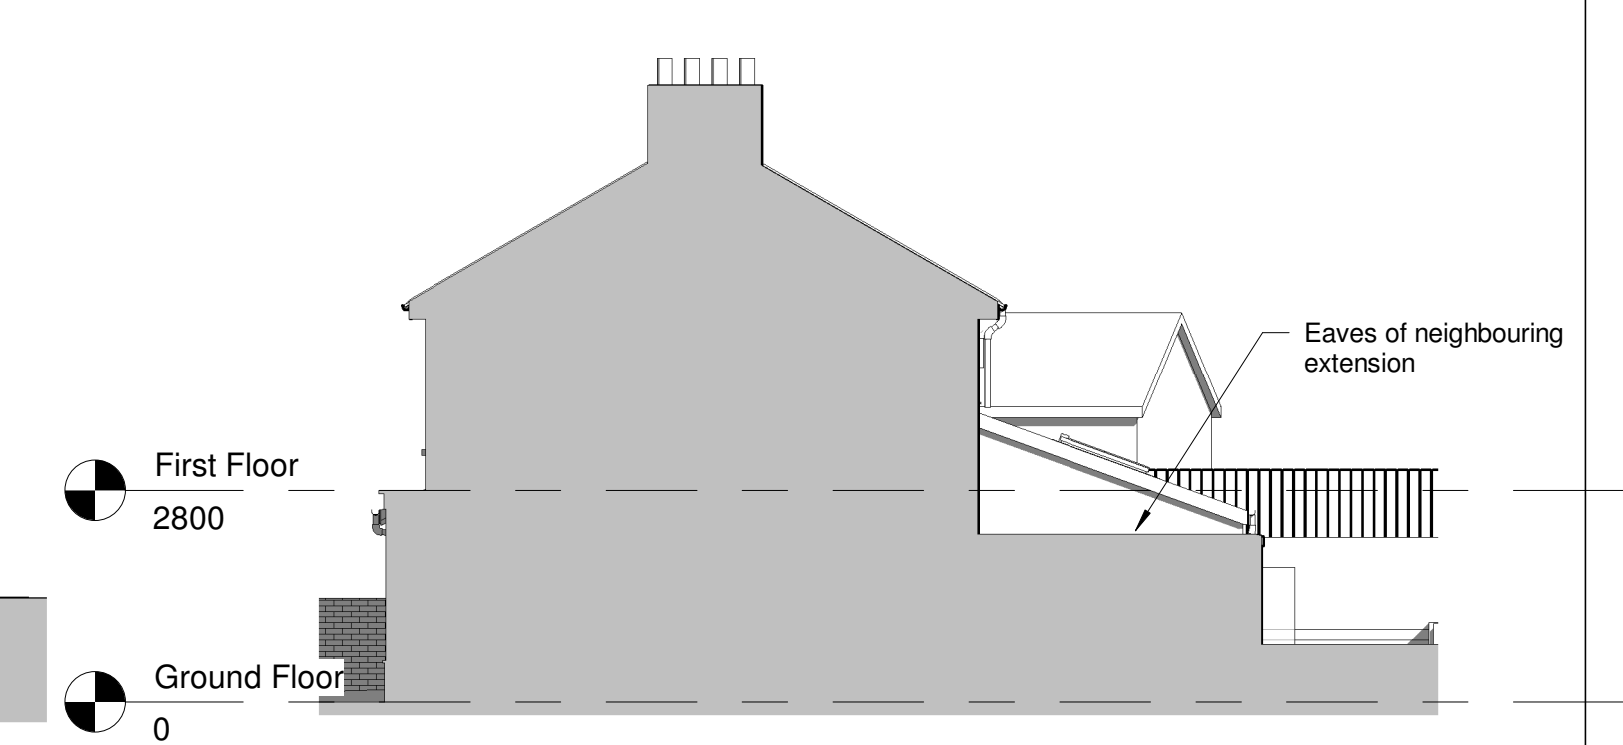
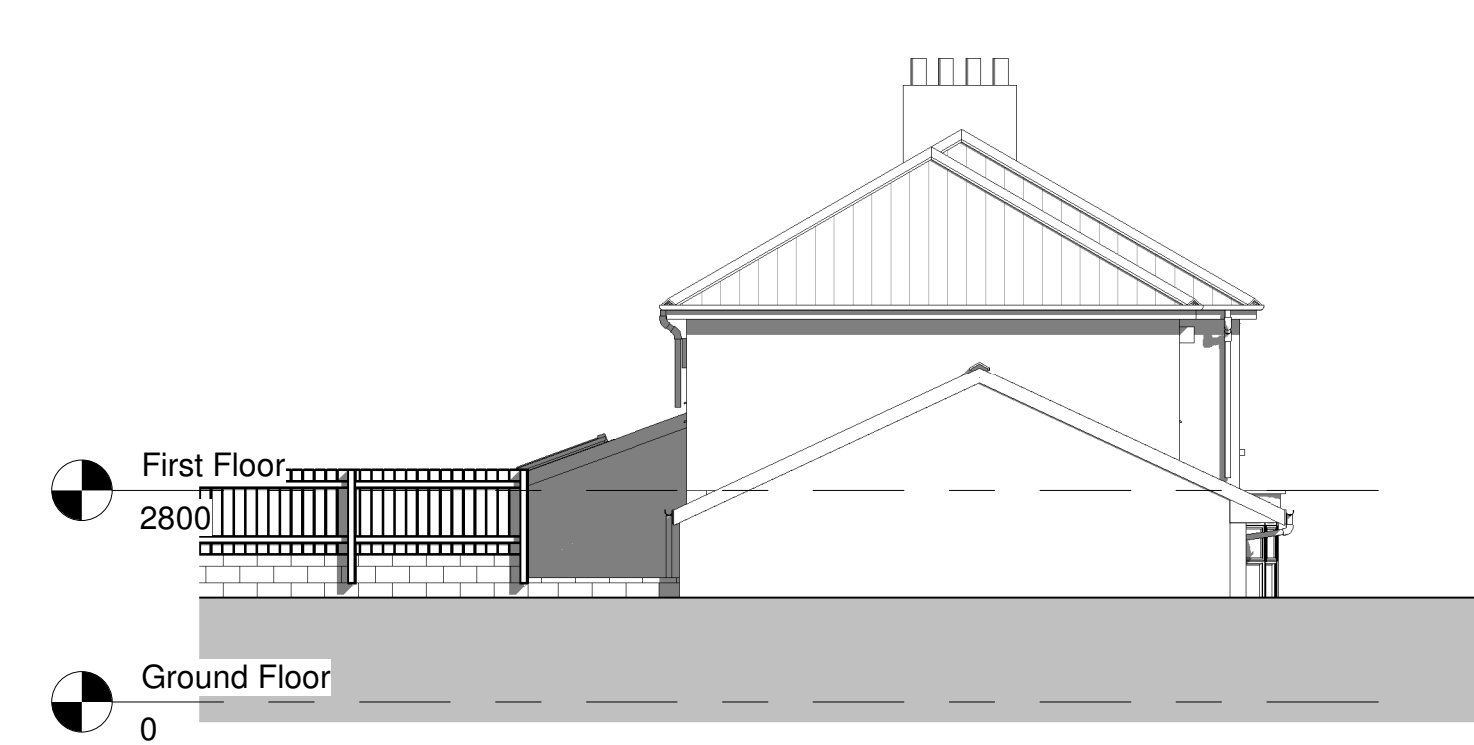
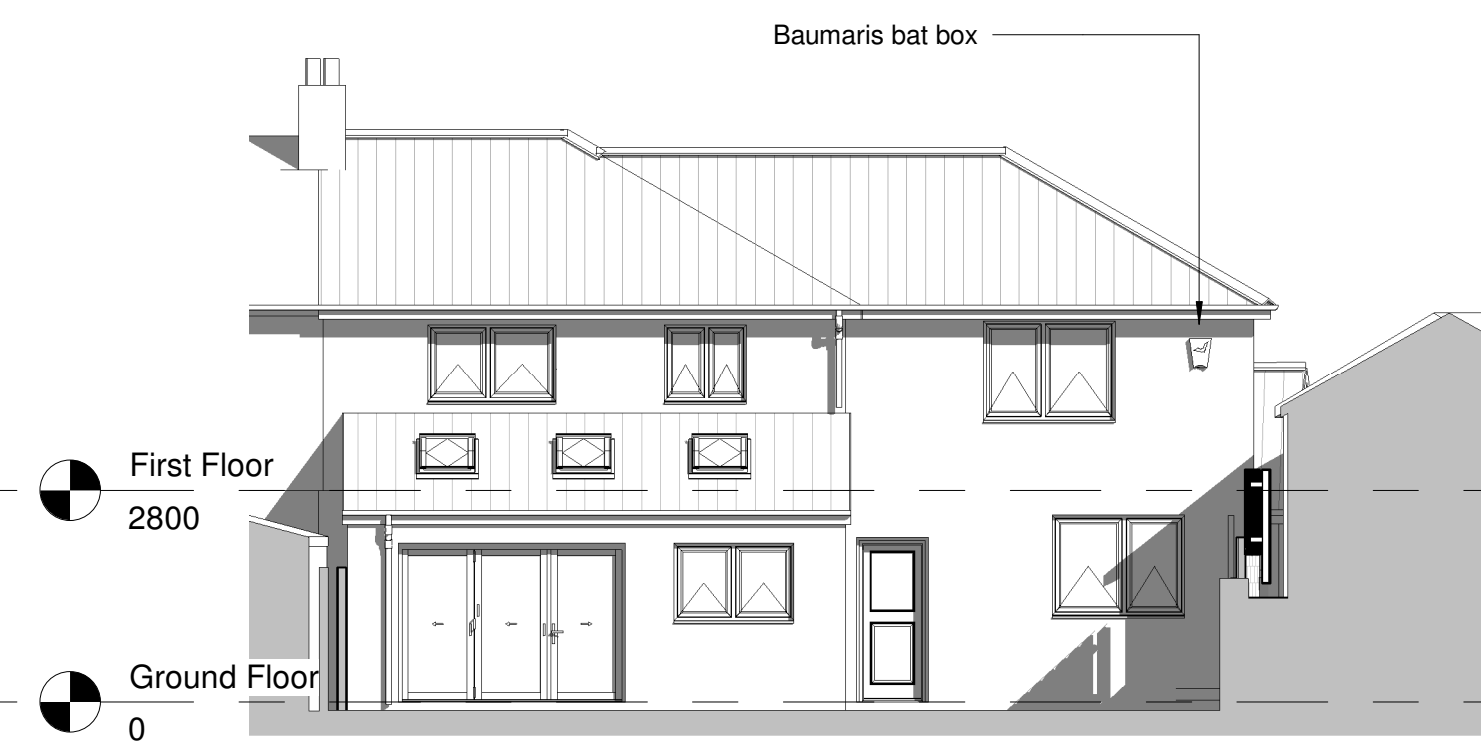


[illegible]

PROJECT

Proposed Side Extension
3 Gardners Lane
Neath SA11 2AA

TITLE

Proposed Details

CLIENT

Mr Neil Callard

DRAWN BY J. Morris	CHECKED BY	DATE 06/19/26
-----------------------	------------	------------------

SCALE (@ A1)	PROJECT NUMBER
As indicated	Project Number

DRAWING NUMBER		REV
A102		C

MATERIALS

Roof - Slate to match existing
Rainwater goods - Upvc Black.
Windows & Doors - Upvc White.
Fascias and Barge Boards - Upvc White
Cavity Wall External Finish - Render to match existing

