



Rev No	Revision Description	Date	Chkd
P01	FIRST ISSUE	30.03.26	DB
P02	DELIVERY DOOR UPDATED	27.04.26	DB
P03	STAIR LIFT RE-ARRANGED	05.05.26	DB
P04	BIN STORE AREA REMOVED	18.05.26	DB
P05	PLANT AREA UPDATED	07.09.26	DB

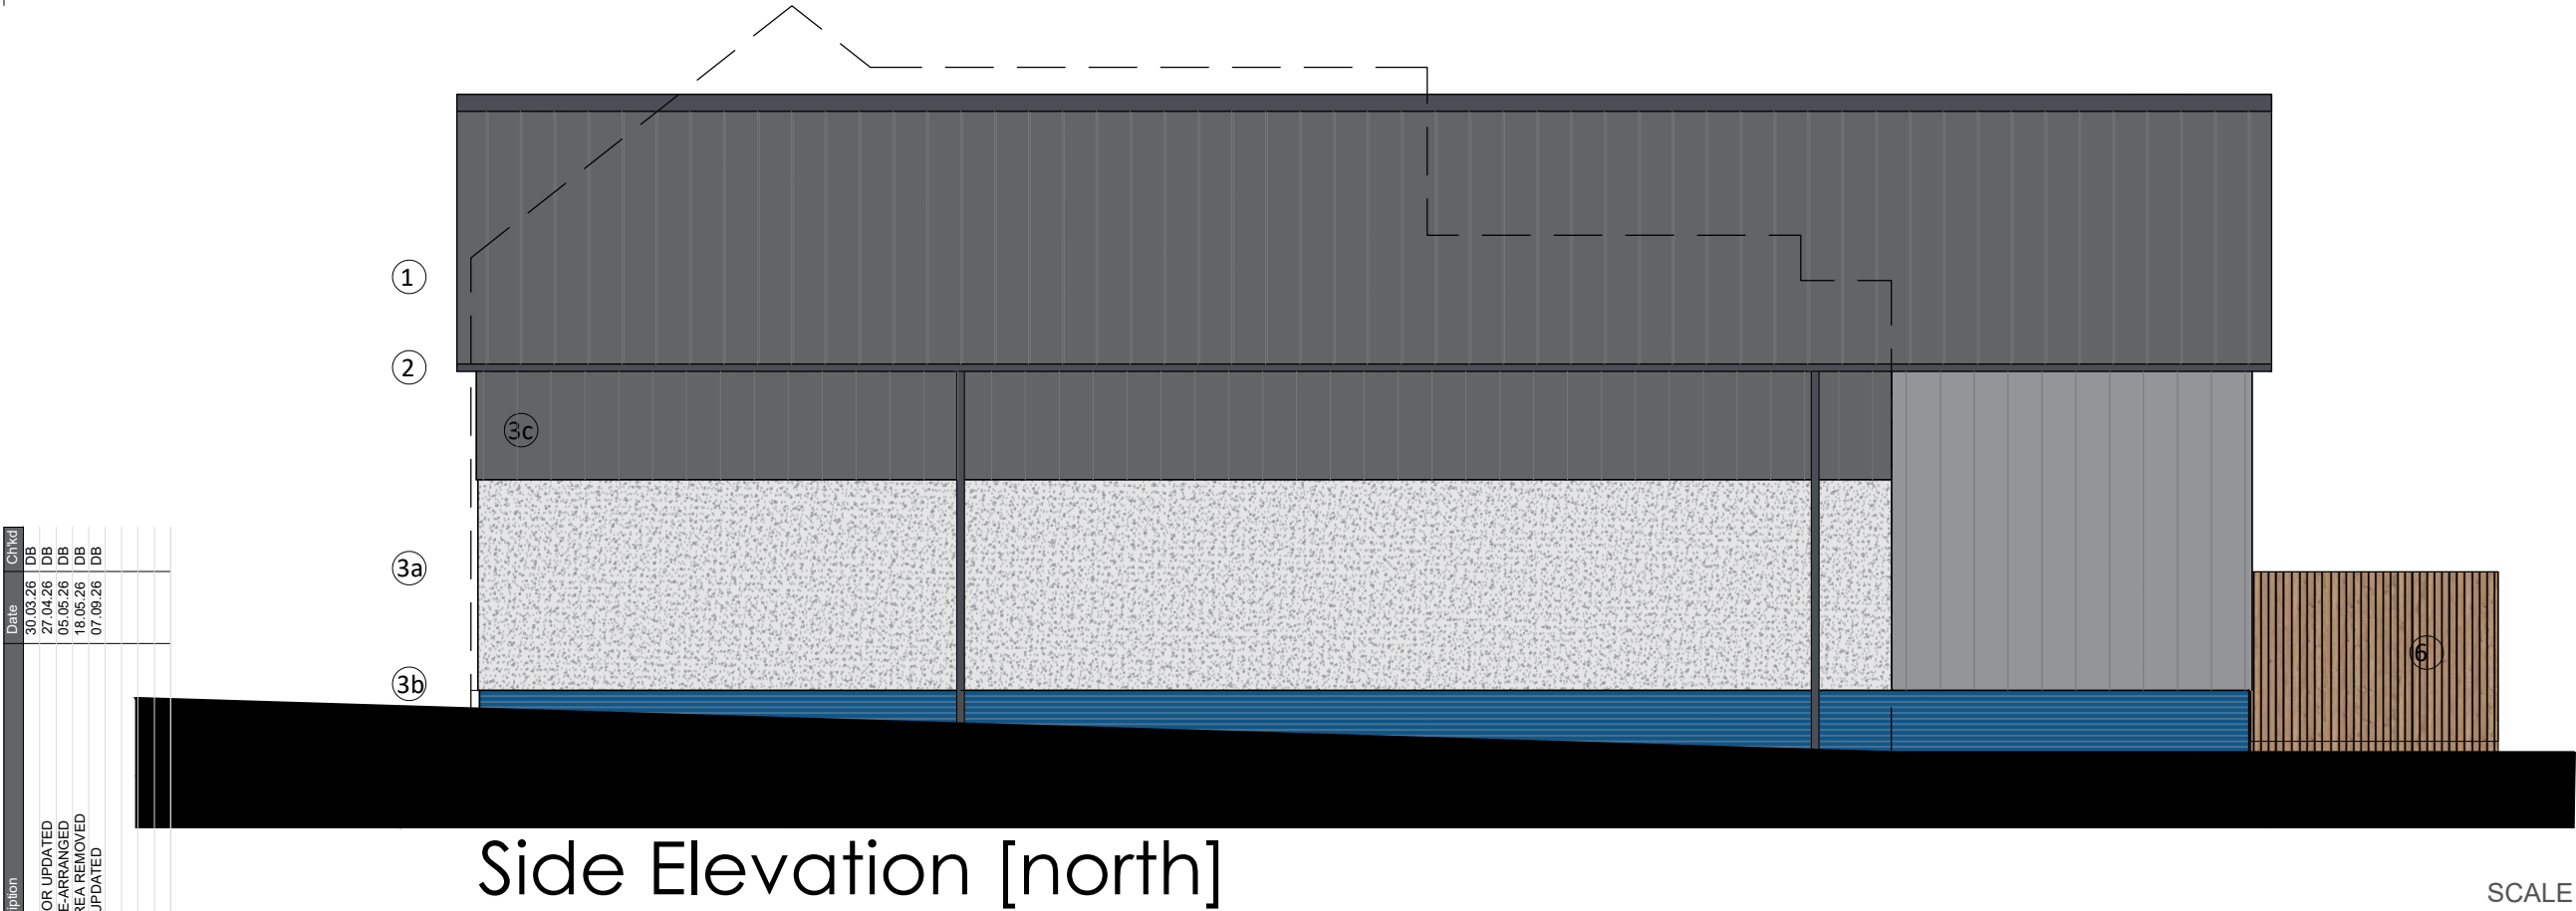

Side Elevation [north]

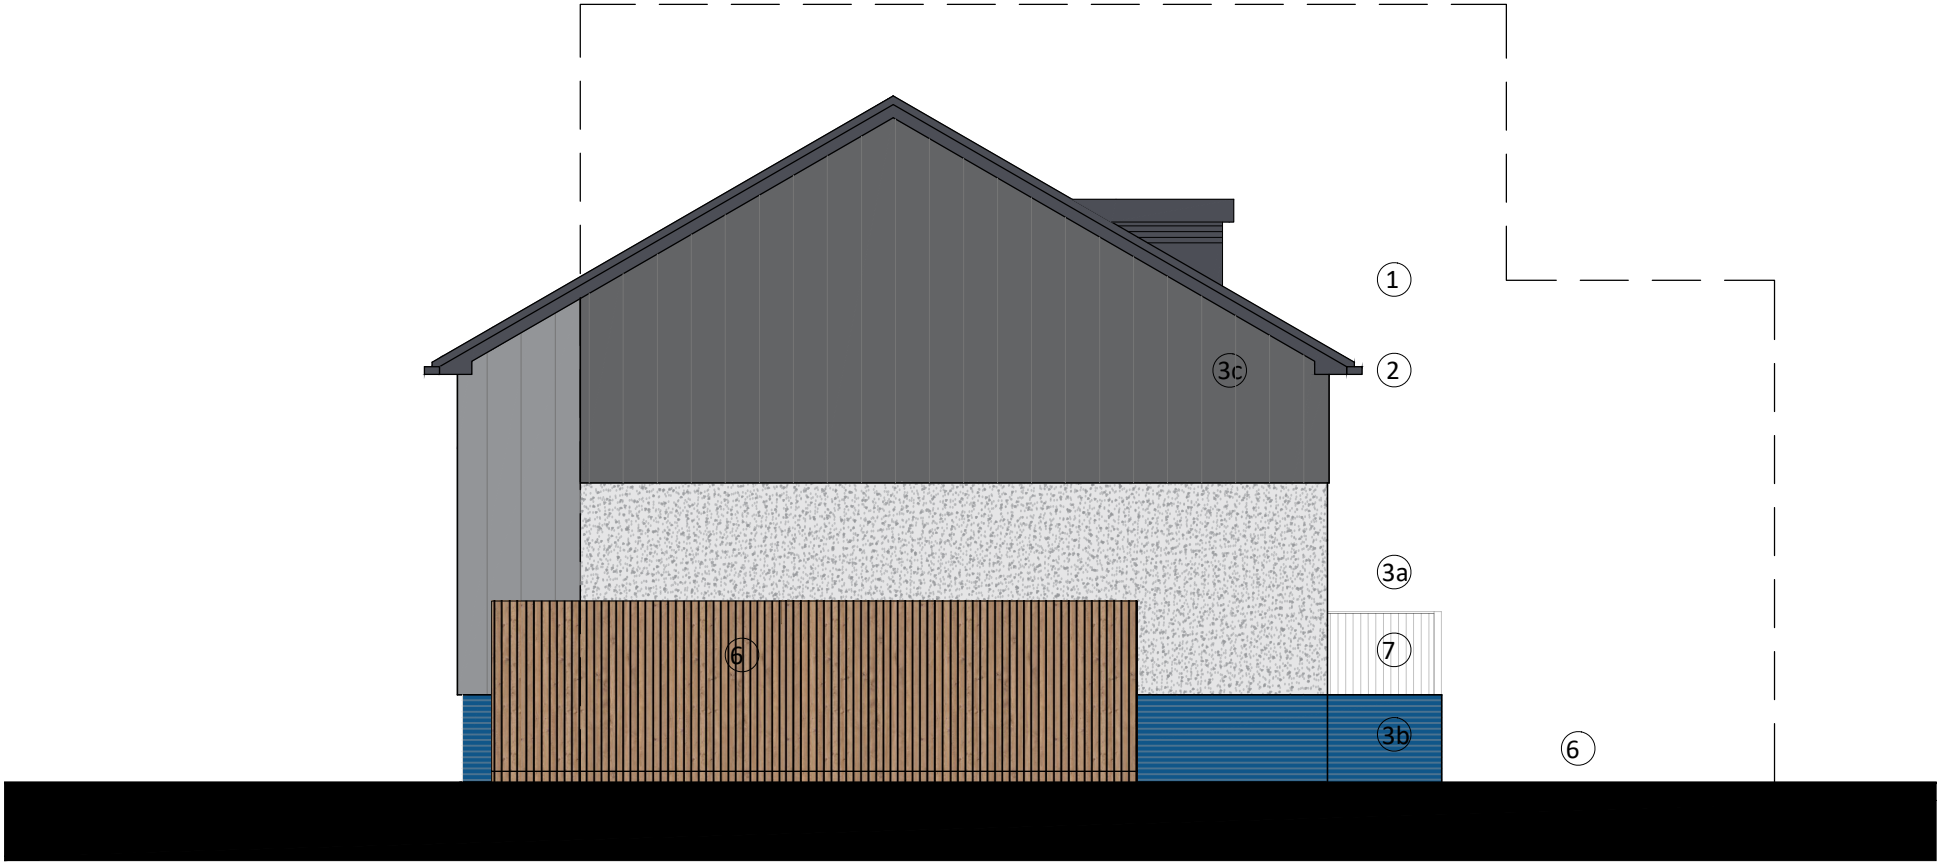

Rear Elevation [west]

- MATERIAL KEY
1. ROOF:
COATED PROFILED METAL EXTERNAL ROOFING SHEET
COLOUR DARK GREY
 2. FASCIAS AND SOFFIT:
POWDER COATED ALUMINIUM FASCIA & ALUMINIUM
CLADDING PANEL SOFFIT
COLOUR DARK GREY
 3. WALLS:
3a. THRU COLOUR RENDER
COLOUR WHITE.
3b. PLINTH
BLUE BRICK
3c. SMOOTH CLADDING PANEL
COLOUR DARK GREY
3d. STEEL SIGNAGE PANELS
COLOUR DARK GREY
 4. GLAZING:
ALUMINIUM SHOPFRONT WINDOW SYSTEM
COLOUR DARK GREY
 5. SERVICE DOOR
POWDER COATED STEEL DOORS AND FRAMES
COLOUR DARK GREY
 6. FENCE
TIMBER ACOUSTIC FENCE
 7. RAILINGS
METAL RAILINGS
COLOUR DARK GREY