


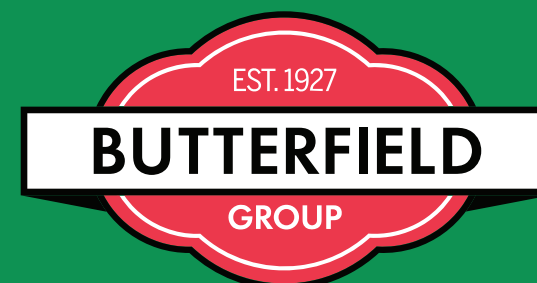

Port Talbot

Specsavers Opticians
31A Riverside
Port Talbot
SA13 1EJ

Issue 04 - 15/09/2026



OS MAP

Scale:1:1250

- 1

Internally Illuminated Fascia Sign
- 2

Non Illuminated Conservation Fascia Sign
- 4

Window Graphics



N


LATITUDE
MAPPING

0 10 20 30 40 50

1:1250 Metres



Site
Specsavers
Port Talbot

Job Number
139990C
Page
2
Drawing Location
W:\Sales\Specsavers\

Scale
as shown @ A3
Issue / Rev
Issue 04


Drawn by
BI
Checked by
BF

Sales Rep
JS
Date
15/09/2026



BUTTERFIELD SIGNS LTD
174 Sunbridge Rd
Bradford West Yorkshire
BD1 2RZ
Tel: 01274 722244
Fax: 01274 848996
Web: www.butterfieldsigns.co.uk

Elevations
Scale 1:50

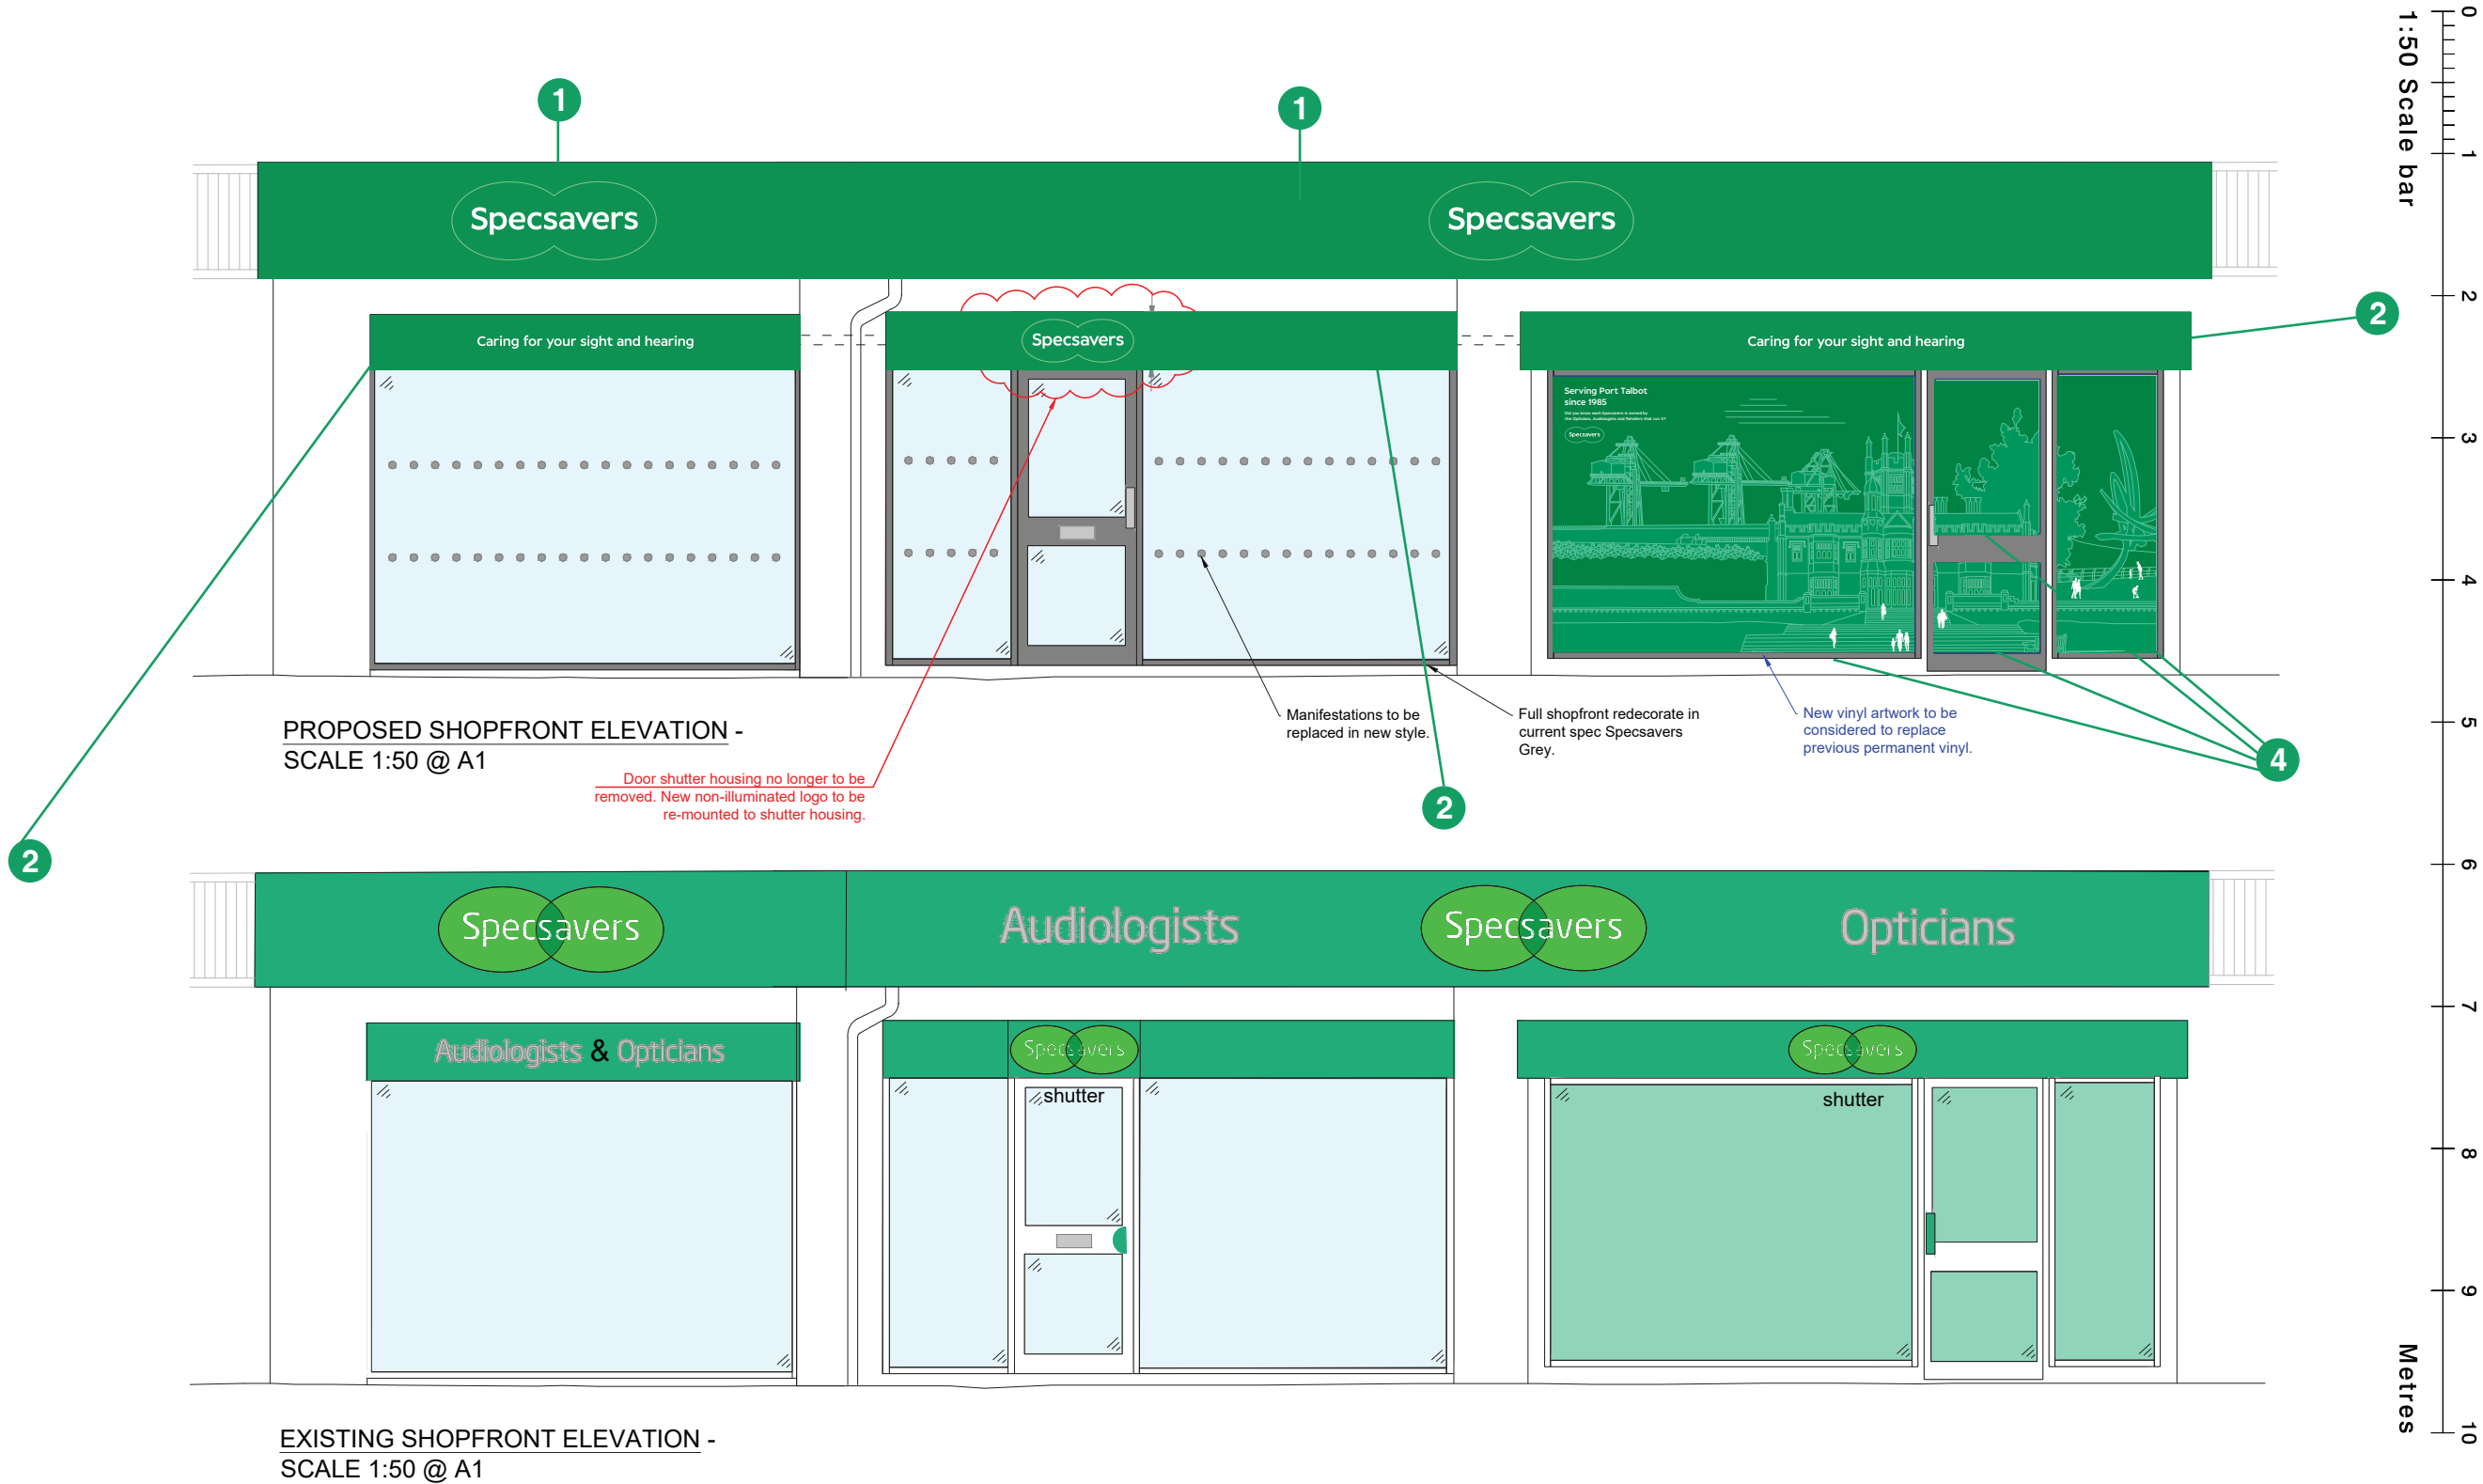

- 1

Internally Illuminated Fascia Sign
- 2

Non Illuminated Conservation Fascia Sign
- 4

Window Graphics



Site
Specsavers
Port Talbot

Job Number
139990C
Drawing Location
W:\Sales\Specsavers\

Page
3

Scale
as shown @ A3
Issue / Rev
Issue 04

Drawn by
BI
Checked by
BF

Sales Rep
JS
Date
15/09/2026







BUTTERFIELD SIGNS LTD
174 Sunbridge Rd
Bradford West Yorkshire
BD1 2RZ
Tel: 01274 722244
Fax: 01274 848996
Web: www.butterfieldsigns.co.uk

Sign 01 - Internally Illuminated Fascia Sign - Scale 1:50

2No. Face panels to be laser cut 2.5mm aluminium with 50mm returns and 30mm step top.
All panels to be powder coated externally Green PM2418c.
To be fixed using 40x40mm extruded aluminium angle for fixing support.

2No. 'Specsavers' premium logo's manufactured from: 5mm Opal 050 acrylic face,
3mm Opal 050 acrylic returns (at 30mm deep). Complete with blackout colour matched metamark
Green vinyl to face & rear 18mm of returns. (N.B Only partial return illumination).
To be fixed over 10mm White foamex backtray.
Complete with set of 'Specsavers' letters to be 20mm 1T77 acrylic pushed through (see section through).
All to be illuminated via LEDs.
To be fixed to aluminium face panel using M5 threaded rods.

Height from ground to underside of sign is: 2822mm approx
Note : Illumination will not exceed 300cdm

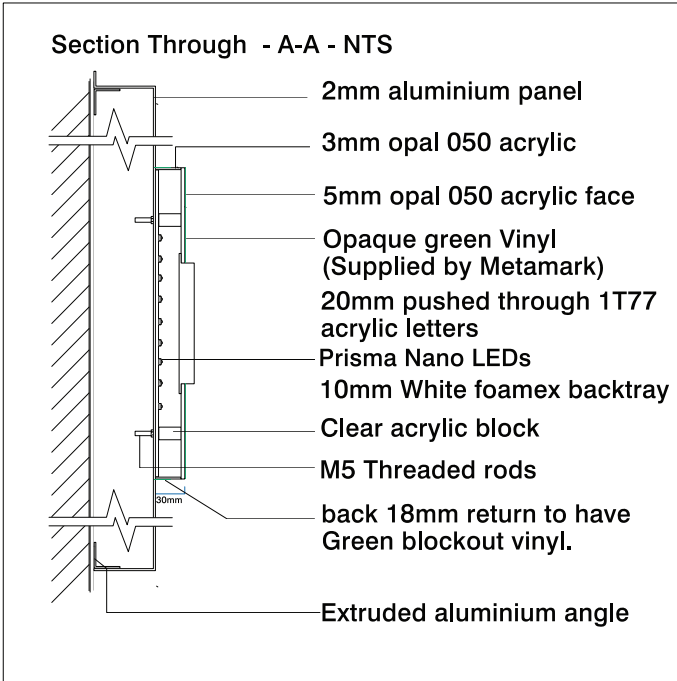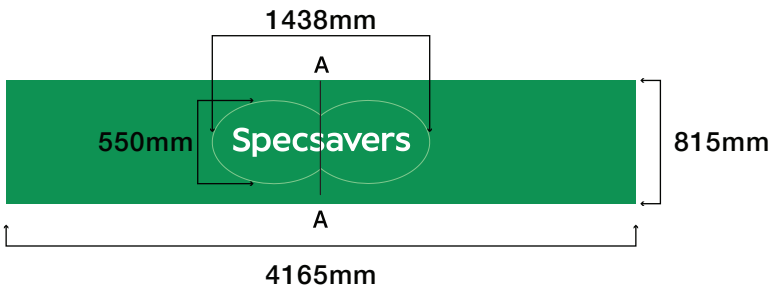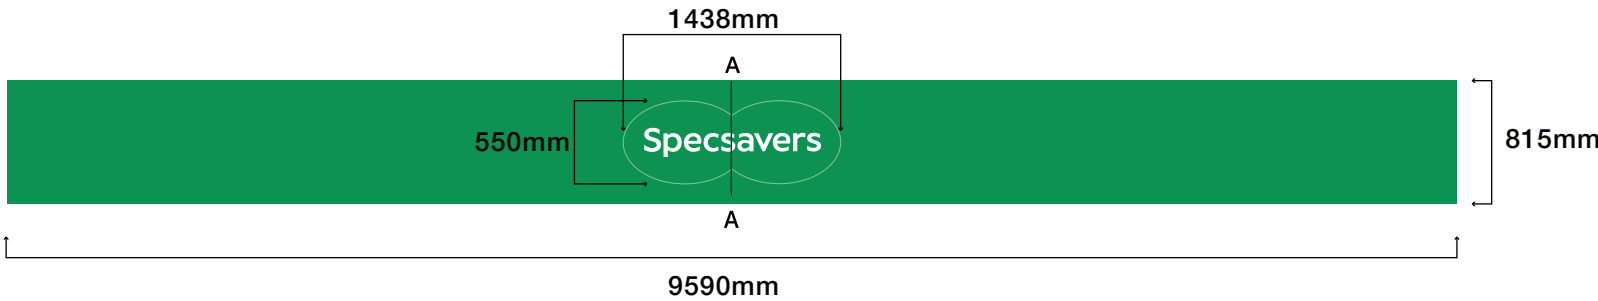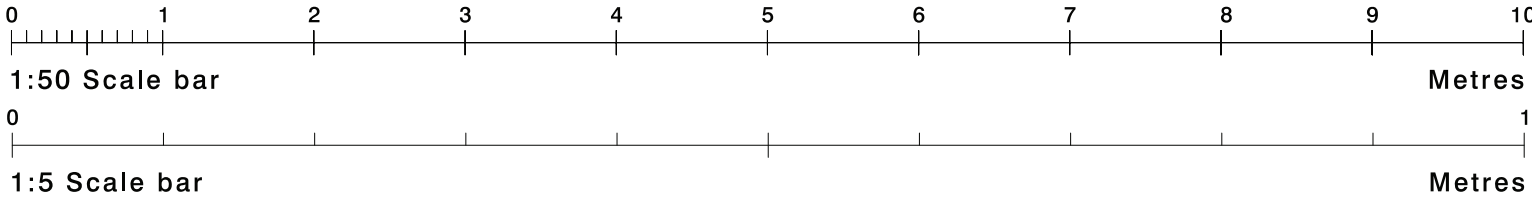

Site
Specsavers
Port Talbot

Job Number
139990C
Drawing Location
W:\Sales\Specsavers\

Page
4

Scale
as shown @ A3
Issue / Rev
Issue 04

Drawn by
BI
Checked by
BF

Sales Rep
JS
Date
15/09/2026



BUTTERFIELD SIGNS LTD
174 Sunbridge Rd
Bradford West Yorkshire
BD1 2RZ
Tel: 01274 722244
Fax: 01274 848996
Web: www.butterfieldsigns.co.uk




Sign 02 - Non Illuminated Conservation Fascia Sign - Scale 1:25

3No. Face panels to be laser cut 2.5mm aluminium with 50mm returns and 30mm step top.
All panels to be powder coated externally Green PM2418c.
To be fixed using 40x40mm extruded aluminium angle for fixing support.

2No. Set of Strapline lettering to be CNC Router cut 5mm Opal 069 Acrylic, secured to aluminium panel.

1No. 'Specsavers' lozenge to be CNC Router cut 20mm 069 acrylic, with green vinyl applied to face.
Complete with set of 10mm 069 dense white acrylic 'specsavers' text mounted to face.
All to be secured to aluminium panel using M4 studs at 30mm O/A length.

Height from ground to underside of sign is: 2163mm approx

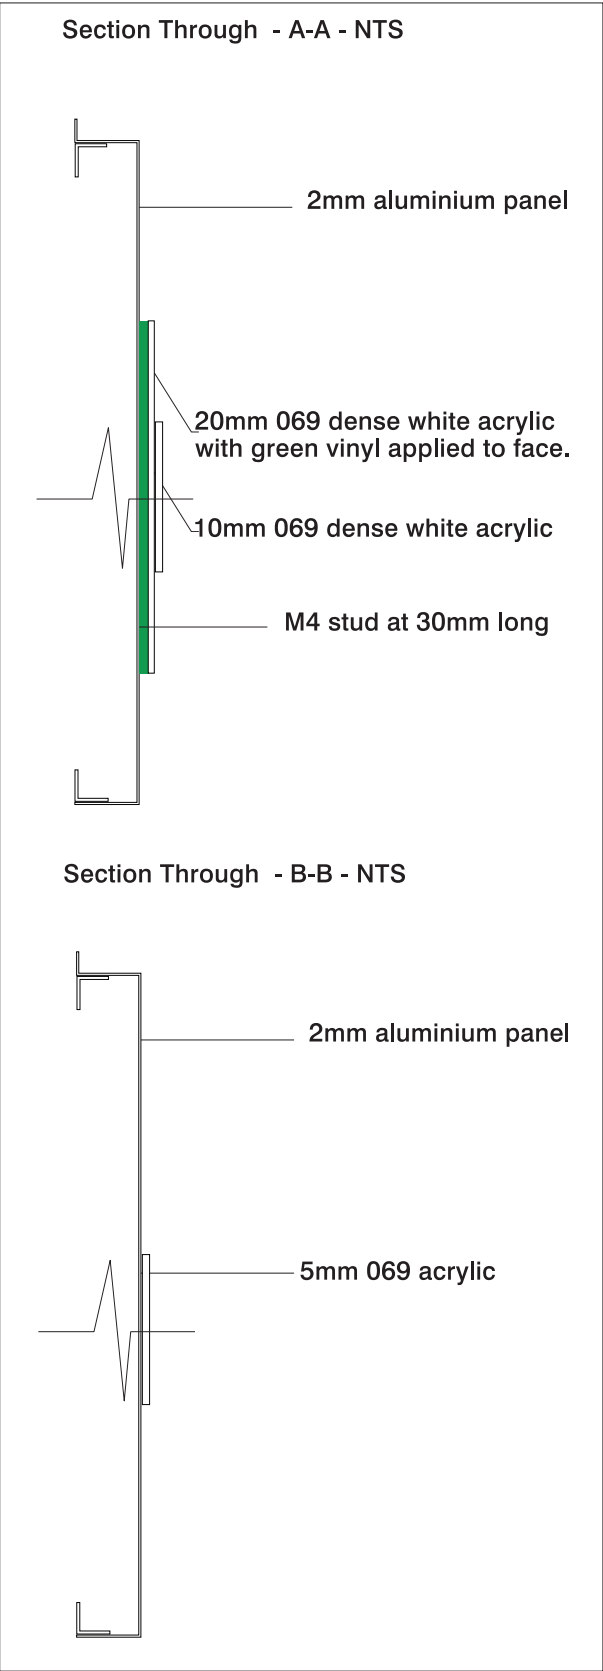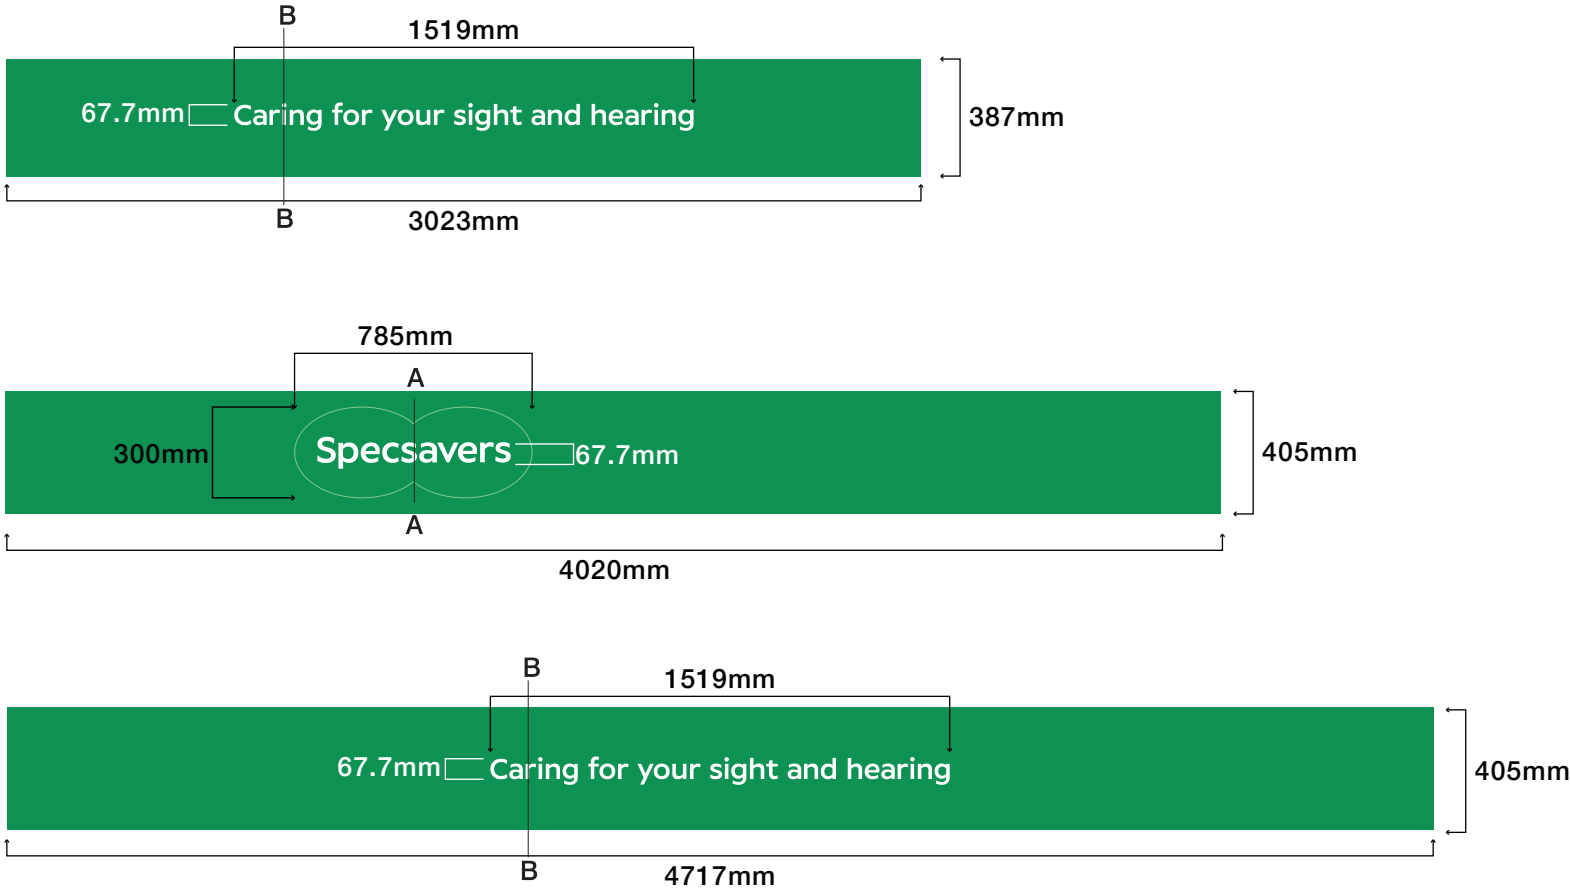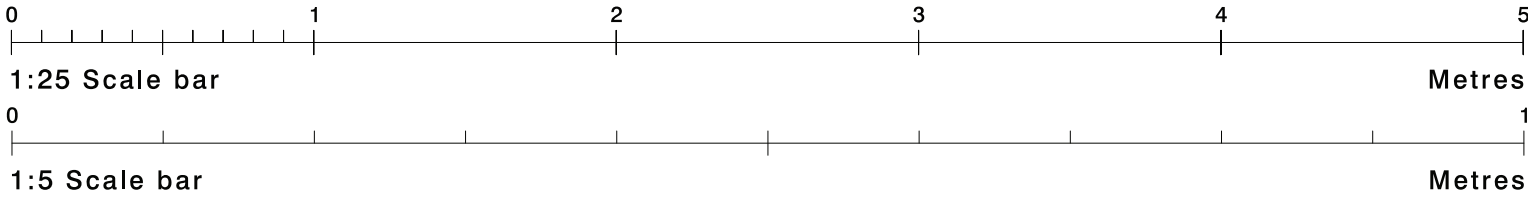

Site
Specsavers
Port Talbot

Job Number
139990C
Drawing Location
W:\Sales\Specsavers\

Page
5

Scale
as shown @ A3
Issue / Rev
Issue 04


Drawn by
BI
Checked by
BF

Sales Rep
JS
Date
15/09/2026



BUTTERFIELD SIGNS LTD
174 Sunbridge Rd
Bradford West Yorkshire
BD1 2RZ
Tel: 01274 722244
Fax: 01274 848996
Web: www.butterfieldsigns.co.uk

Sign 04 - Window Graphics
4No. Cityscape digitally printed vinyl
Reverse applied to glazing.
Size: As Shown
Scale: 1:25

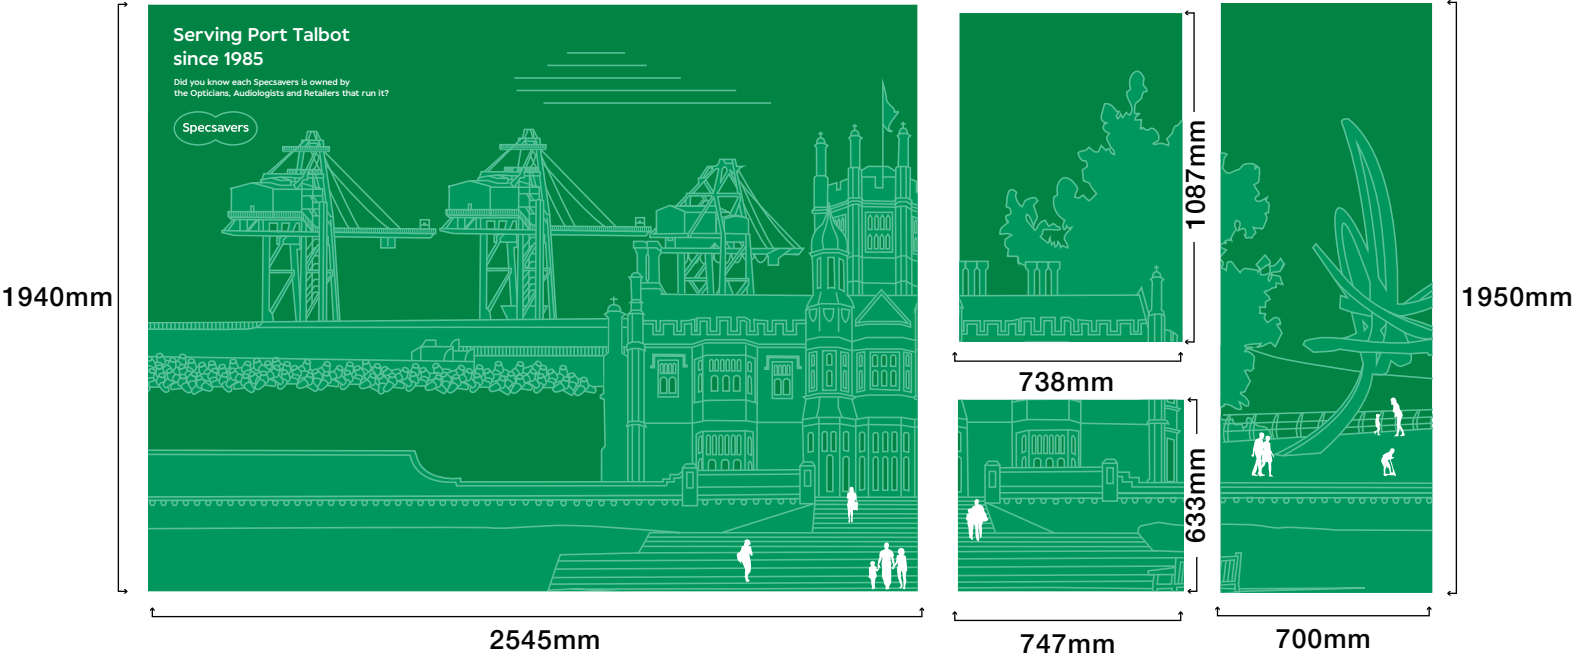

Site
Specsavers
Port Talbot

Job Number
139990C
Drawing Location
W:\Sales\Specsavers\

Page
6

Scale
as shown @ A3
Issue / Rev
Issue 04

Drawn by
BI
Checked by
BF

Sales Rep
JS
Date
15/09/2026



BUTTERFIELD SIGNS LTD
174 Sunbridge Rd
Bradford West Yorkshire
BD1 2RZ
Tel: 01274 722244
Fax: 01274 848996
Web: www.butterfieldsigns.co.uk