Rev.	Description	Date

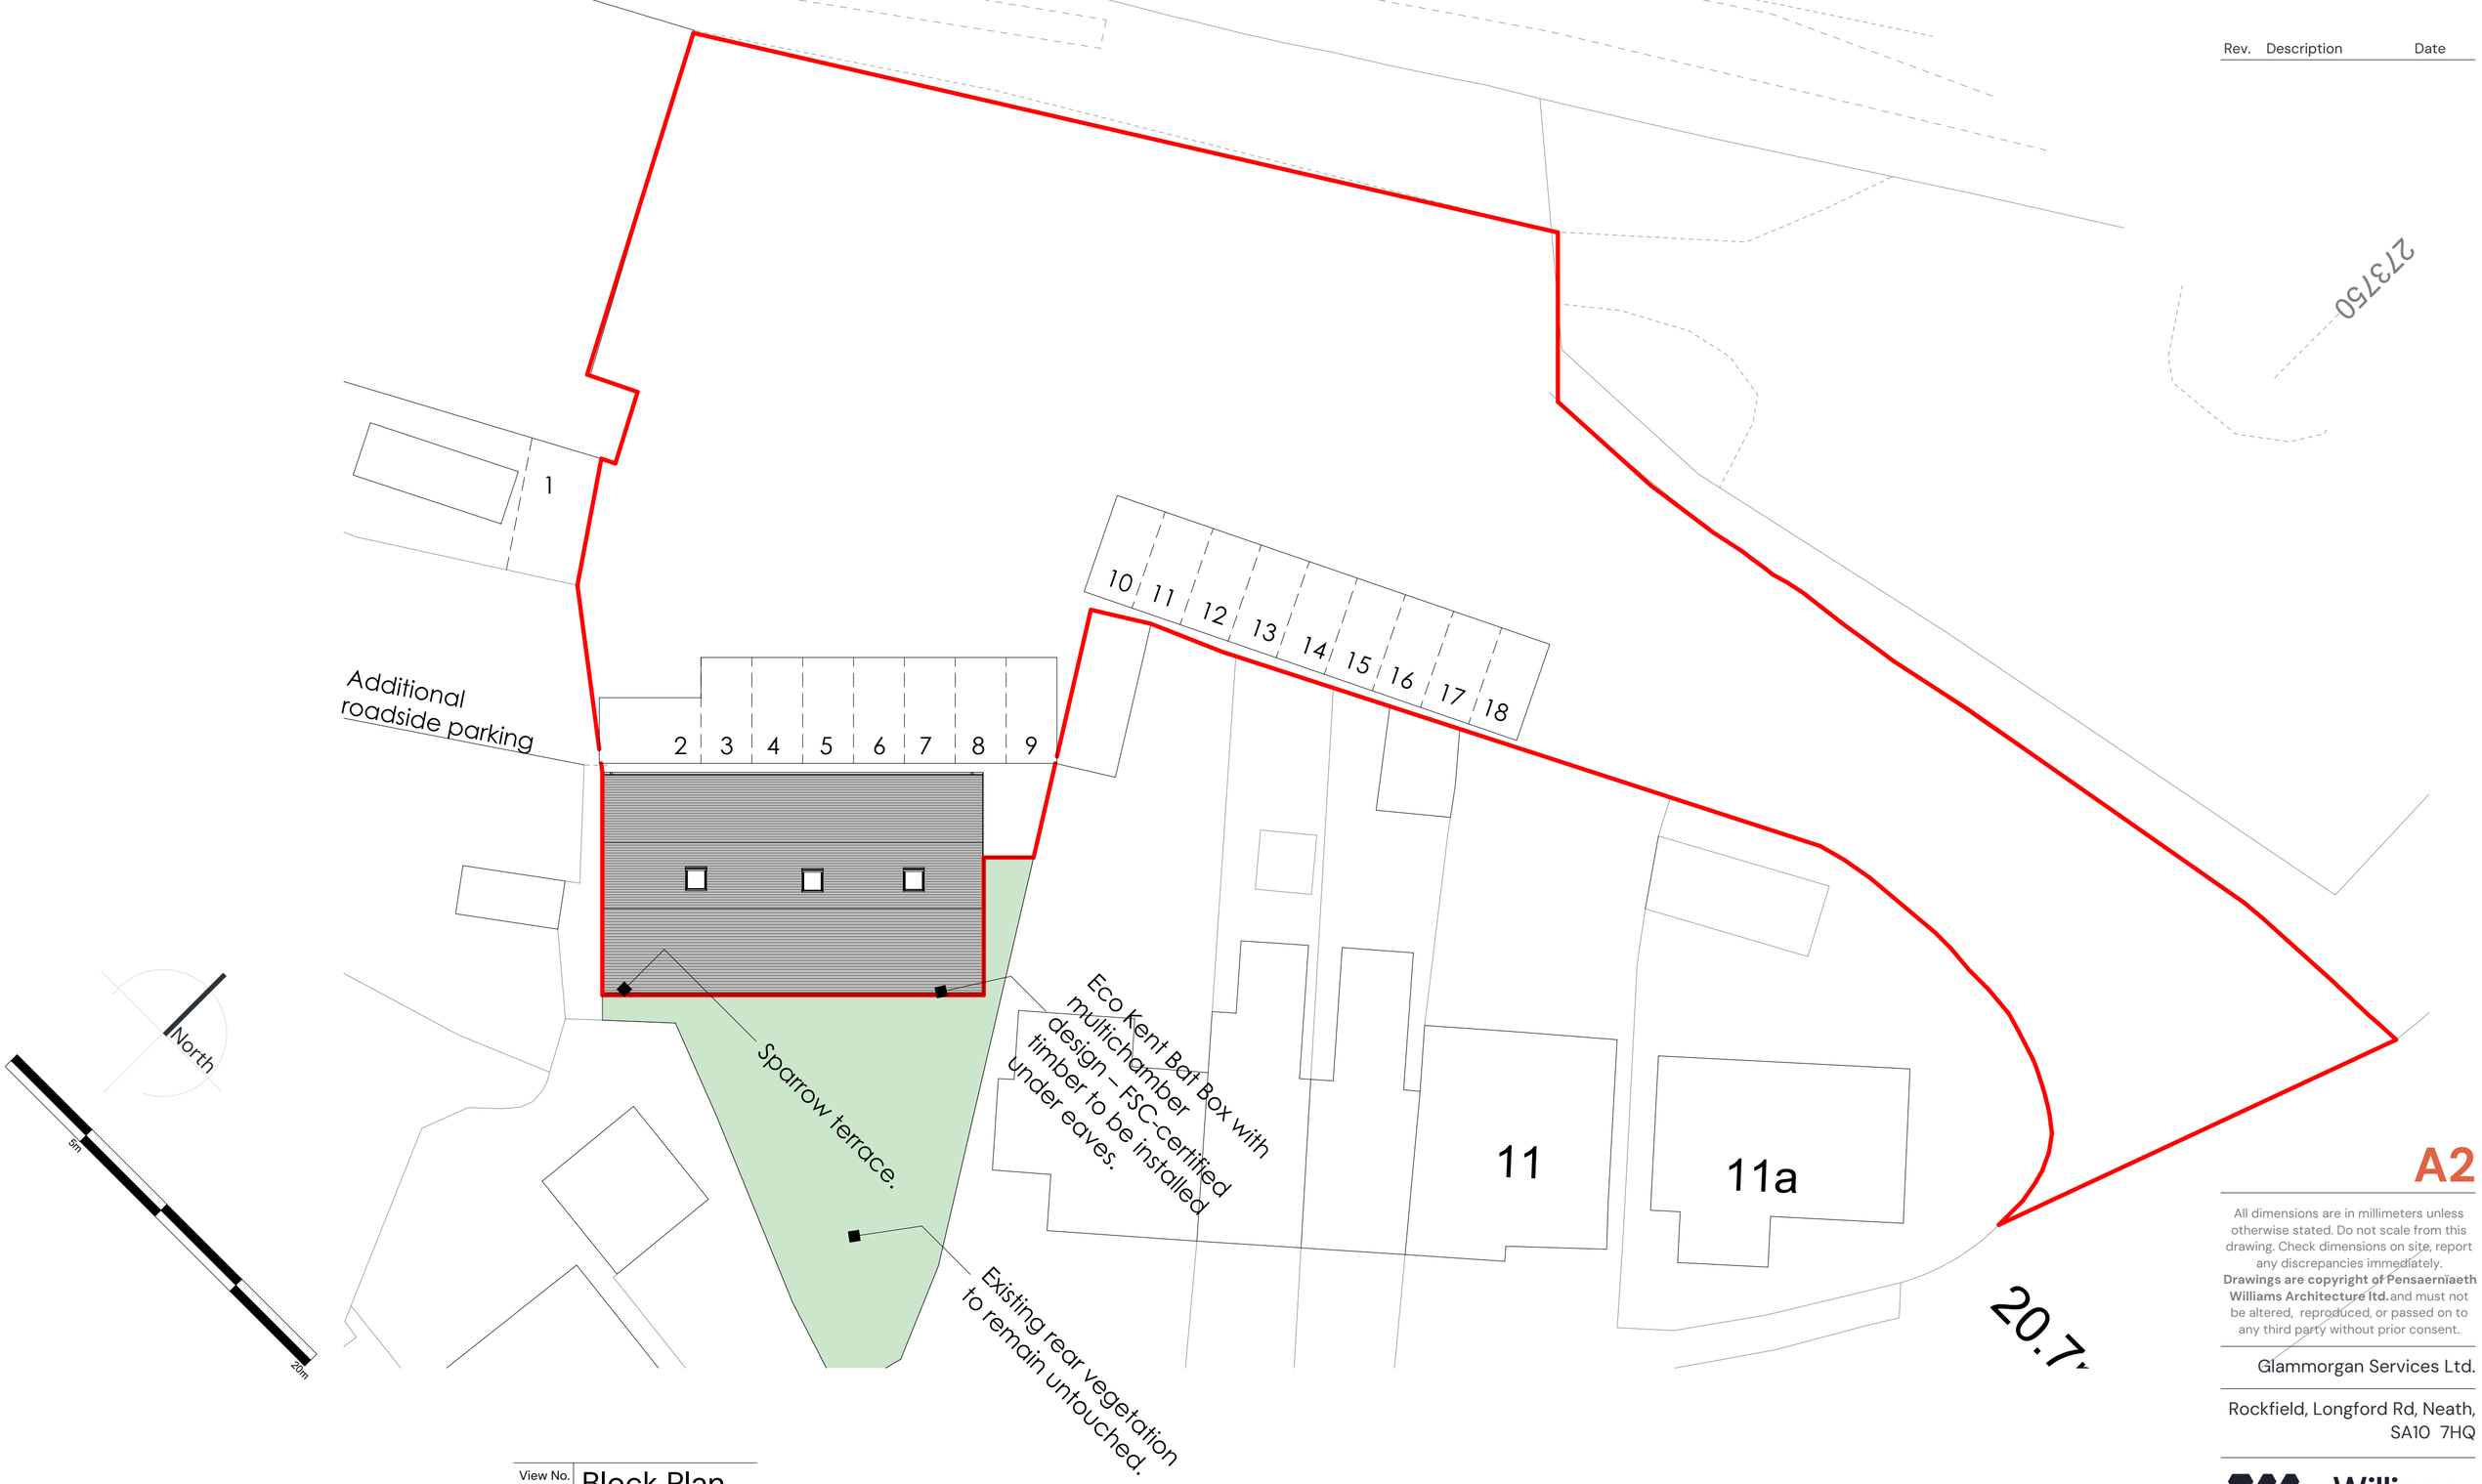

View No. 01 | Block Plan
1 : 200

A2

All dimensions are in millimeters unless otherwise stated. Do not scale from this drawing. Check dimensions on site, report any discrepancies immediately.
Drawings are copyright of Pensaerniaeth Williams Architecture ltd. and must not be altered, reproduced, or passed on to any third party without prior consent.

Glammorgan Services Ltd.

Rockfield, Longford Rd, Neath, SA10 7HQ

Williams
Architecture / Pensaerniaeth

Pensaerniaeth Williams Architecture Ltd.
Suite 11 Avon House, Dafen Tradepark, Llanelli.
www.williamsarch.co.uk
01554 253 177 www.williamsarch.co.uk

Proposed block pLan

Ref:	PWA-000	Drawn:	MFJ
Date:	06/06/25	Checked:	LJW
Status:	Planning	Plan No.:	A06
Revision:		Scale:	1 : 200