

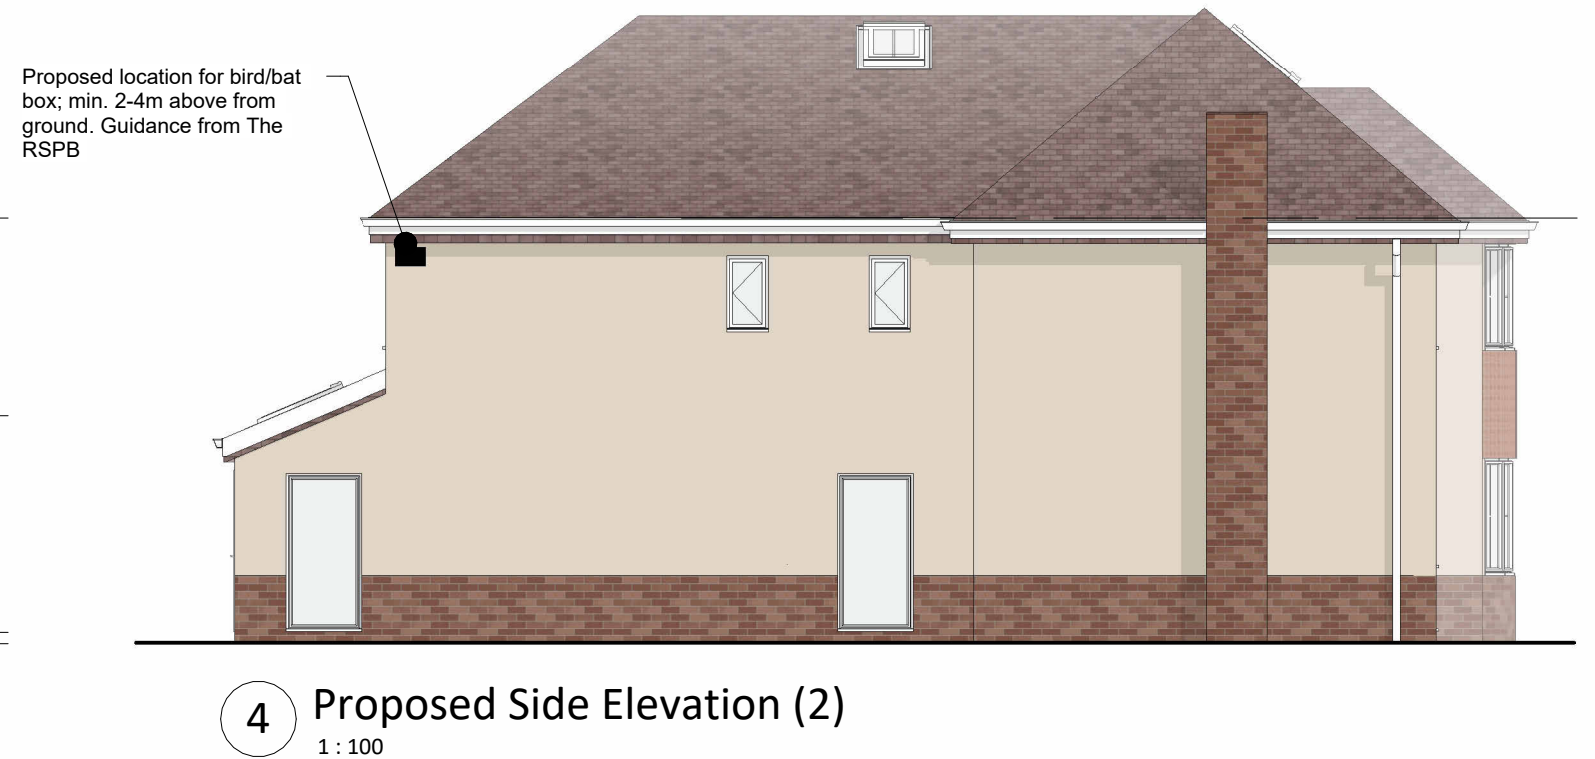
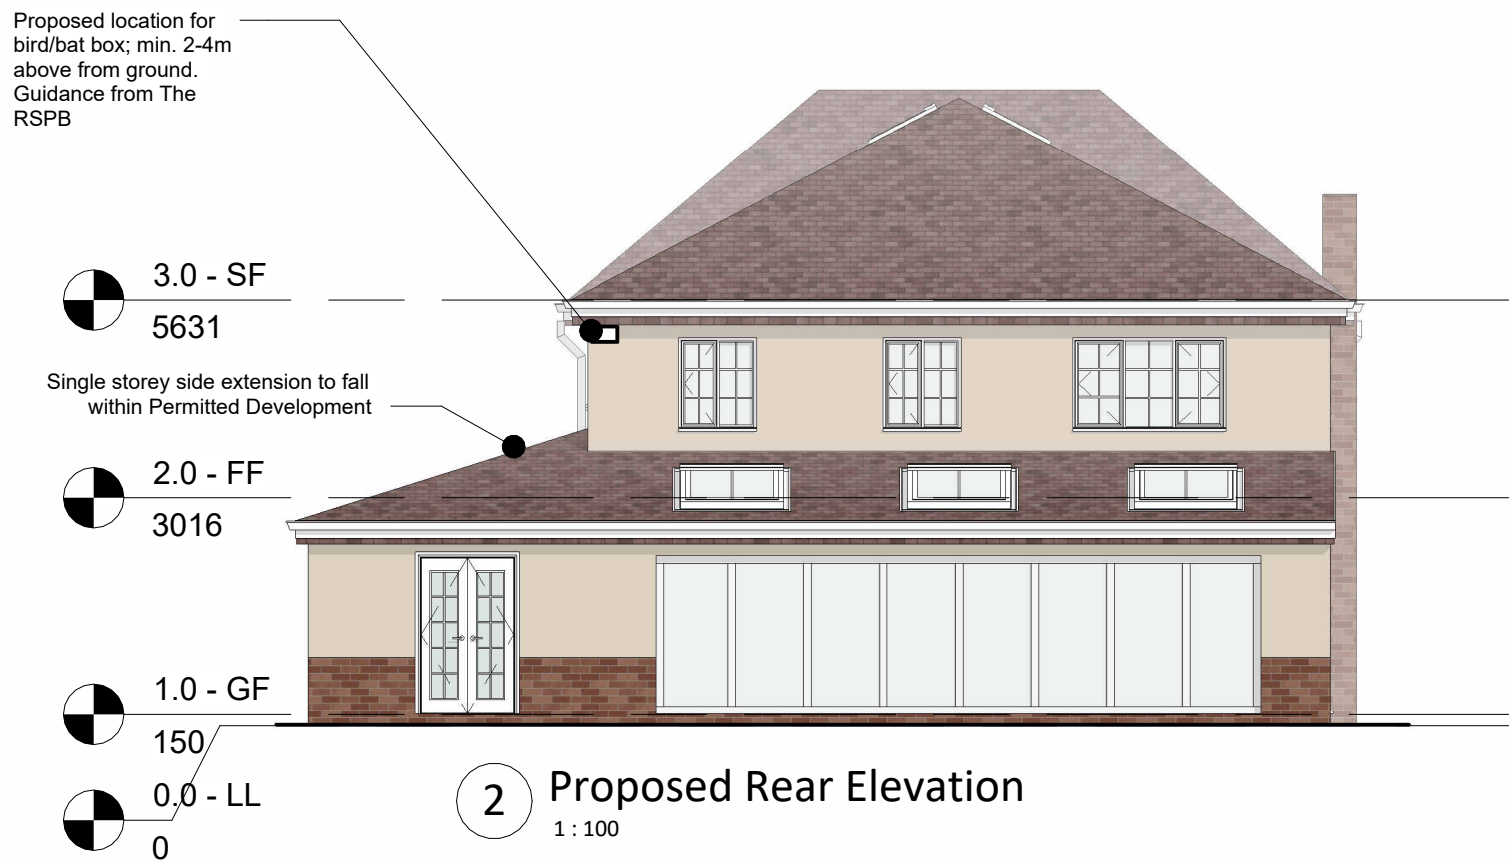


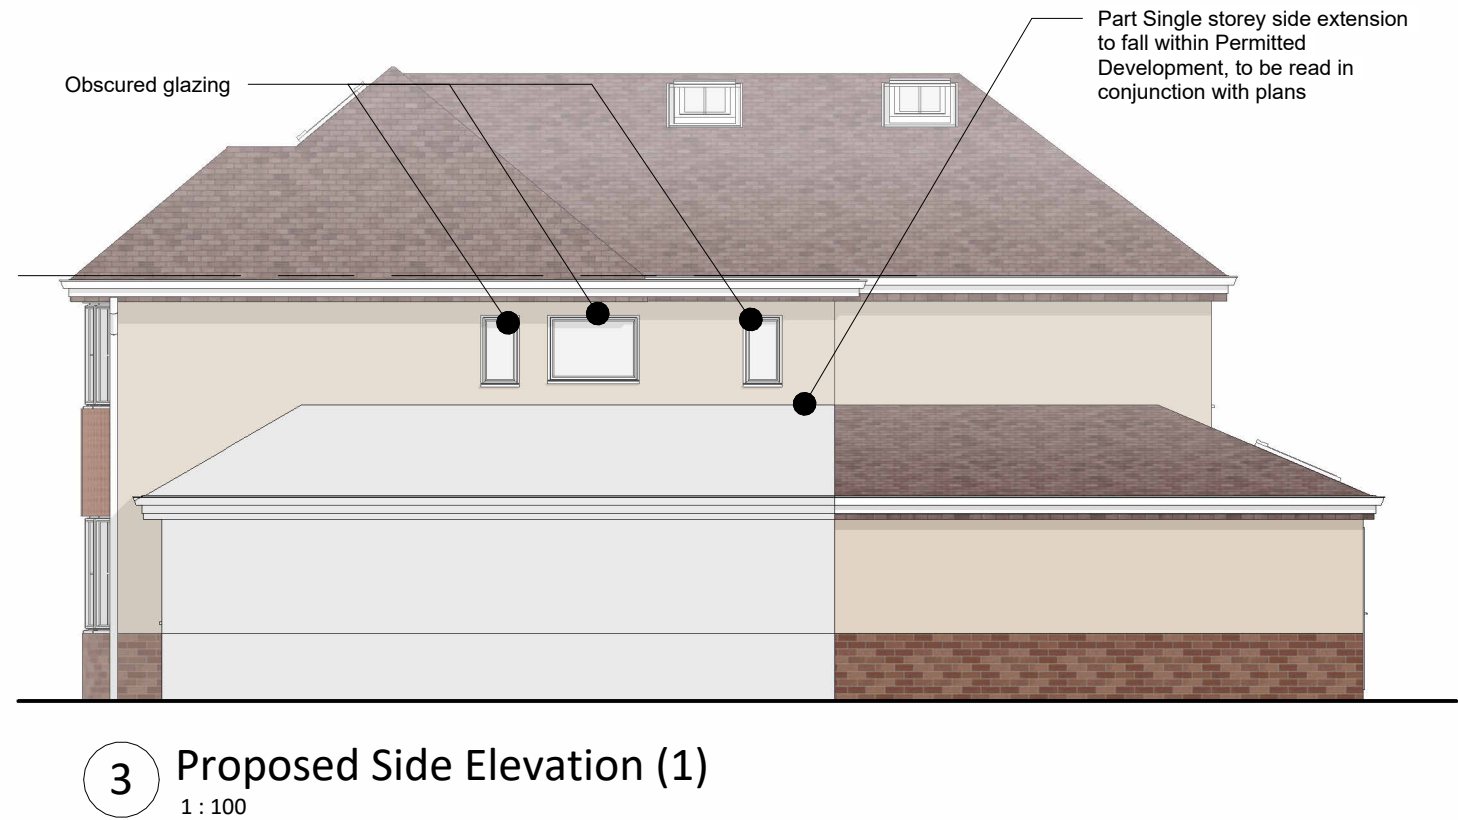

Note: Bird box (e.g. Woodstone Salamanca) and Bat box (e.g. Vivara Pro Beaumaris Woodstone) indicatively shown; Guidance on placement from the RSPB. Woodstone (or woodcrete) Bird and Bat boxes to be installed within 1 month of first beneficial occupation of the extension.

Proposed location for bat box; min. 5m from ground. Guidance from The RSPB

Proposed location for bird box; min. 2-4m above from ground. Guidance from The RSPB

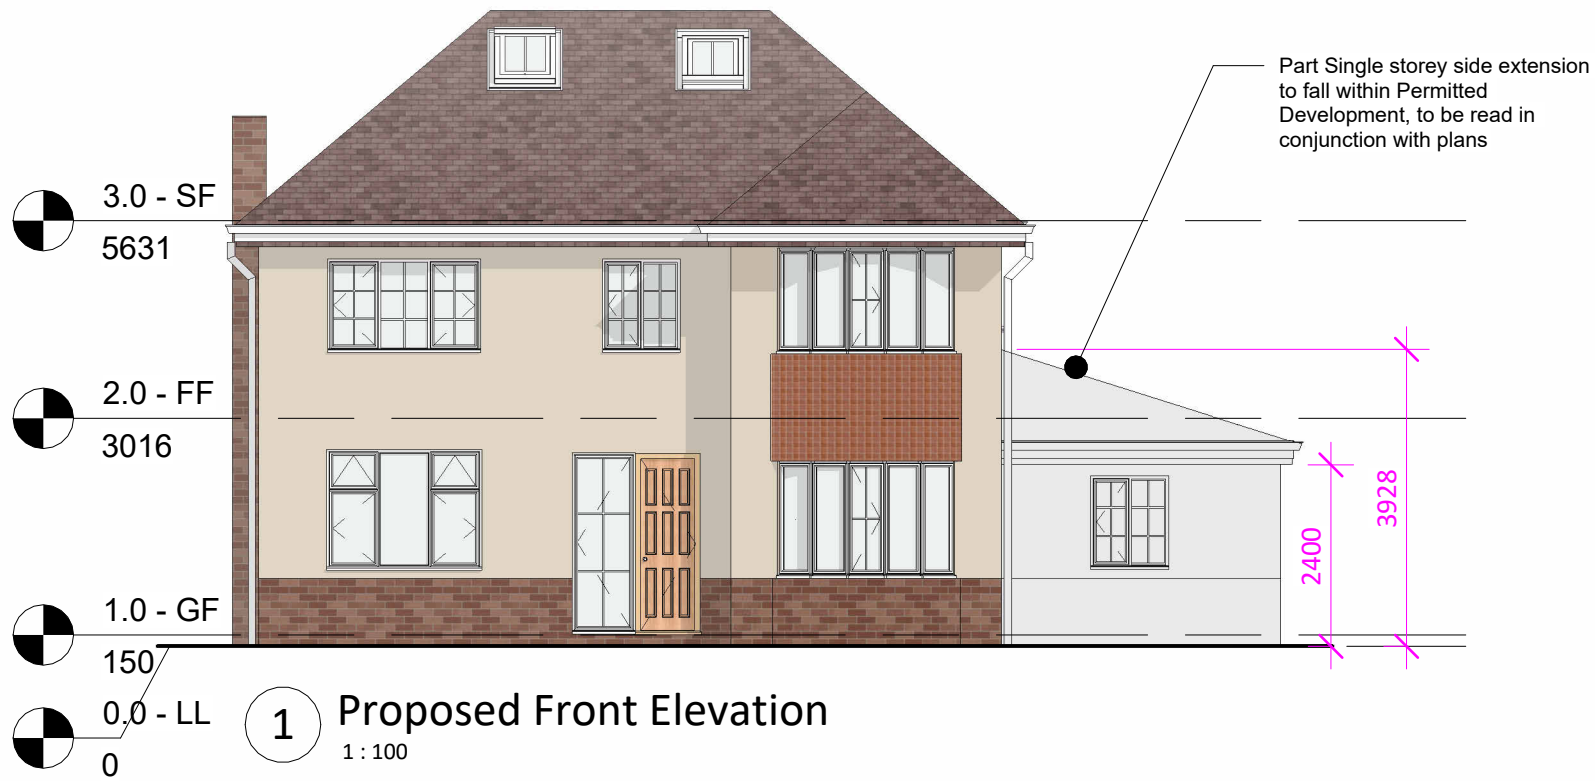

PROJECT NAME:	DRAWING TITLE:	DRAWING	PAPER SIZE	SCALE	REVISION	DATE
Gilfach Road	Proposed Elevations	305	A3	1 : 100	G	07/20/26