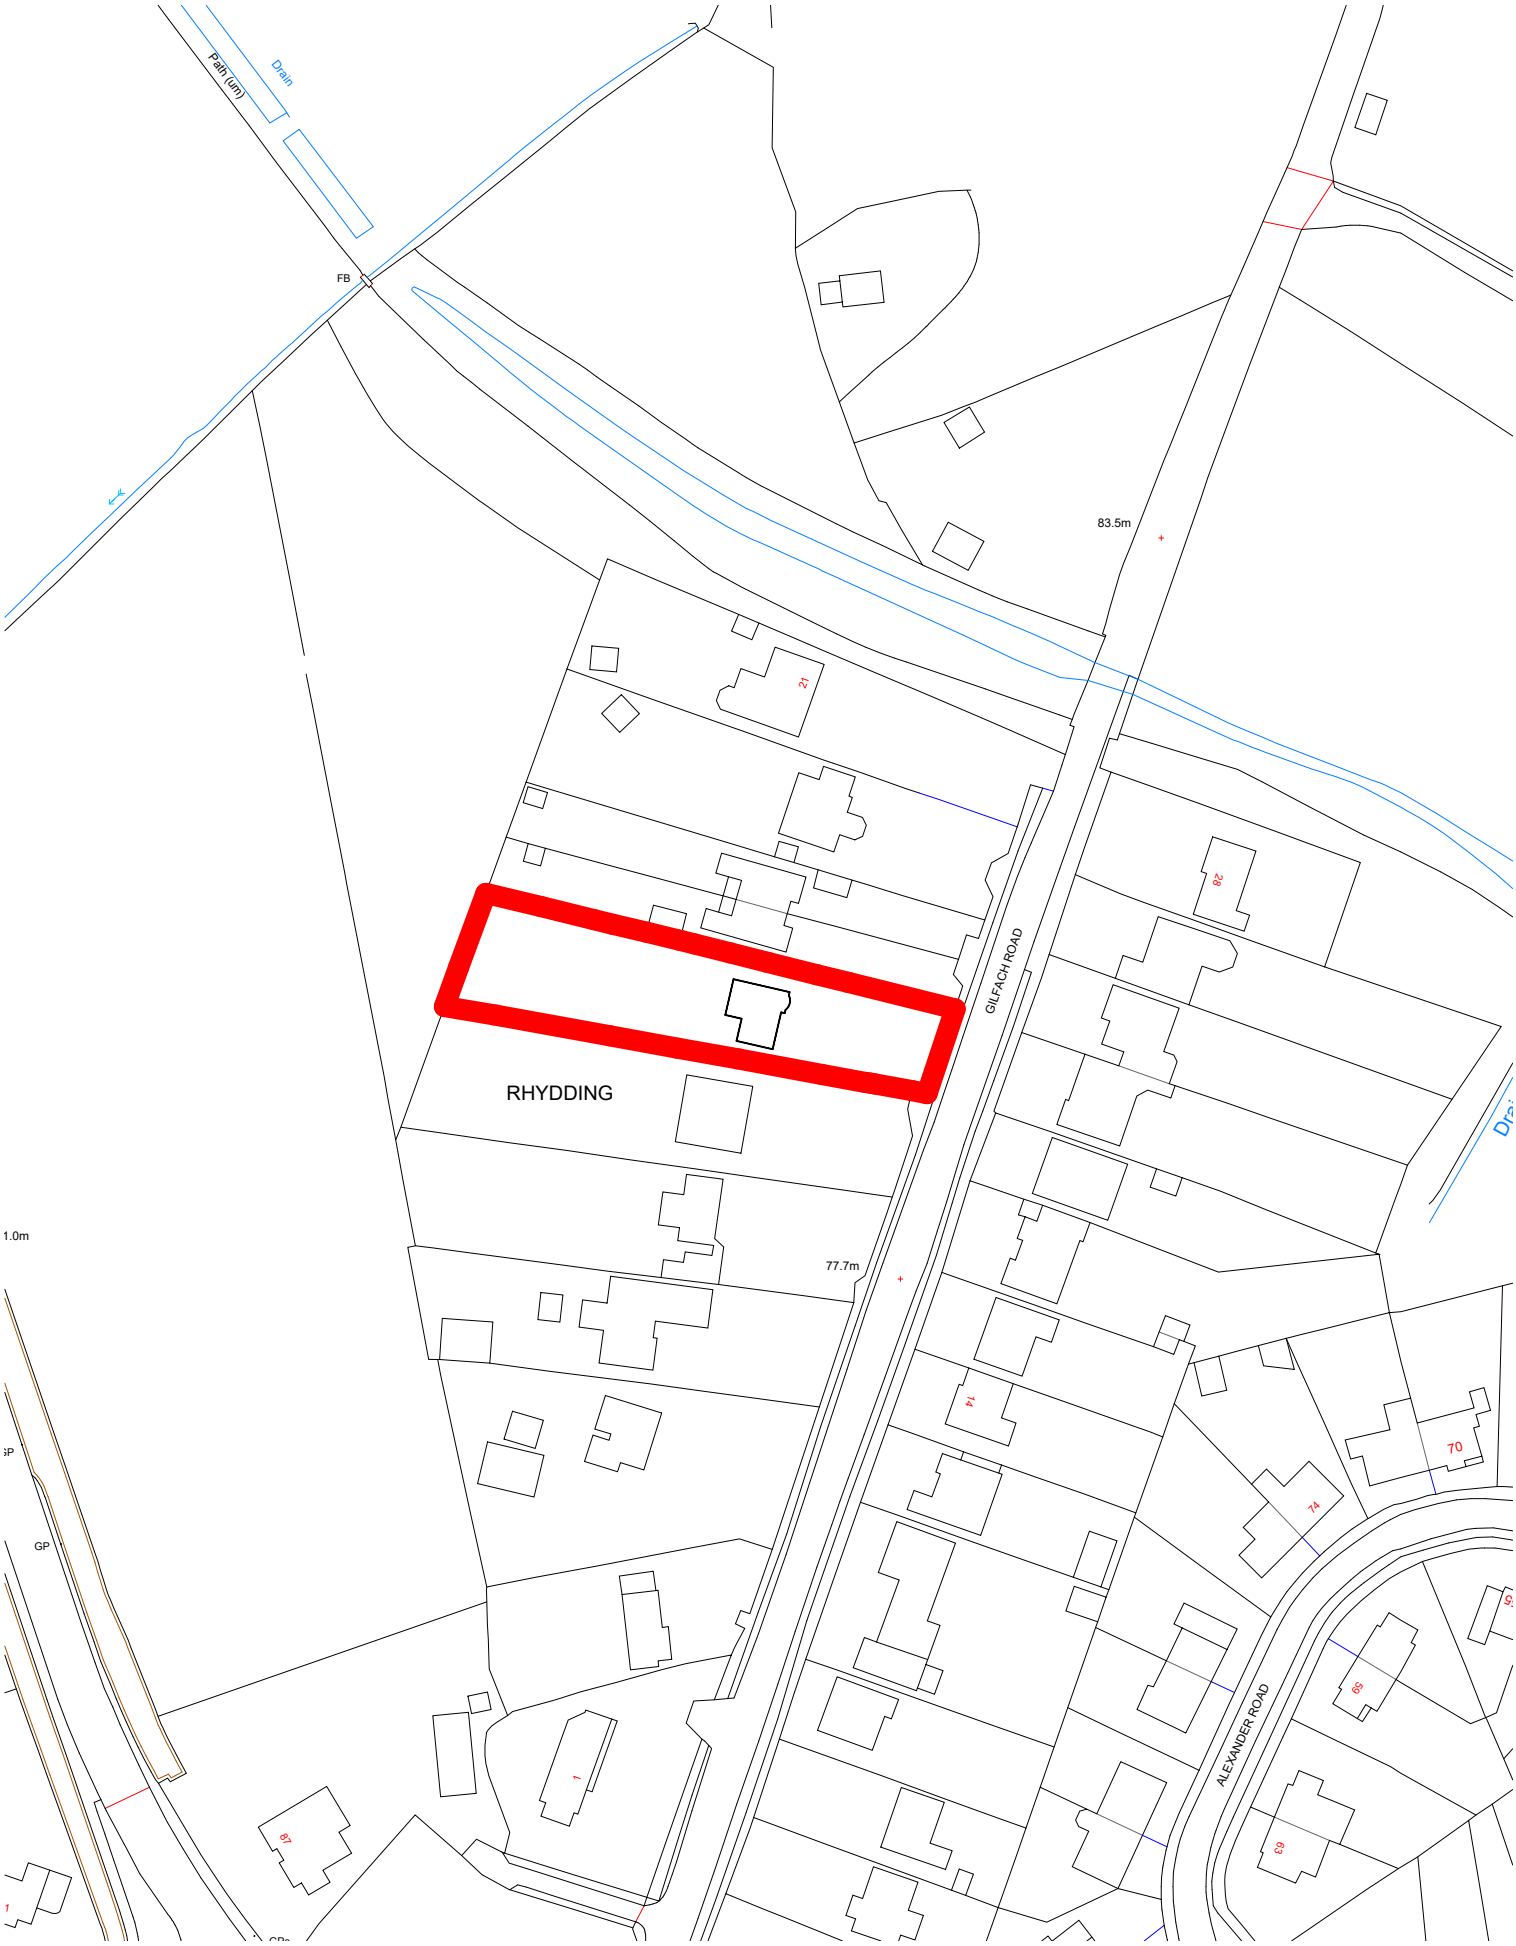

1 0.1 - Site Location Plan

1 : 1250

0m 20m 40m 60m

10m 30m 50m 80m

N

PROJECT NAME:	DRAWING TITLE:	DRAWING	PAPER SIZE	SCALE	REVISION	DATE
Gilfach Road	*Site Location Plan*	*001*	A4	*As indicated*	*A*	*17/11/20*