
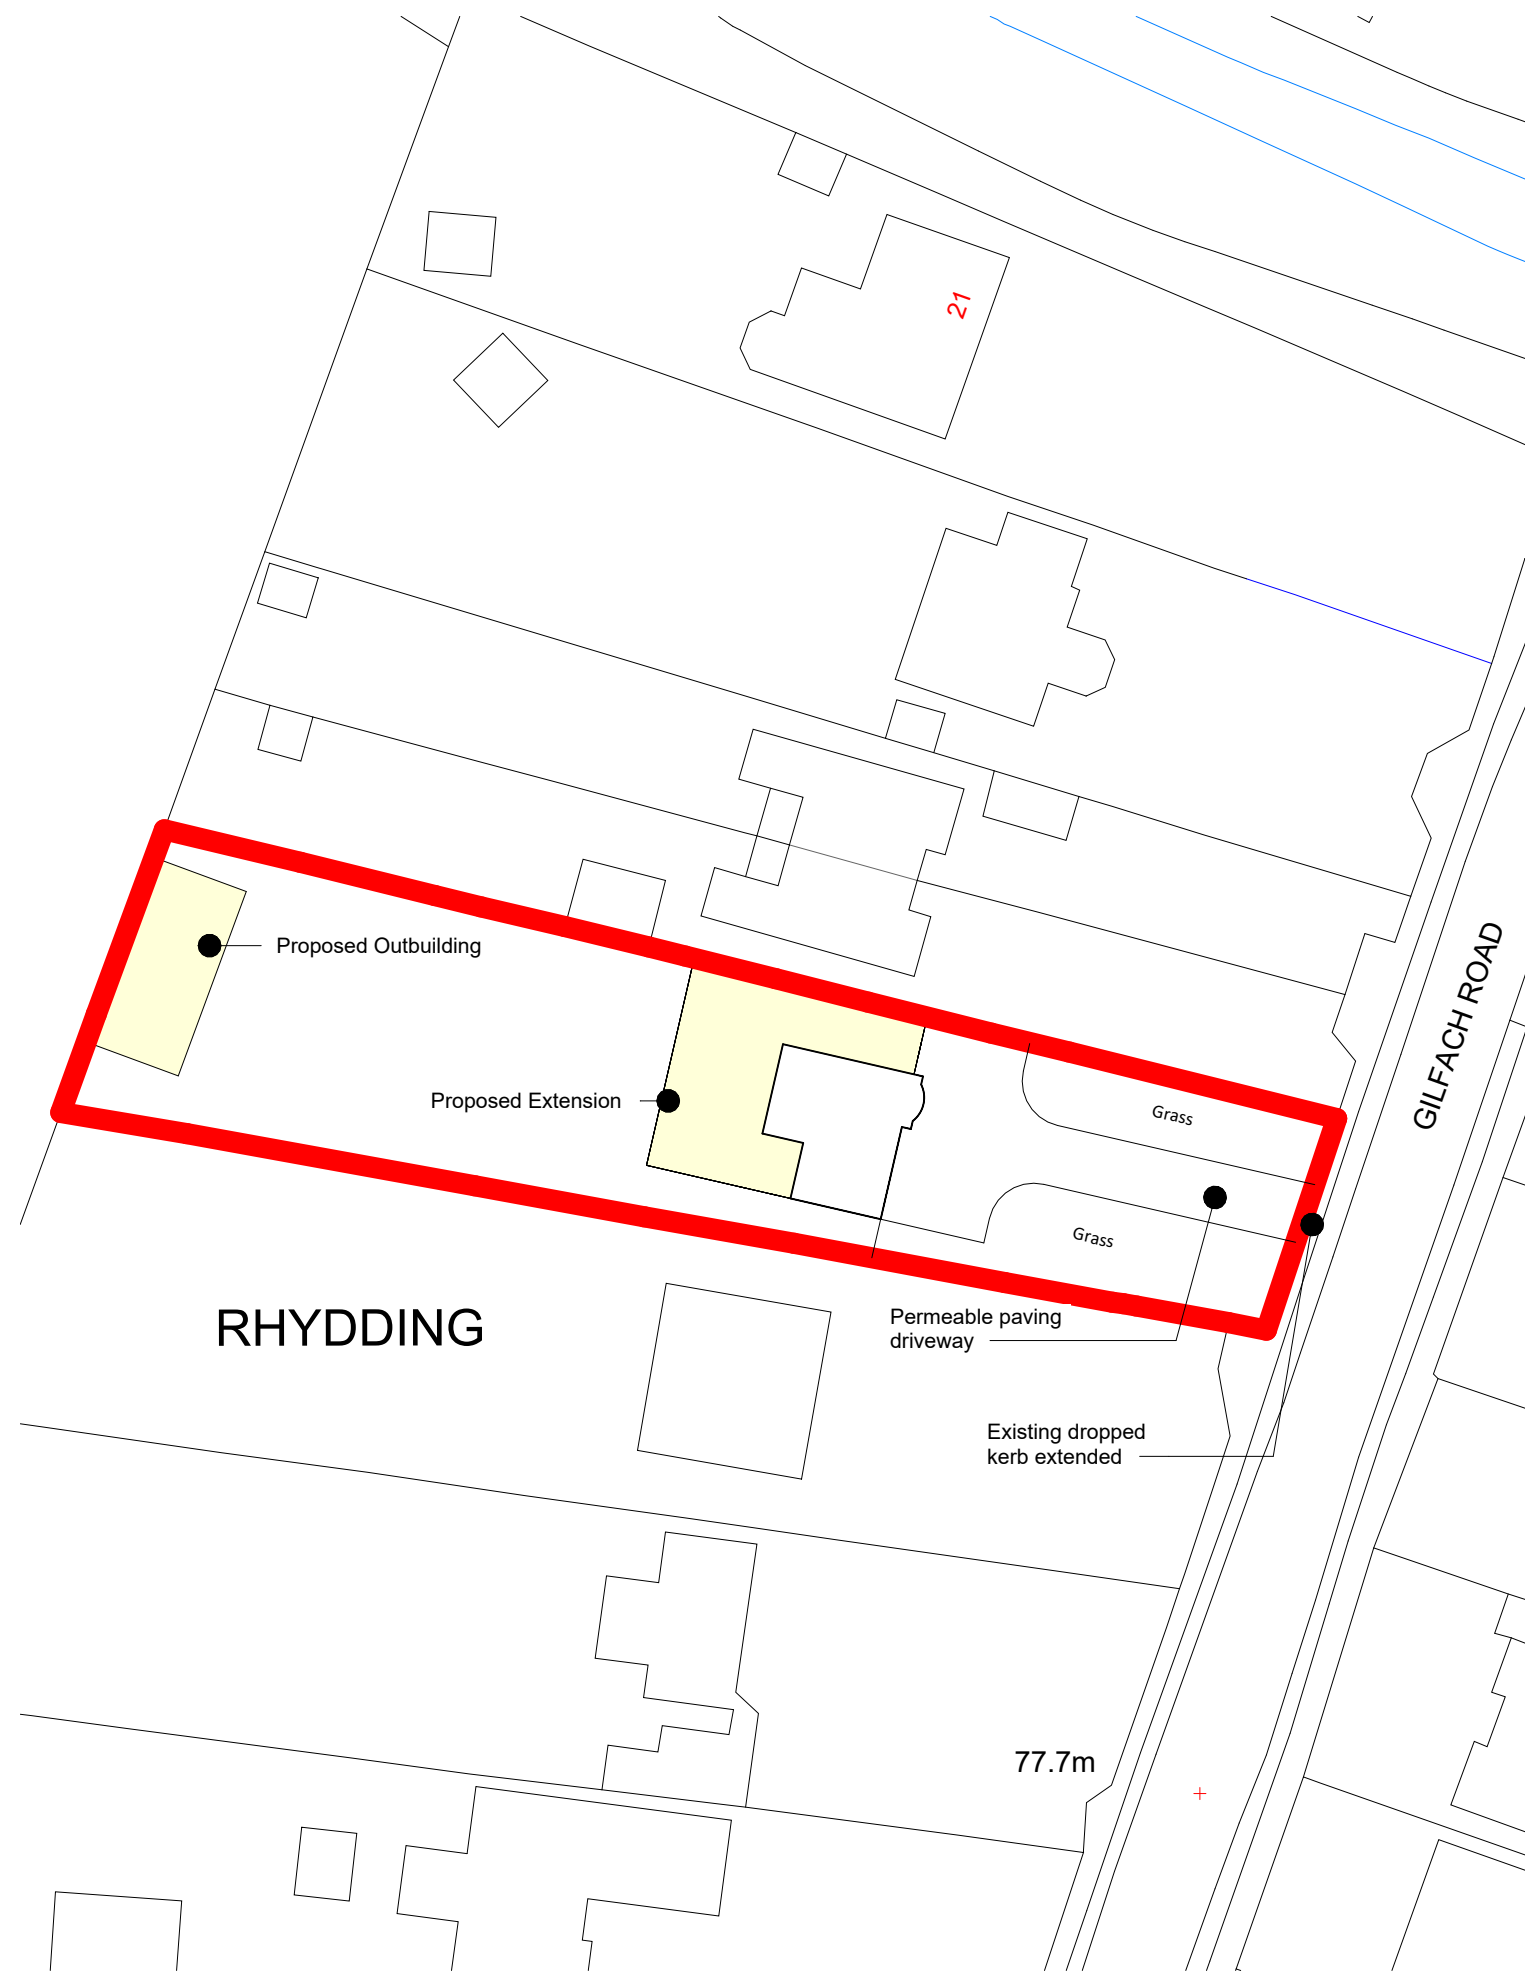


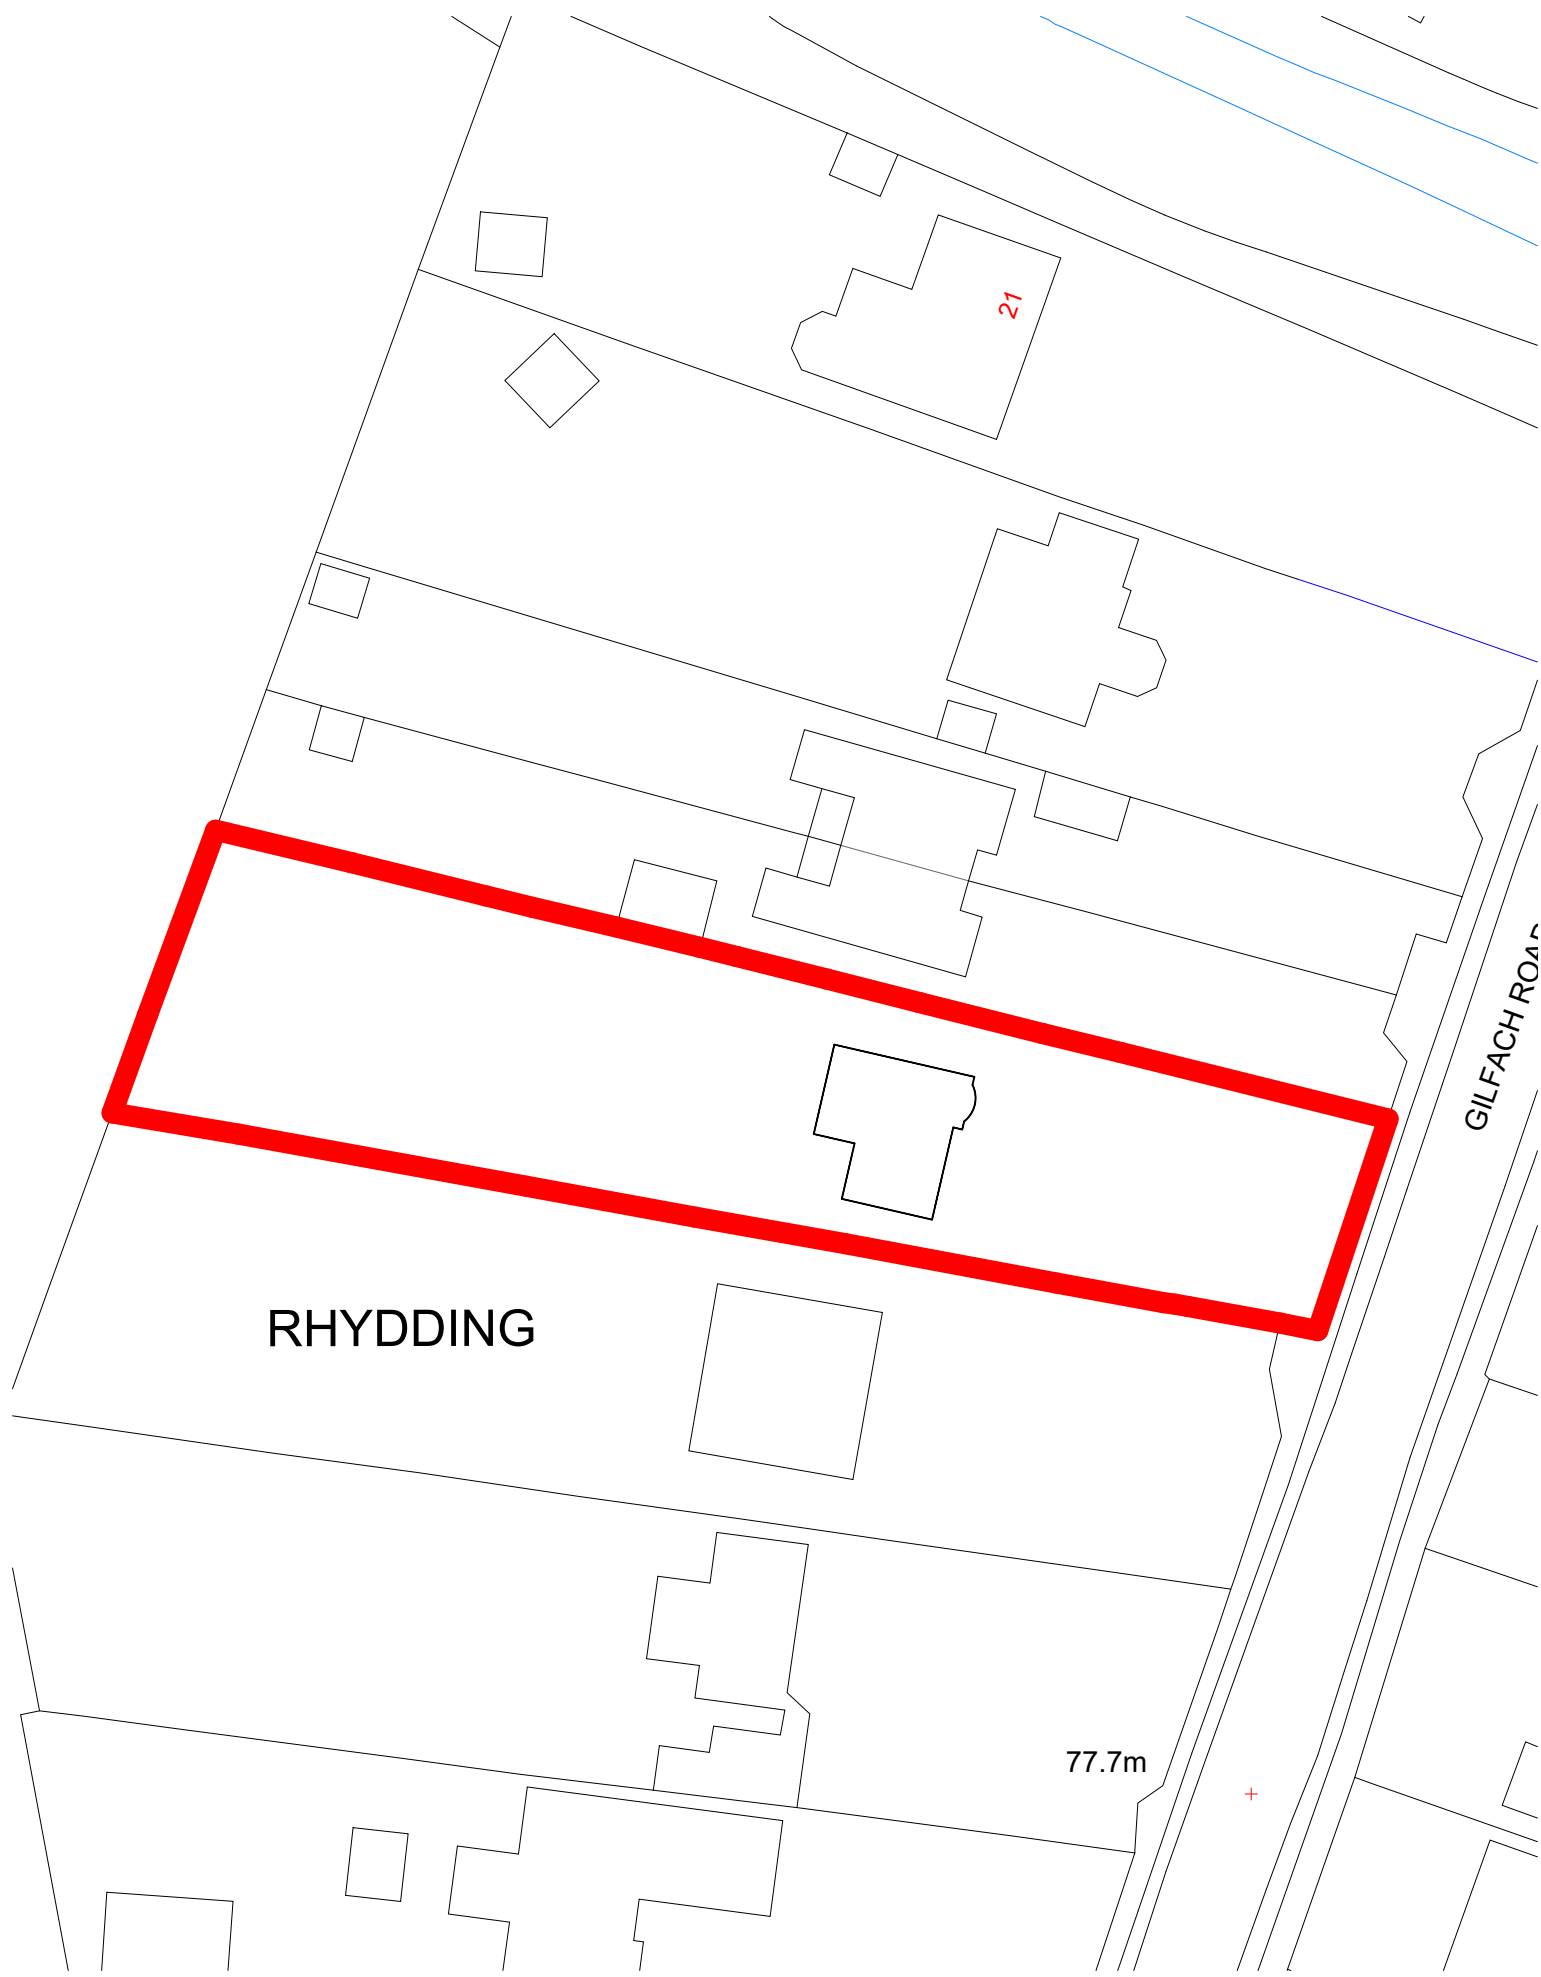

1

0.2 - Site Block Plan

1 : 500

0m

5m

10m

15m

20m

25m

30m

40m

N

2

0.3 - Proposed Site Block Plan

1 : 500

PROJECT NAME: <i>Gilfach Road</i>	DRAWING TITLE: <i>Site Block Plans</i>	DRAWING 002	PAPER SIZE A3	SCALE <i>As indicated</i>	REVISION <i>D</i>	DATE 07/20/26
--------------------------------------	---	----------------	------------------	------------------------------	----------------------	------------------