
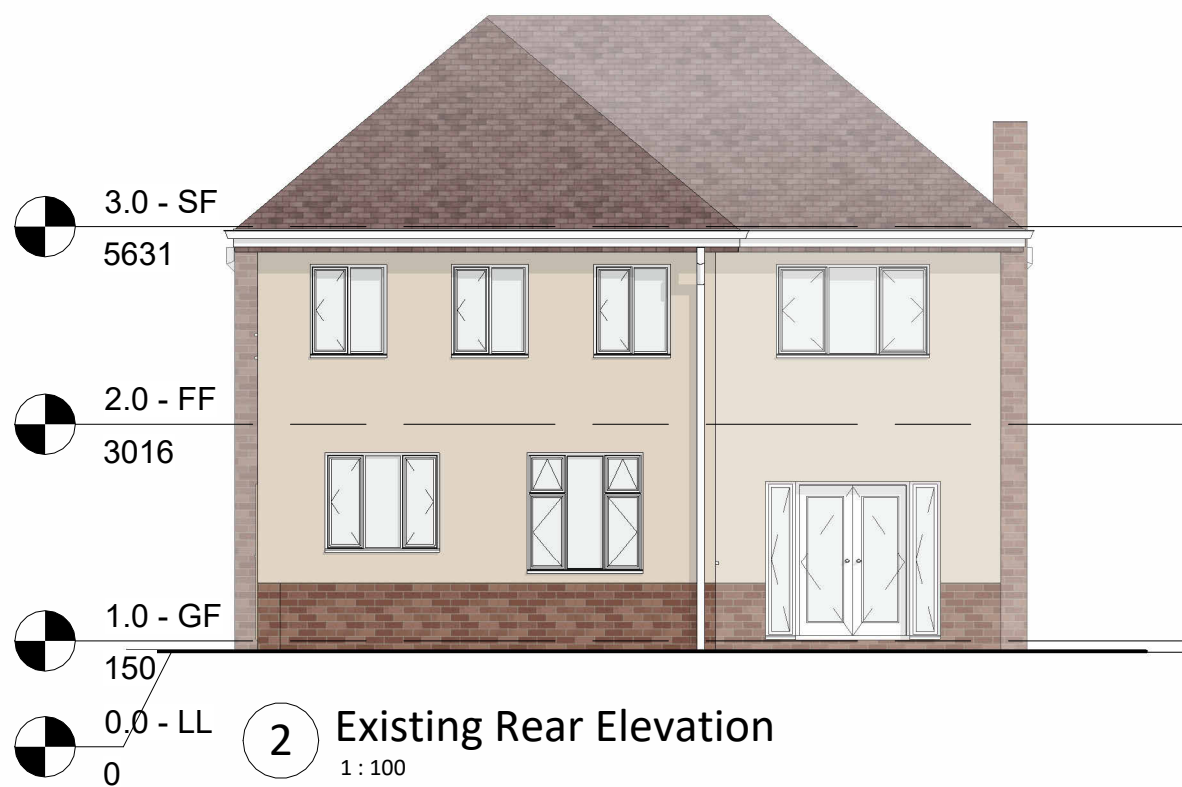


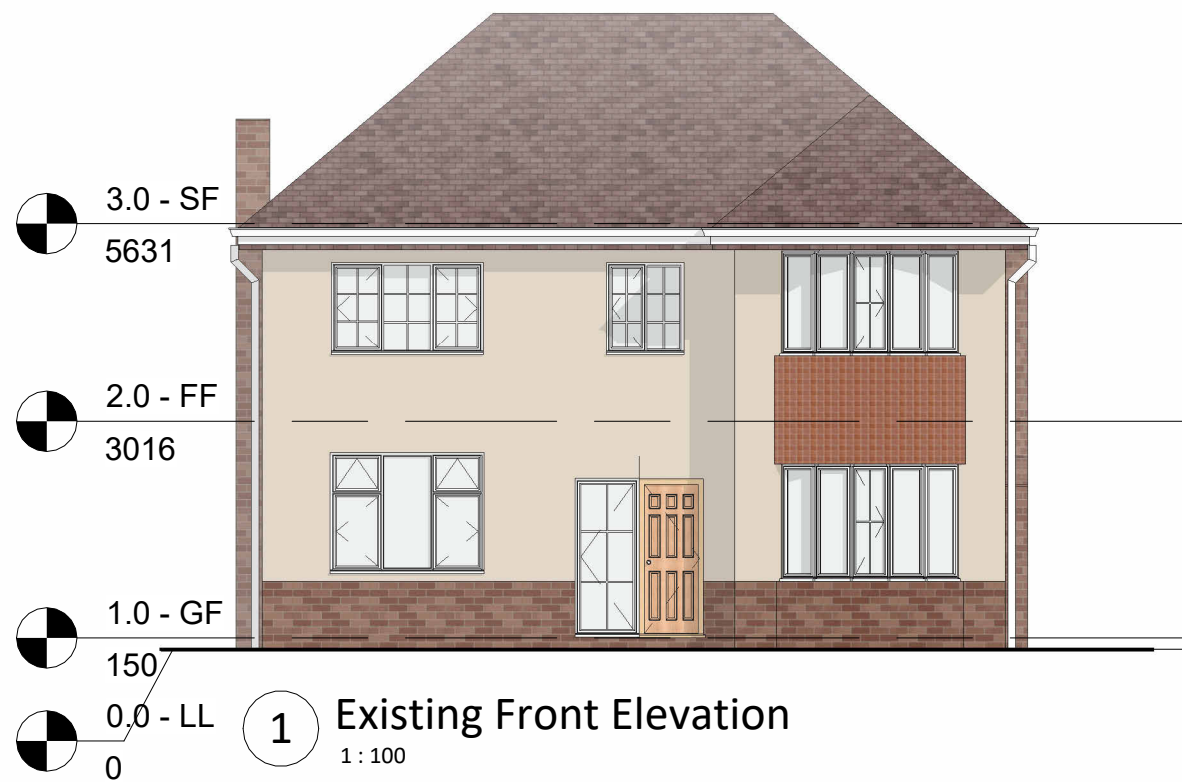

PROJECT NAME: <i>Gilfach Road</i>	DRAWING TITLE: <i>Existing Elevations</i>	DRAWING 301	PAPER SIZE A3	SCALE 1 : 100	REVISION A	DATE 14/07/26
--------------------------------------	--	----------------	------------------	------------------	---------------	------------------