


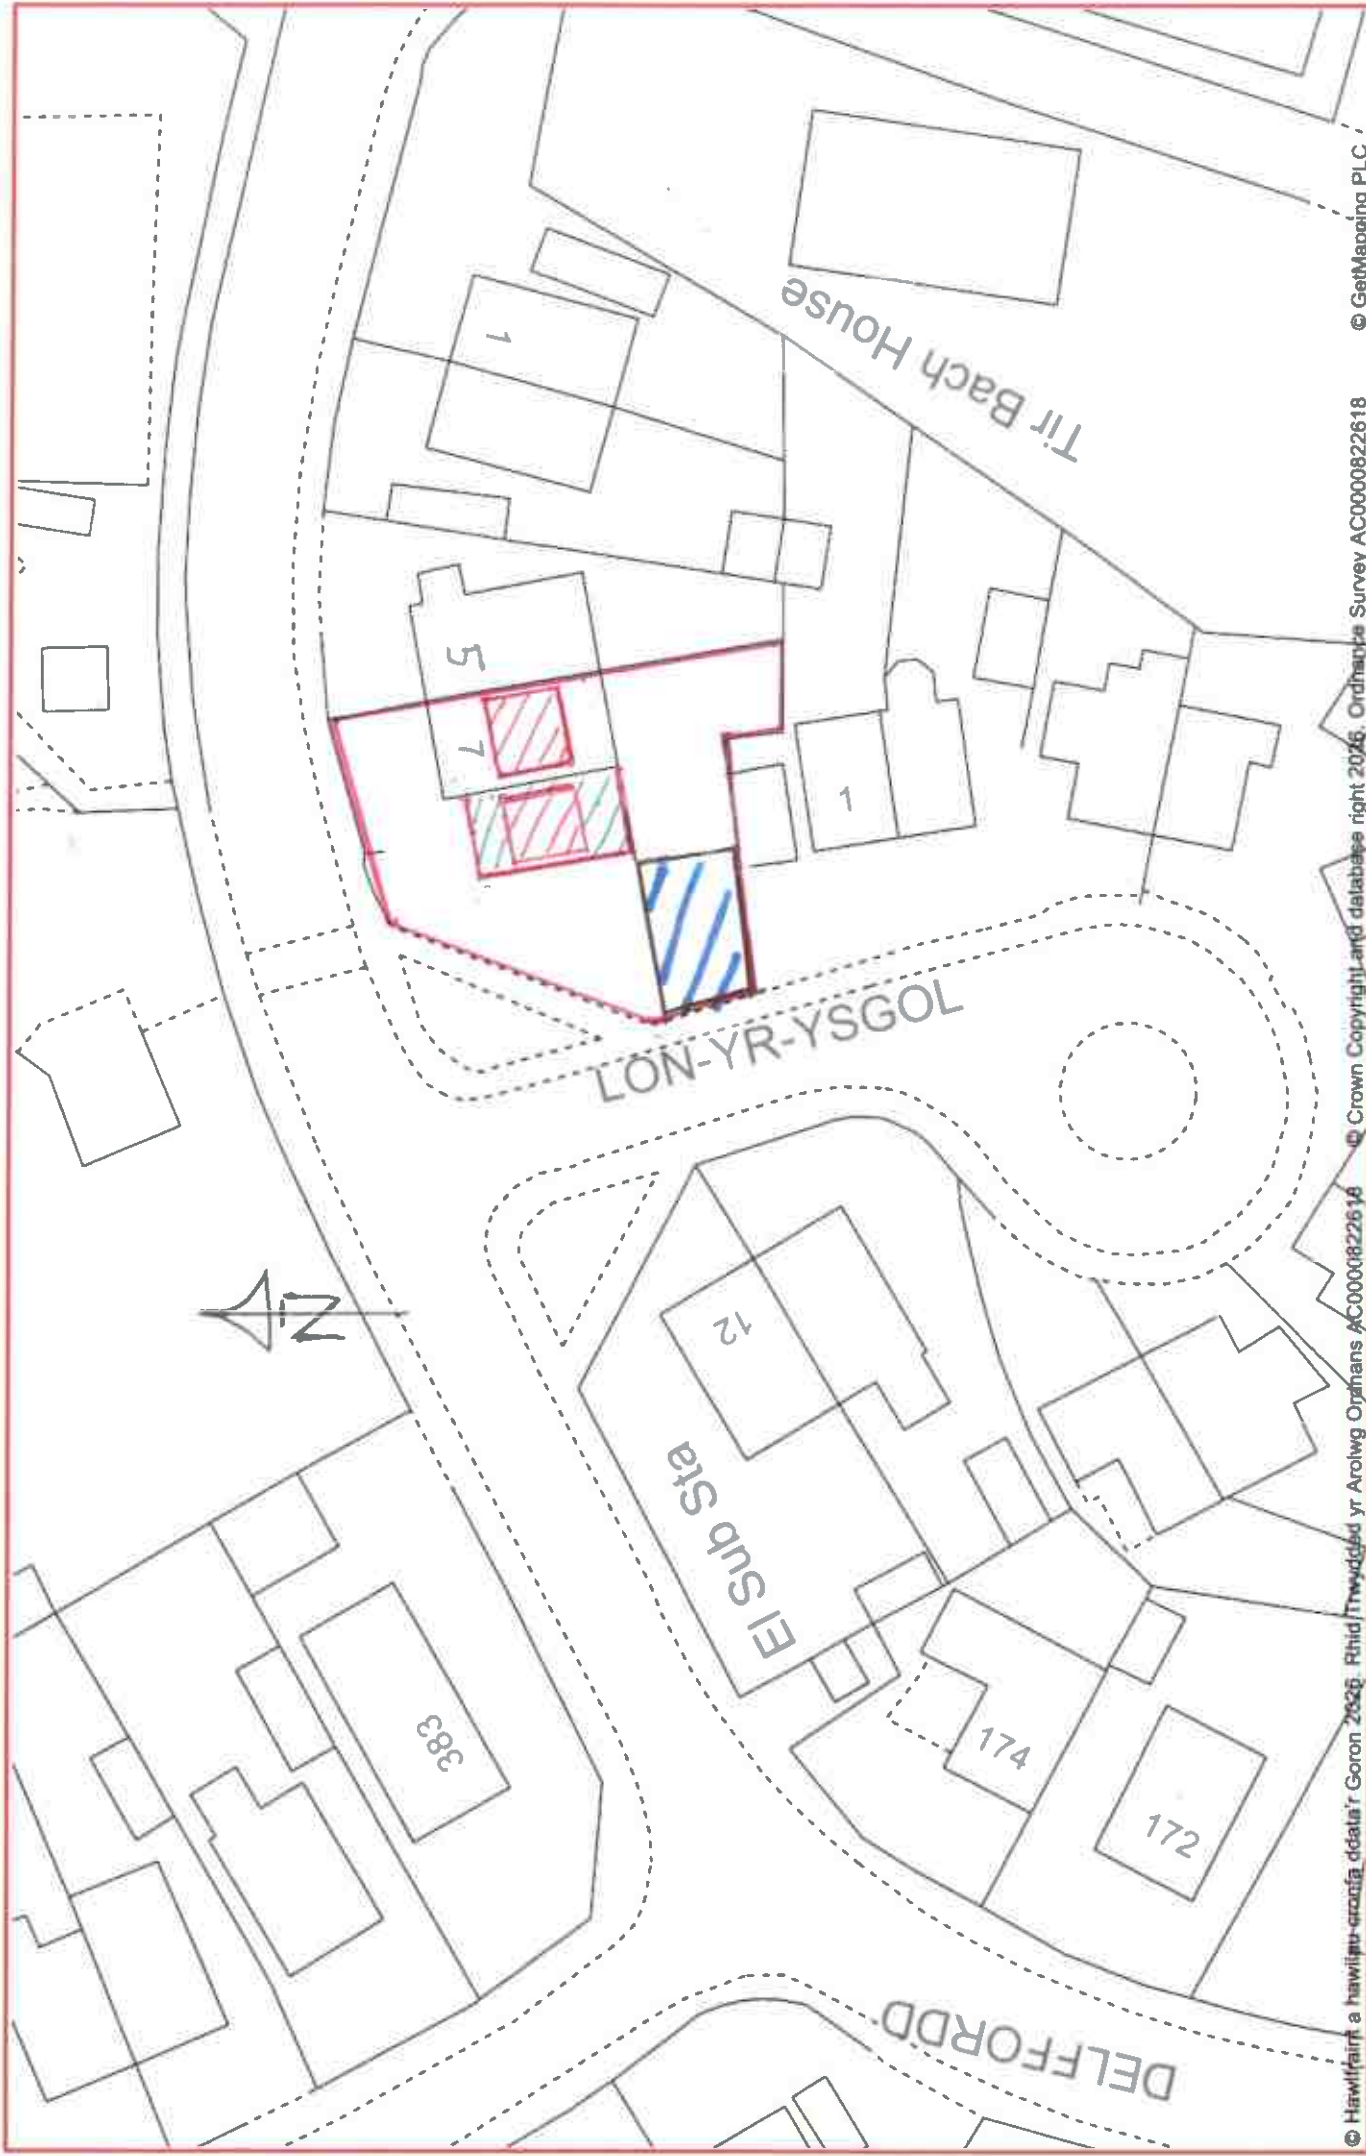

© Hawlfraint a hawliaru croftia ddata'r Goron 2026 Rhid Twydded yr Arolwg Orffwngs AC0000822618 © Crown Copyright and database right 2026, Ordnance Survey AC0000822618 © GetMapping PLC



This plan is for illustrative purposes only and should not be used as a legal document.

PROPOSED EXTENSION

PARKING OFF ROAD PROPOSED

7 Delfordd, Rhos, Pontardawe, SA8 3ED

Scale: 1:500
Date: 16/07/2026
Created by: Mike Dauria