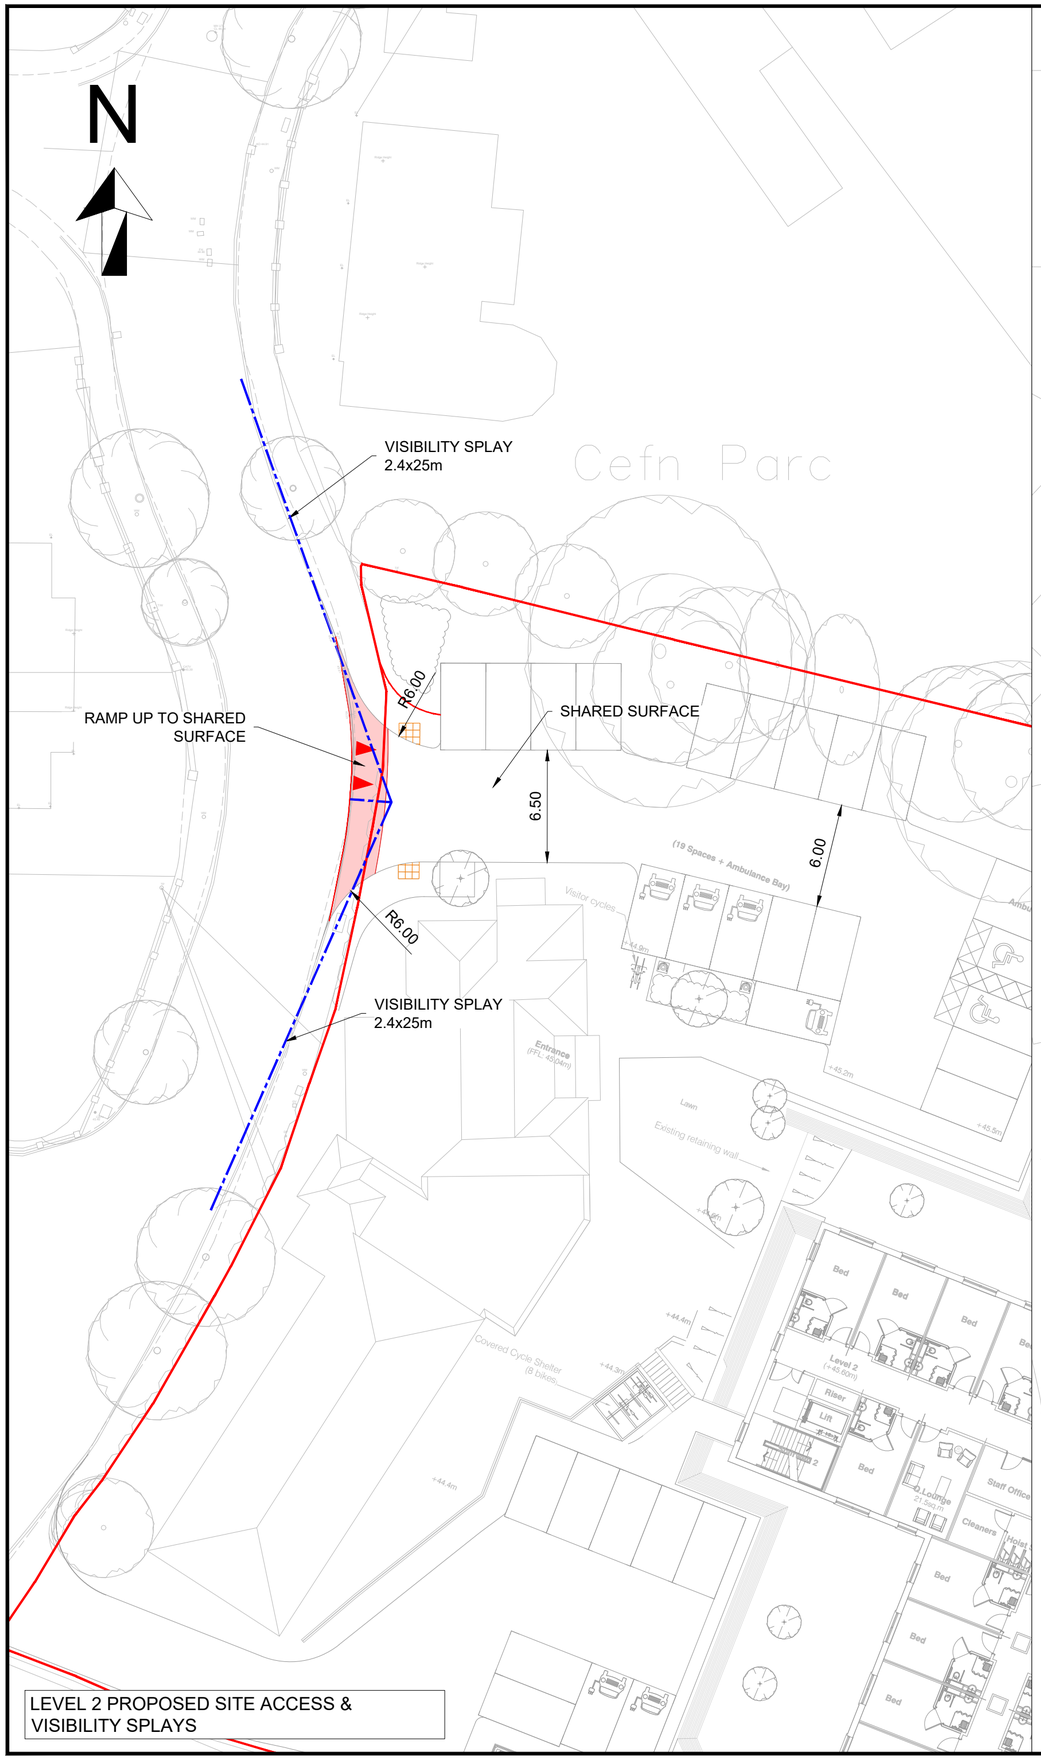

LEVEL 2 PROPOSED SITE ACCESS & VISIBILITY SPLAYS

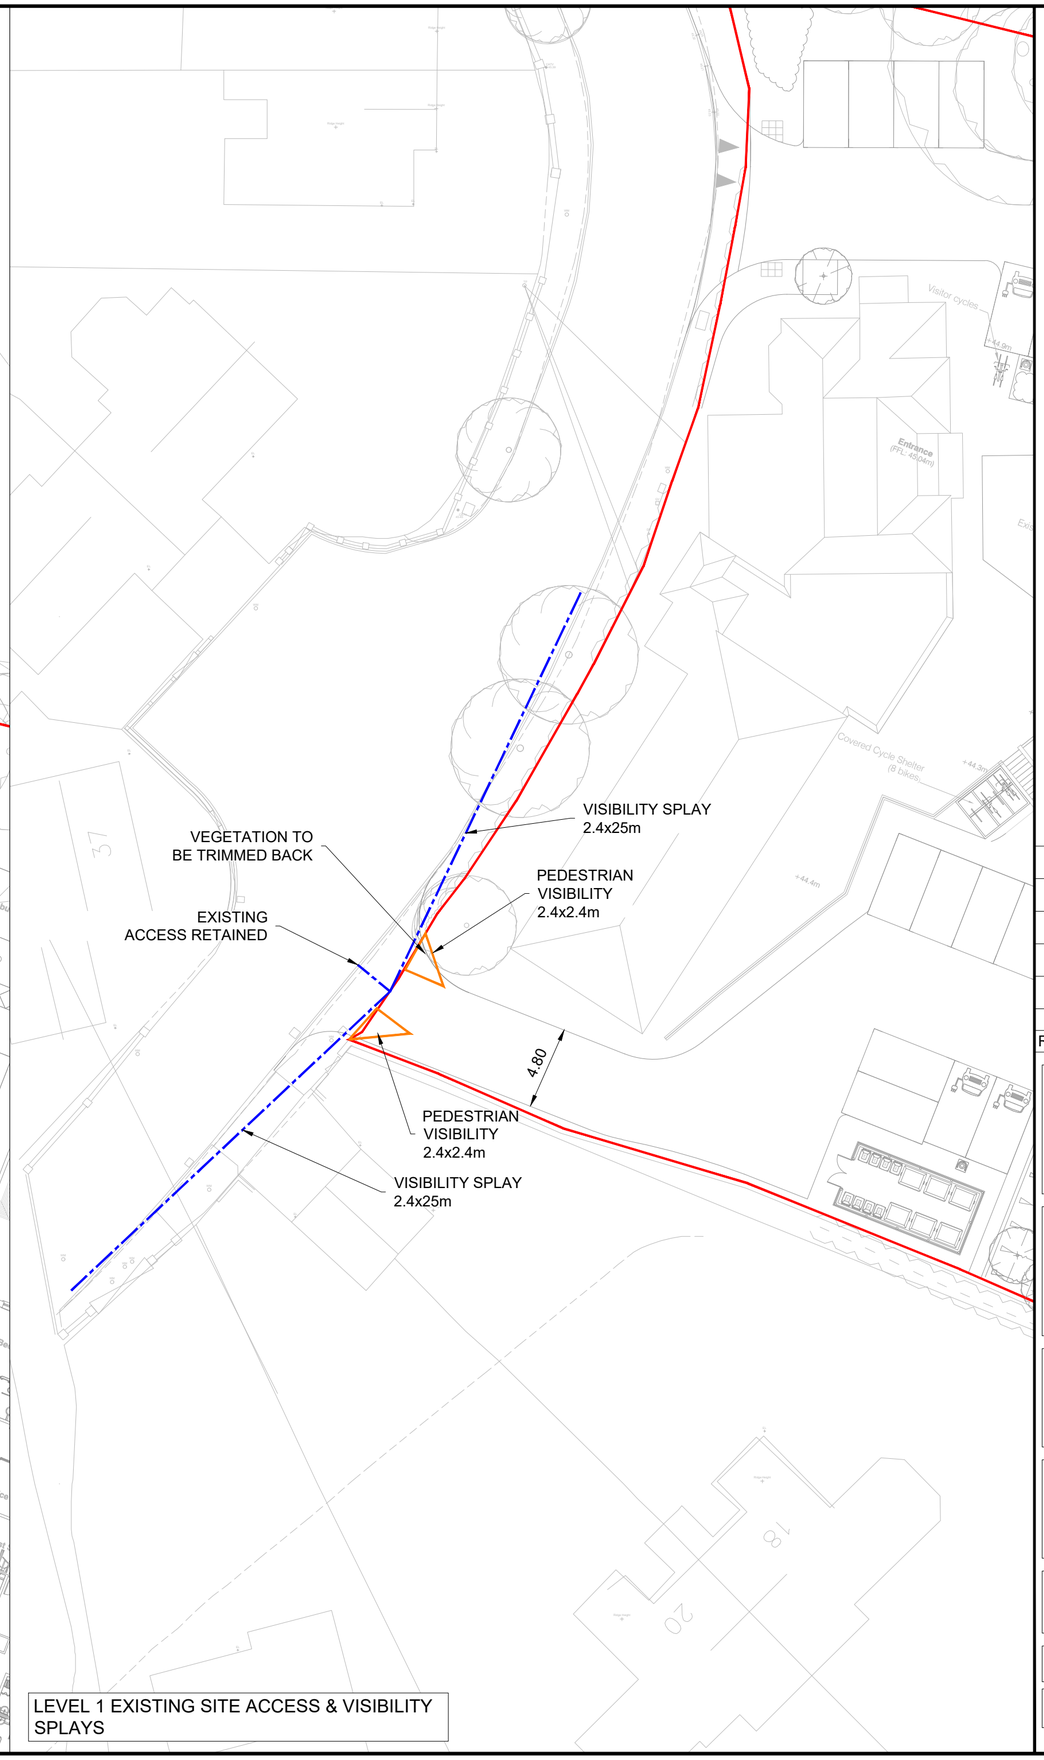

LEVEL 1 EXISTING SITE ACCESS & VISIBILITY SPLAYS

Rev	Date	Description	Drn	Chk	App
F	16.09.26	PED VIS SPAYS UPDATED	CT	AP	AP
E	30.06.26	UPDATED LAYOUT	KJ	AP	AP
D	17.07.25	UPDATED LAYOUT	KI	AP	AP
C	07.04.25	UPDATED LAYOUT	KI	AP	AP
B	04.04.25	UPDATED LAYOUT	KI	AP	AP
A	14.02.25	UPDATED LAYOUT	KI	AP	AP
-	30.07.24	ORIGINAL ISSUE	KI	AP	AP

MAGNA TRANSPORT PLANNING LTD

Client

-

Project

CEFN LODGE,
CARE HOME

Drawing Title

PROPOSED SITE ACCESSSES
& VISIBILITY SPLAYS

Drawing Status

FOR INFORMATION

Drawn	Designed	Date	Scale	Size
KI		JUL 2024	1:250	A2

Drawing No. 24-411-SK01

Rev F

PLOT DATE: 16 September 2026 11:43:37