


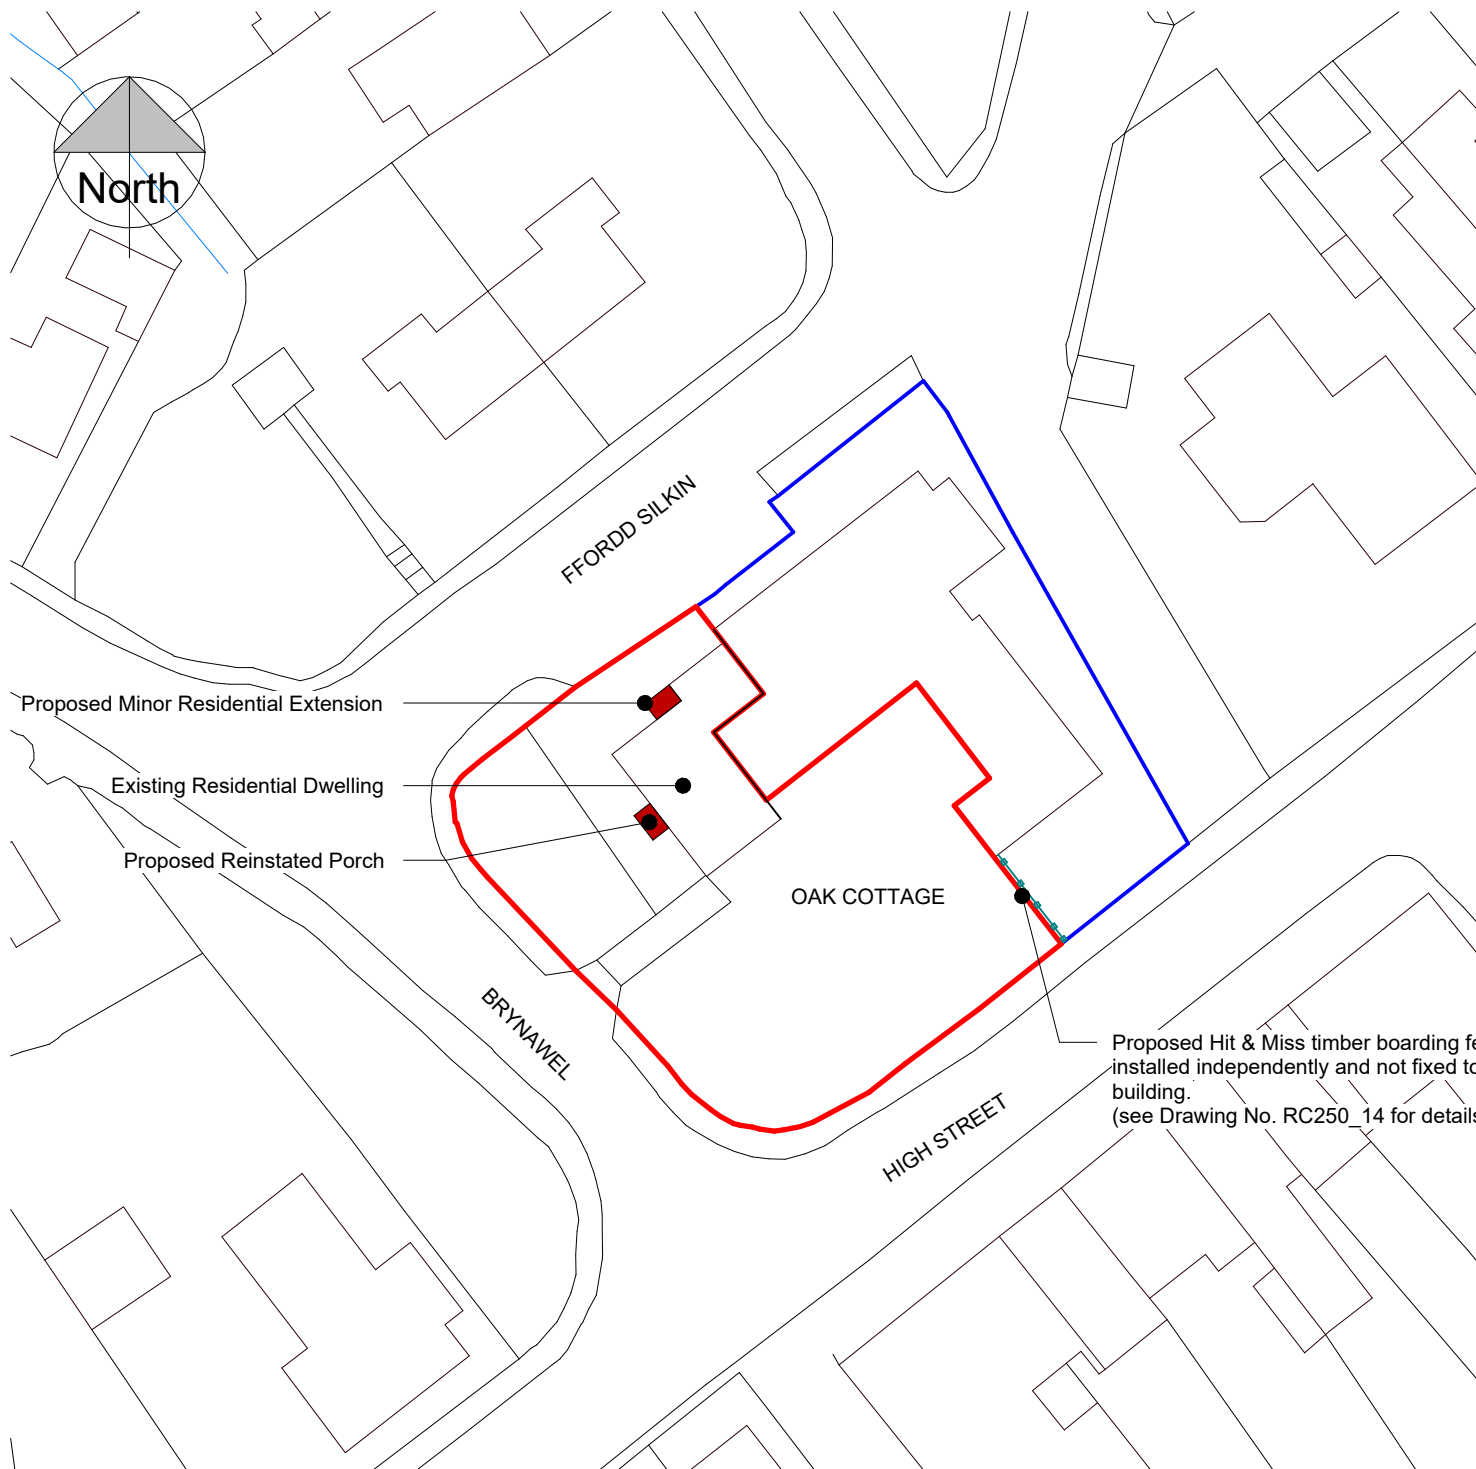

THIS SCHEME IS SUBJECT TO LOCAL PLANNING AND ALL OTHER NECESSARY CONSENTS. ALL DIMENSIONS, SITE LEVELS AND AREAS WHERE GIVEN ARE APPROXIMATE AND SUBJECT TO SITE SURVEY UNLESS STATED OTHERWISE. ALL DIMENSIONS MUST BE CHECKED ON SITE. DO NOT SCALE OFF THIS DRAWING. THIS DRAWING IS TO BE READ IN CONJUNCTION WITH ALL RELEVANT CONSULTANTS AND/OR SPECIALISTS DRAWINGS OR DOCUMENTS. "SAURO ARCHITECTURAL DESIGN" MUST BE NOTIFIED OF ANY VARIATIONS OR DISCREPANCIES BEFORE THE AFFECTED WORK COMMENCES. ALL QUERIES RELATING TO DESIGN OF FOUNDATIONS, FLOOR SLABS AND ANY OTHER STRUCTURAL ELEMENTS ARE TO BE REFERRED TO THE STRUCTURAL ENGINEER FOR CLARIFICATION.

E	Hit & Miss fence note updated & line type changed	03	25/09/26
D	Hit & Miss fence note updated	03	23/09/26
C	Porch & fence added to consultant request	03	01/09/26
B	Planning boundary updated to consultant request	03	19/06/26
Rev.	Description	By	Date

PURPOSE OF ISSUE
Planning



SAURO ARCHITECTURAL DESIGN LTD
9 Elliston Terrace,
Carmarthen, SA31 1HA
Tel : (01267) 233 684
Email: design@sauro.co.uk
© Drawing Copyright Sauro Architectural Design

Client
Stacey and Richard Morgan

Project Title
Commercial Refurbishment
Oak Cottage, High Street,
Pontardawe, Swansea, SA8 4JN

Drawing Title
Proposed Site Block Plan (for Domestic)

Scale (on A4) 1 : 500	Sheet Size A4	
Date 07/02/25	Drawn by 007	Checked by 001
Job No. RC250	Drawing No. 03	Revision E