




PROPOSED UNIT

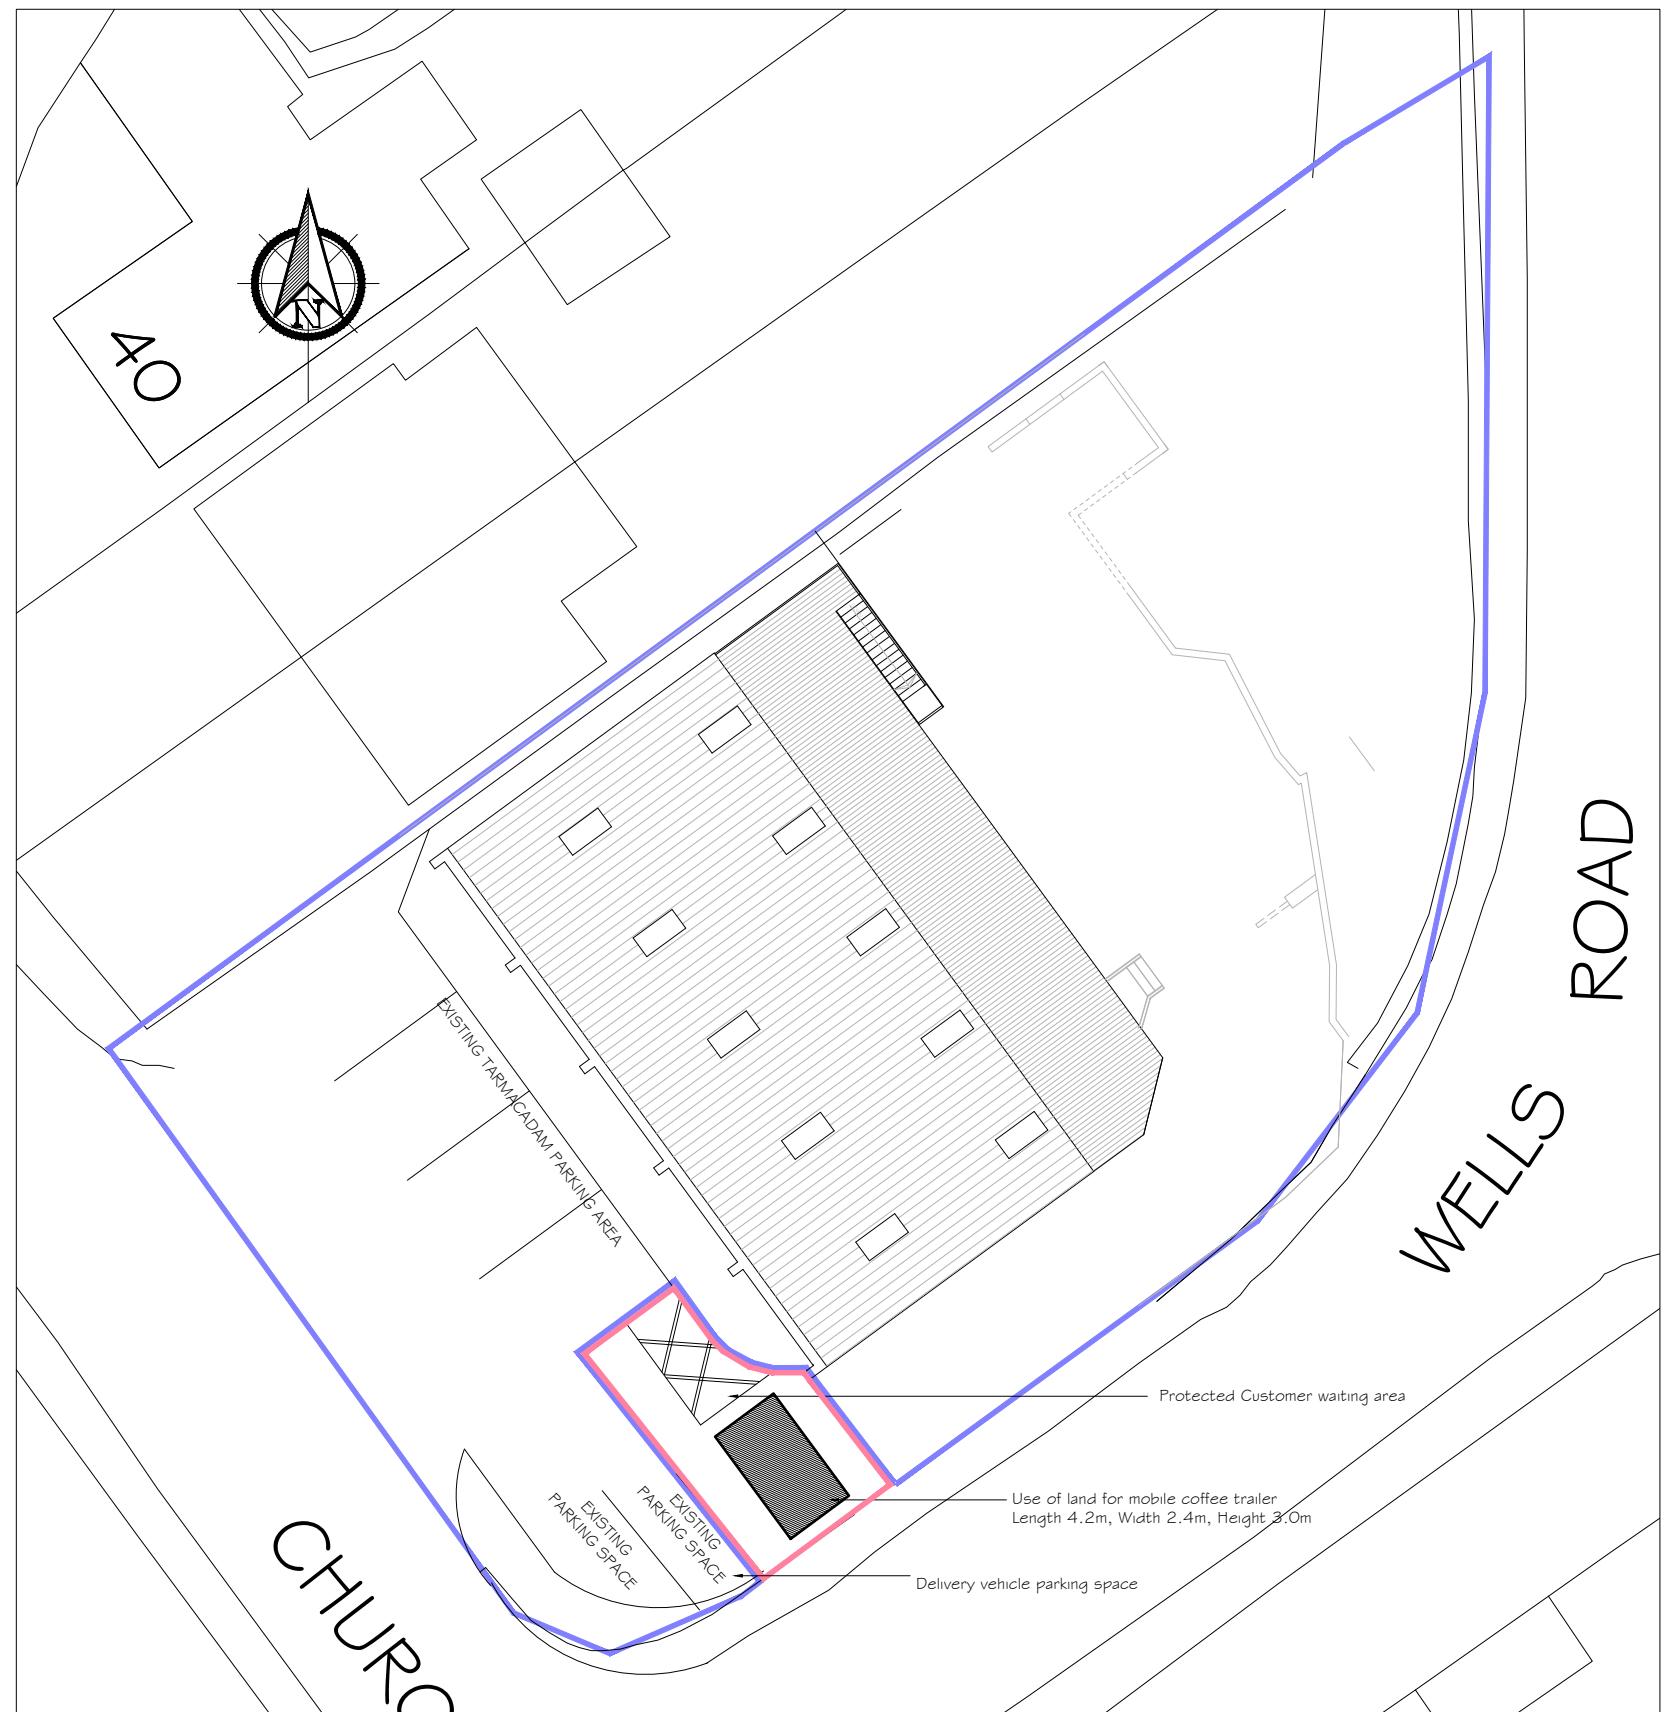

SITE PLAN (PROPOSED)

1 : 250