



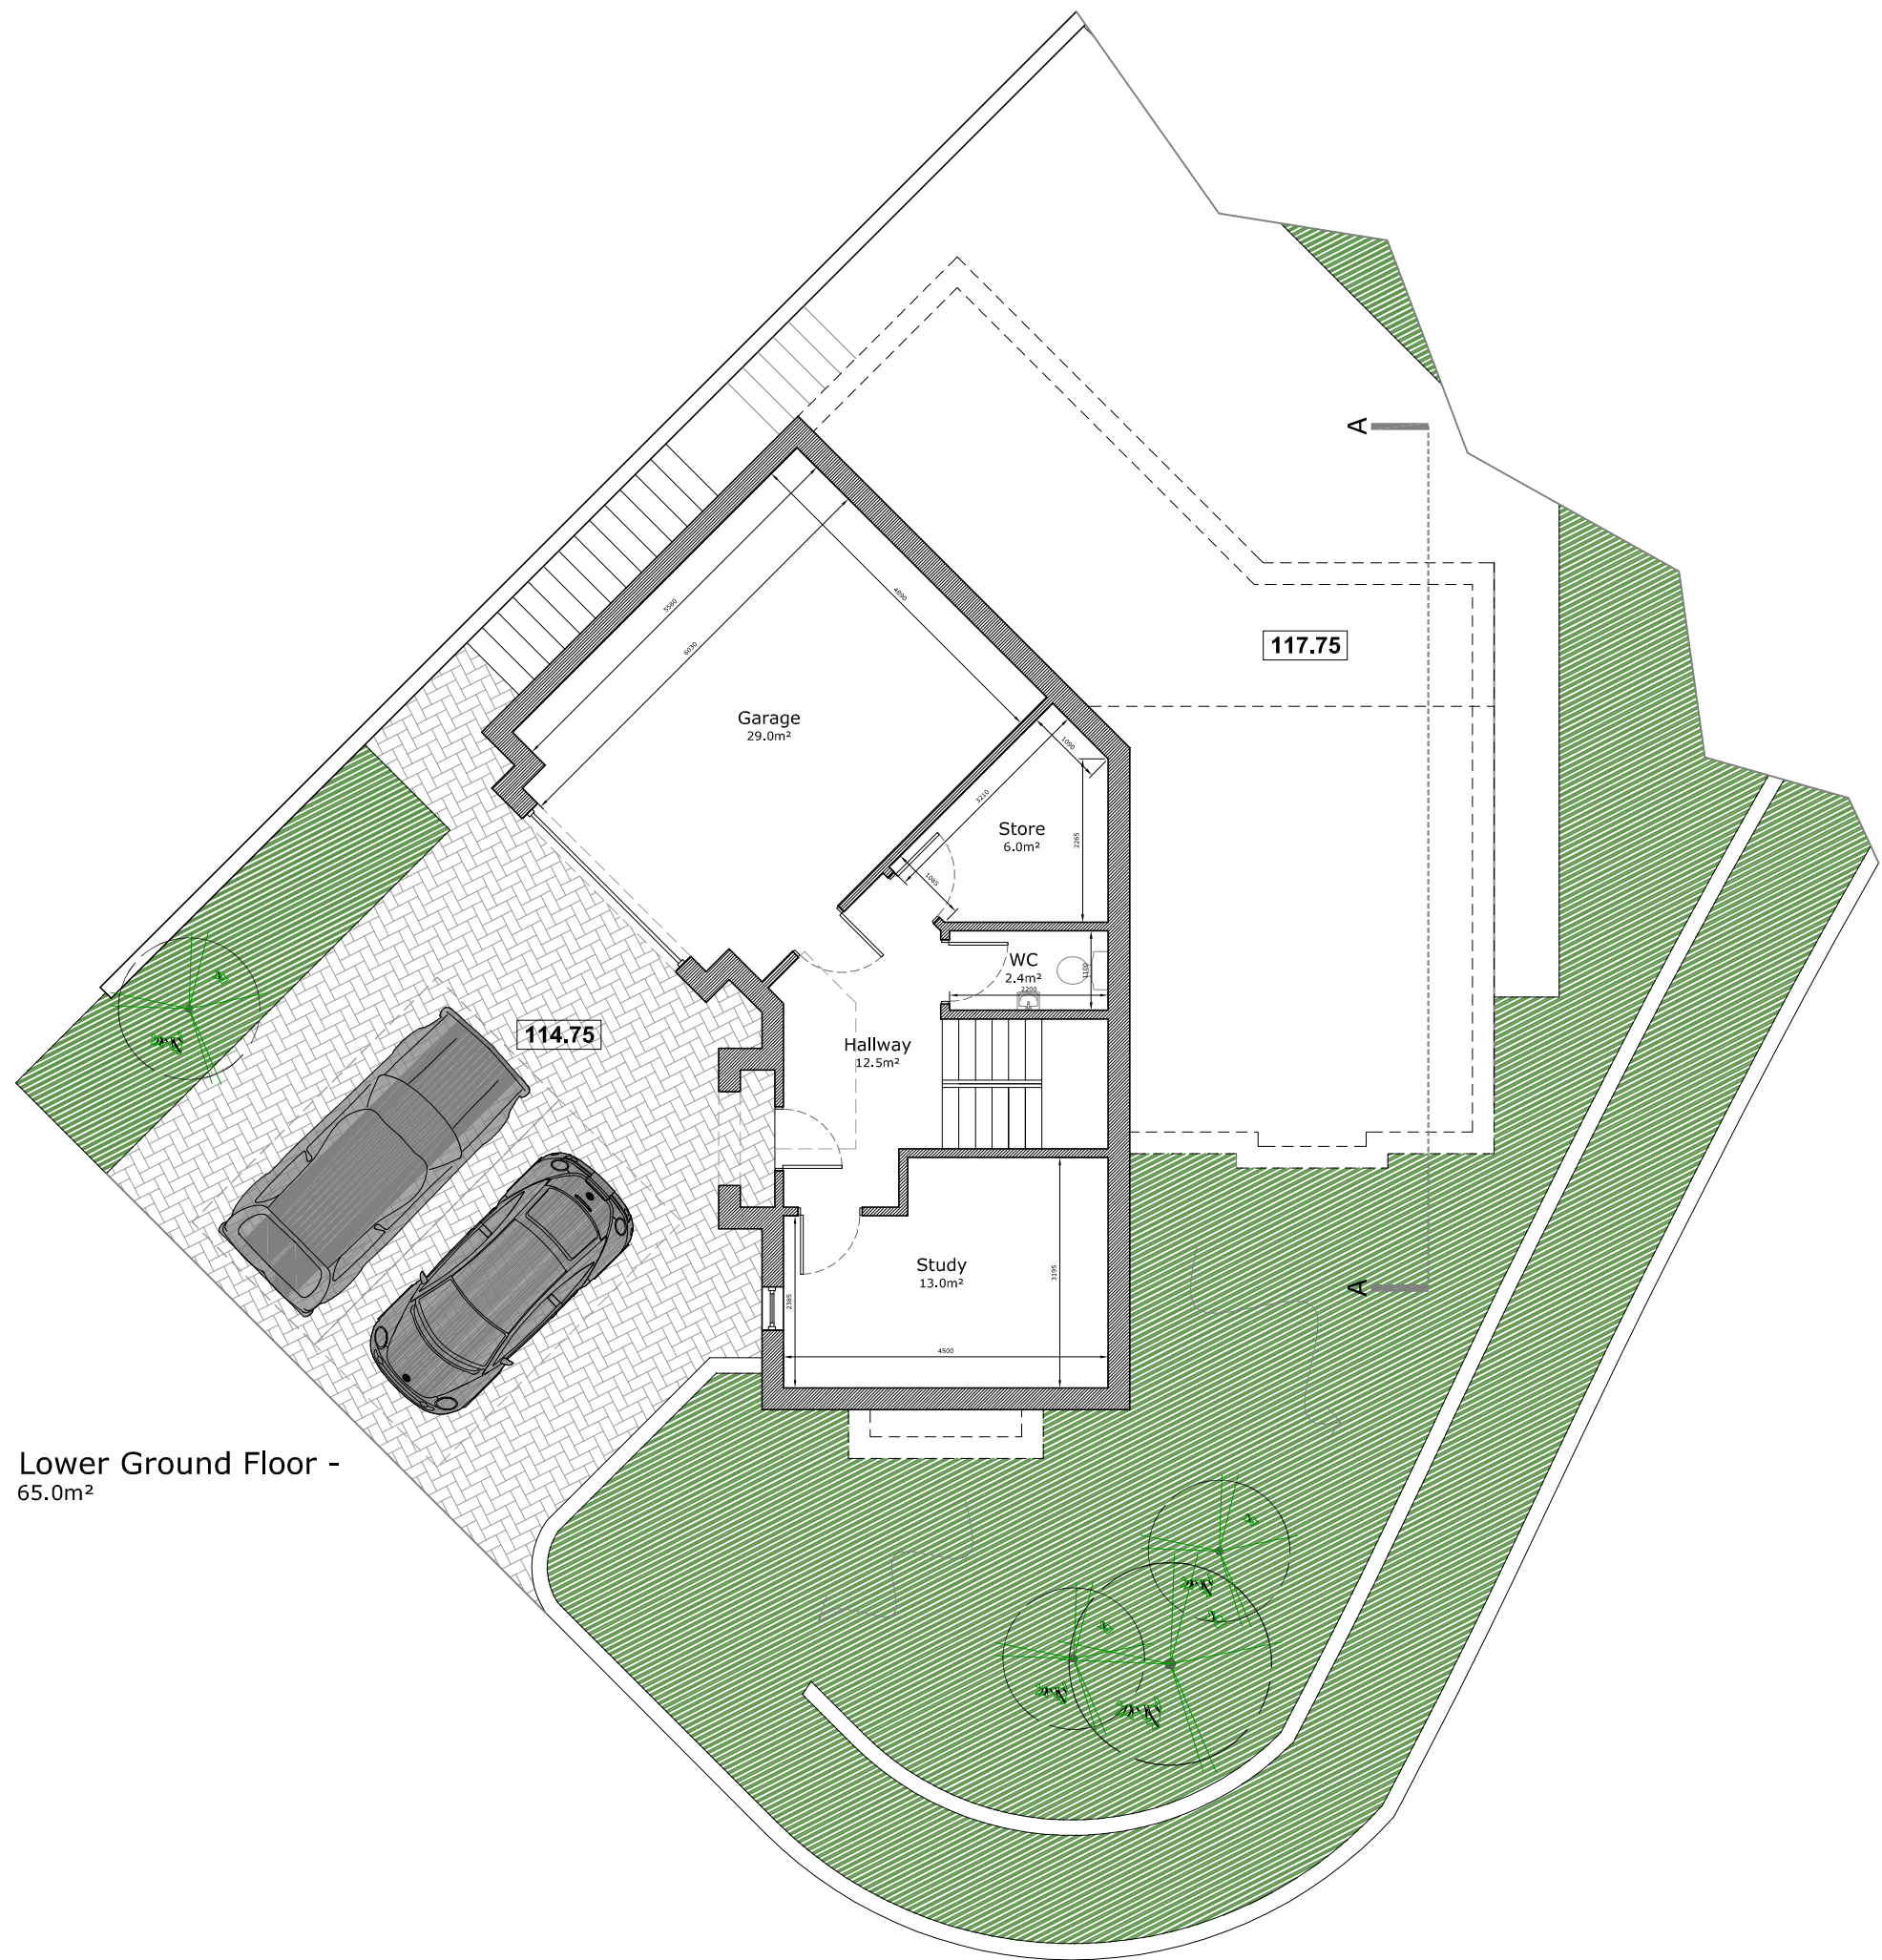


Lower Ground Floor - 65.0m²



Ground Floor - 119.0m²

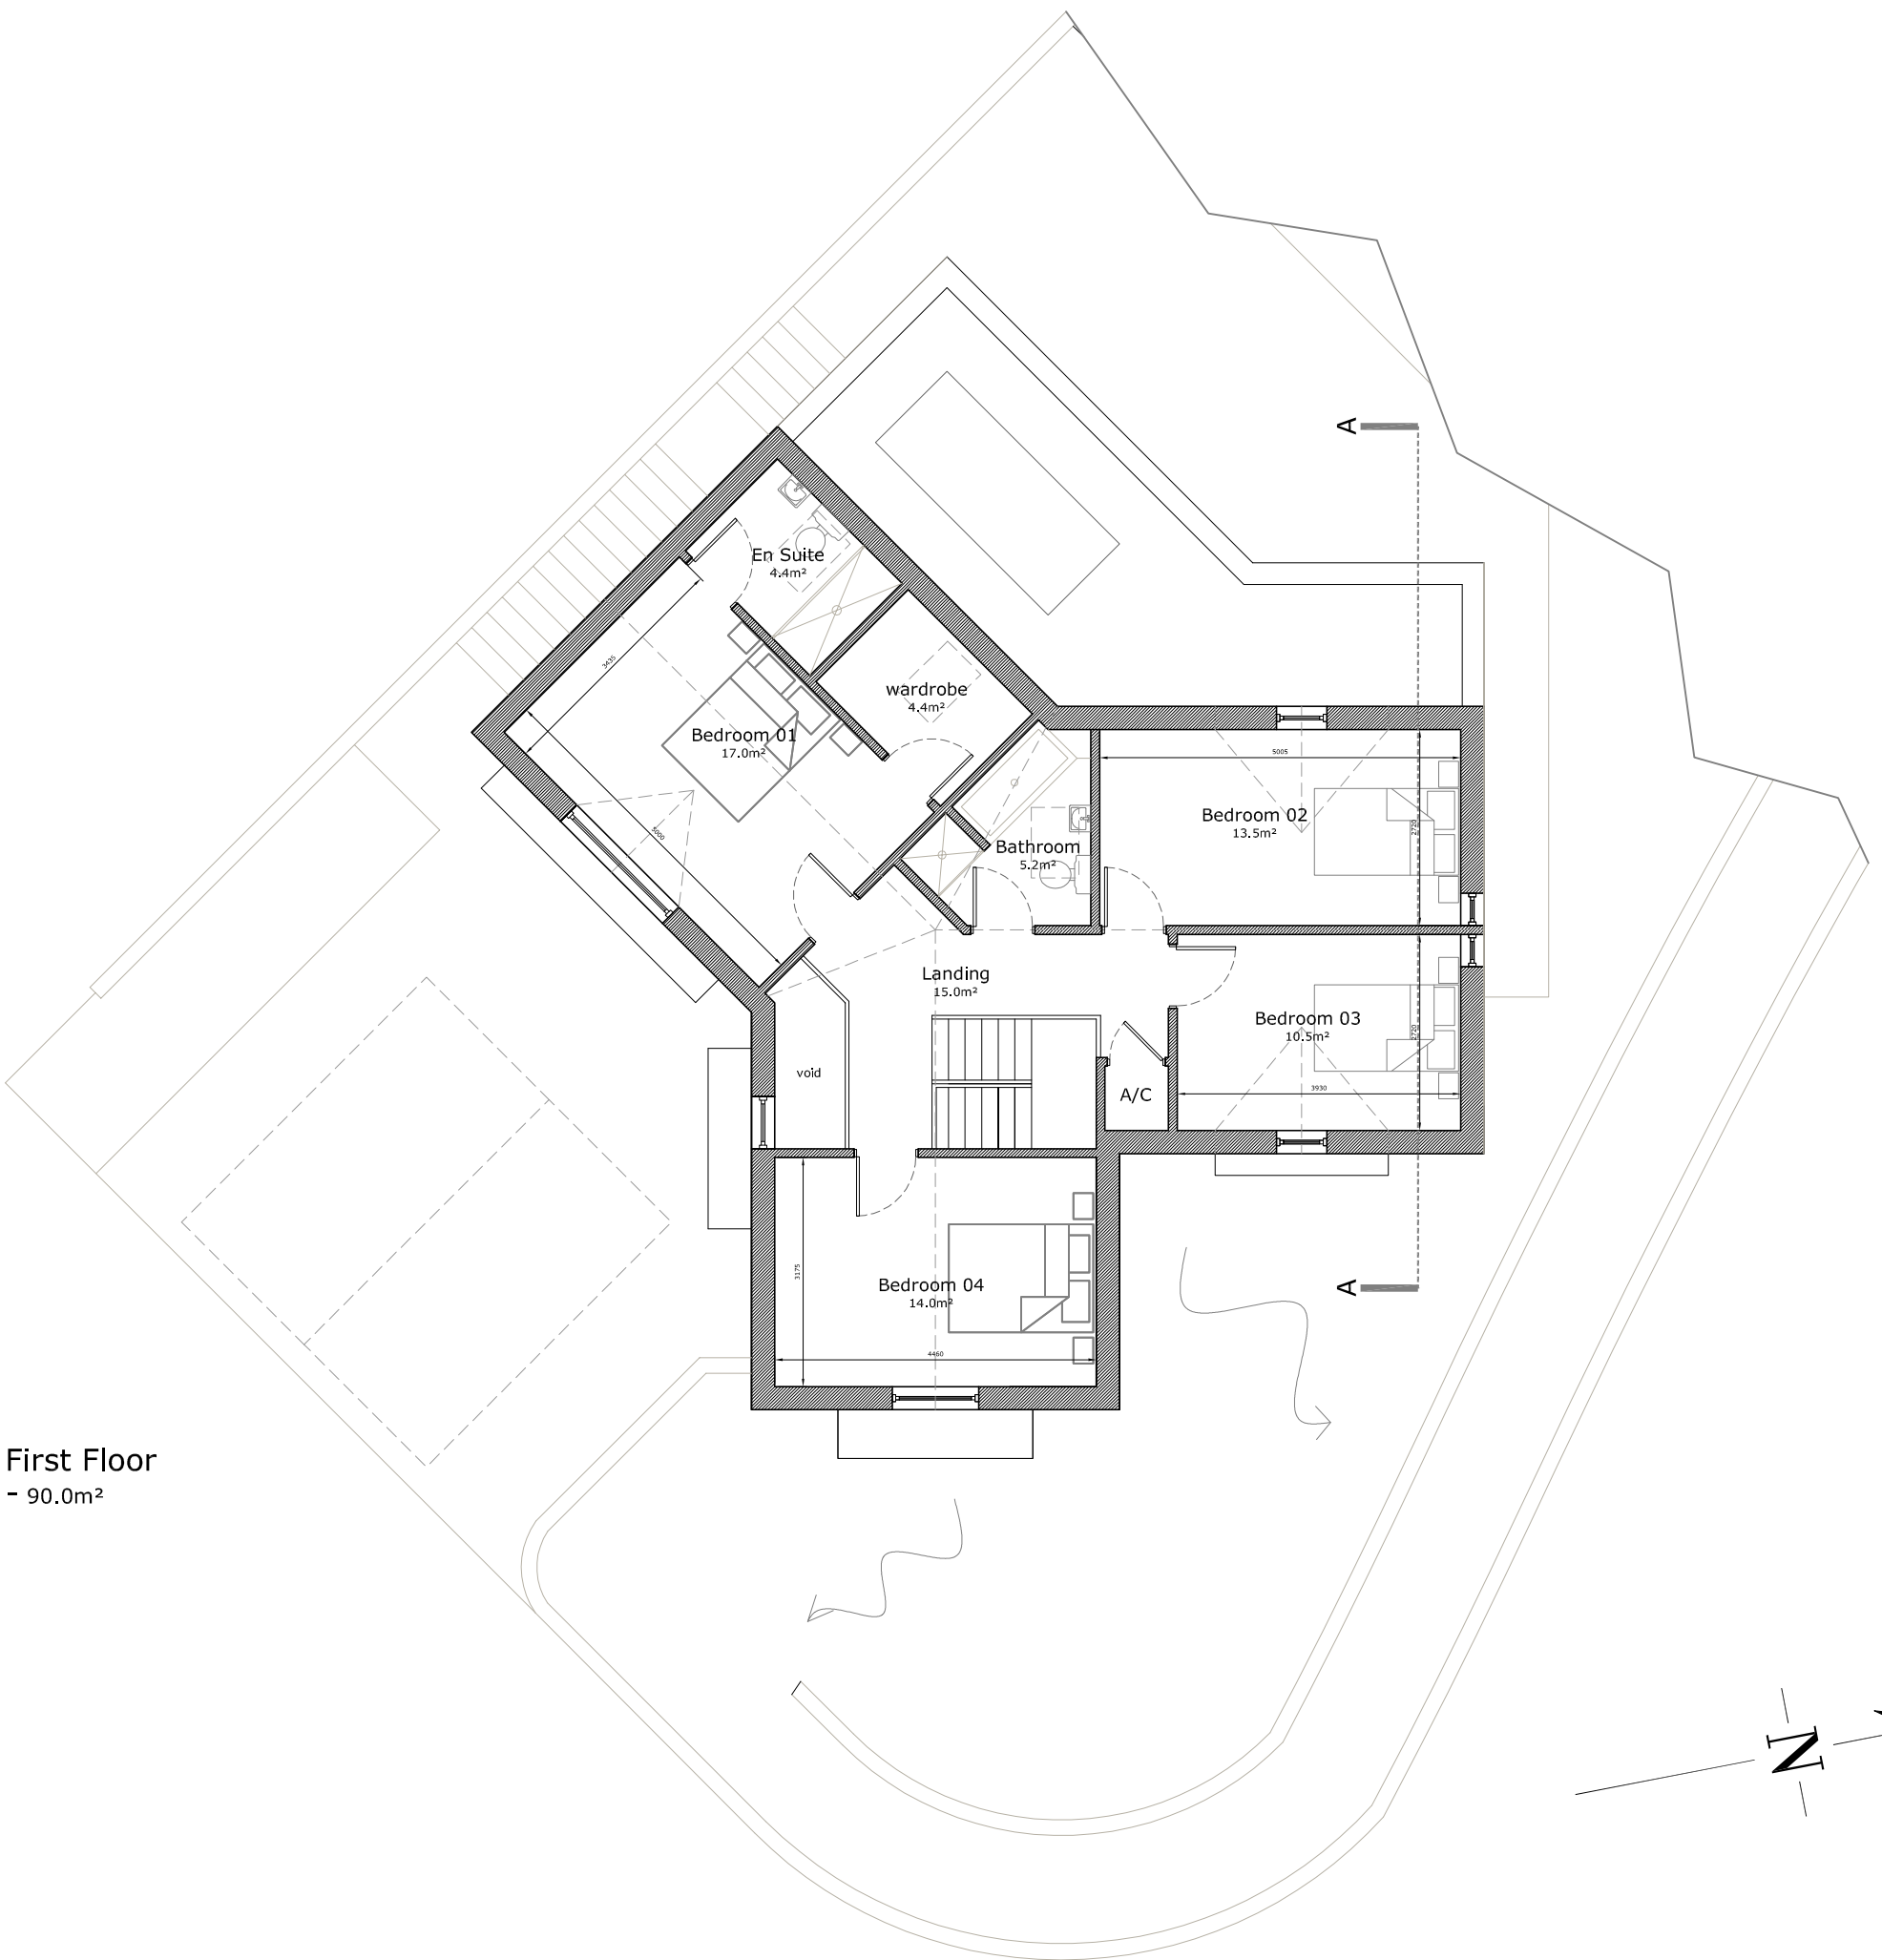


First Floor - 90.0m²

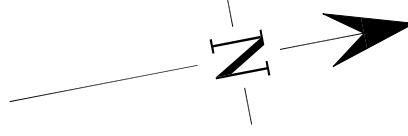


Elevation C



Elevation D

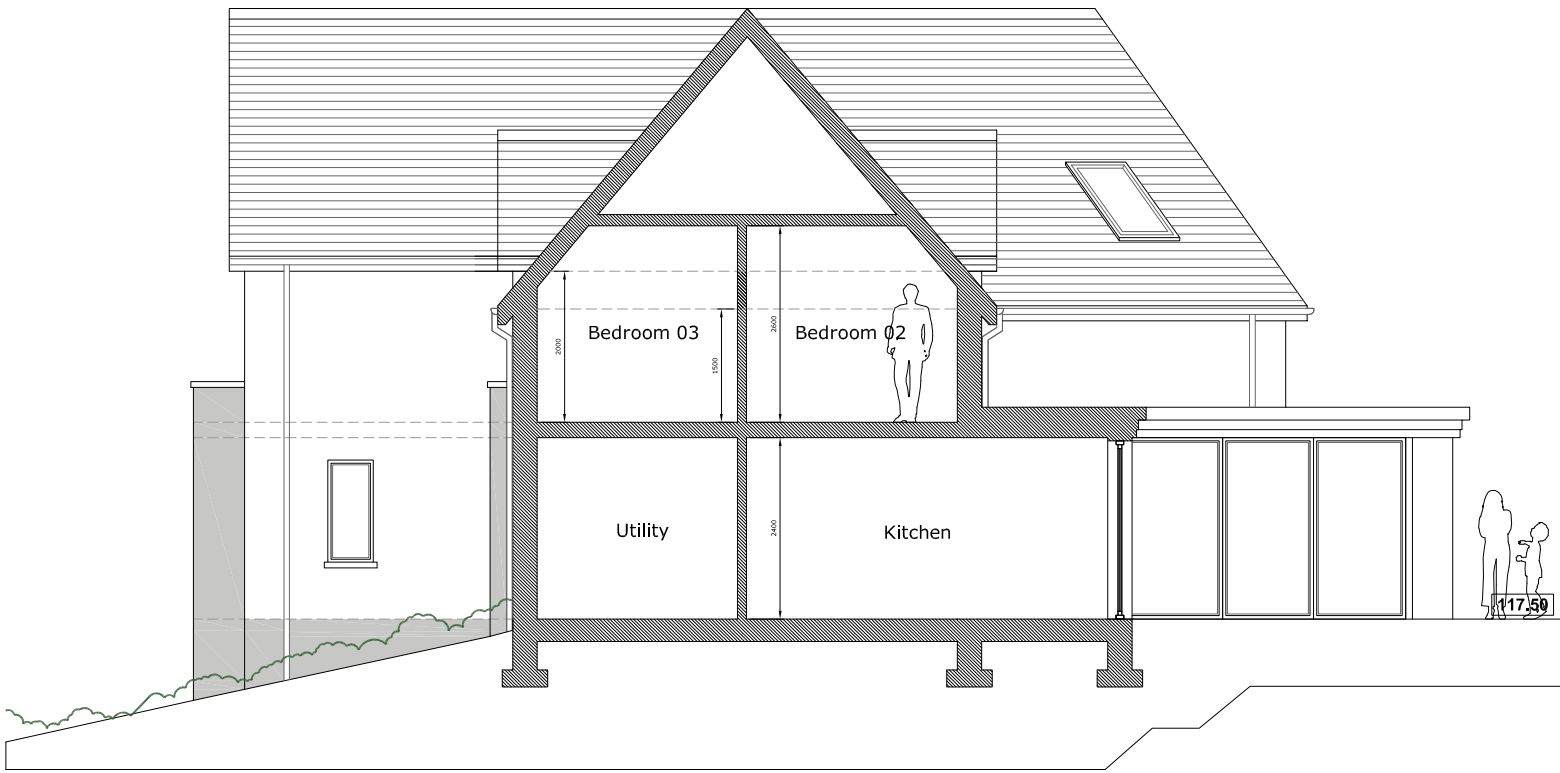

Section A-A

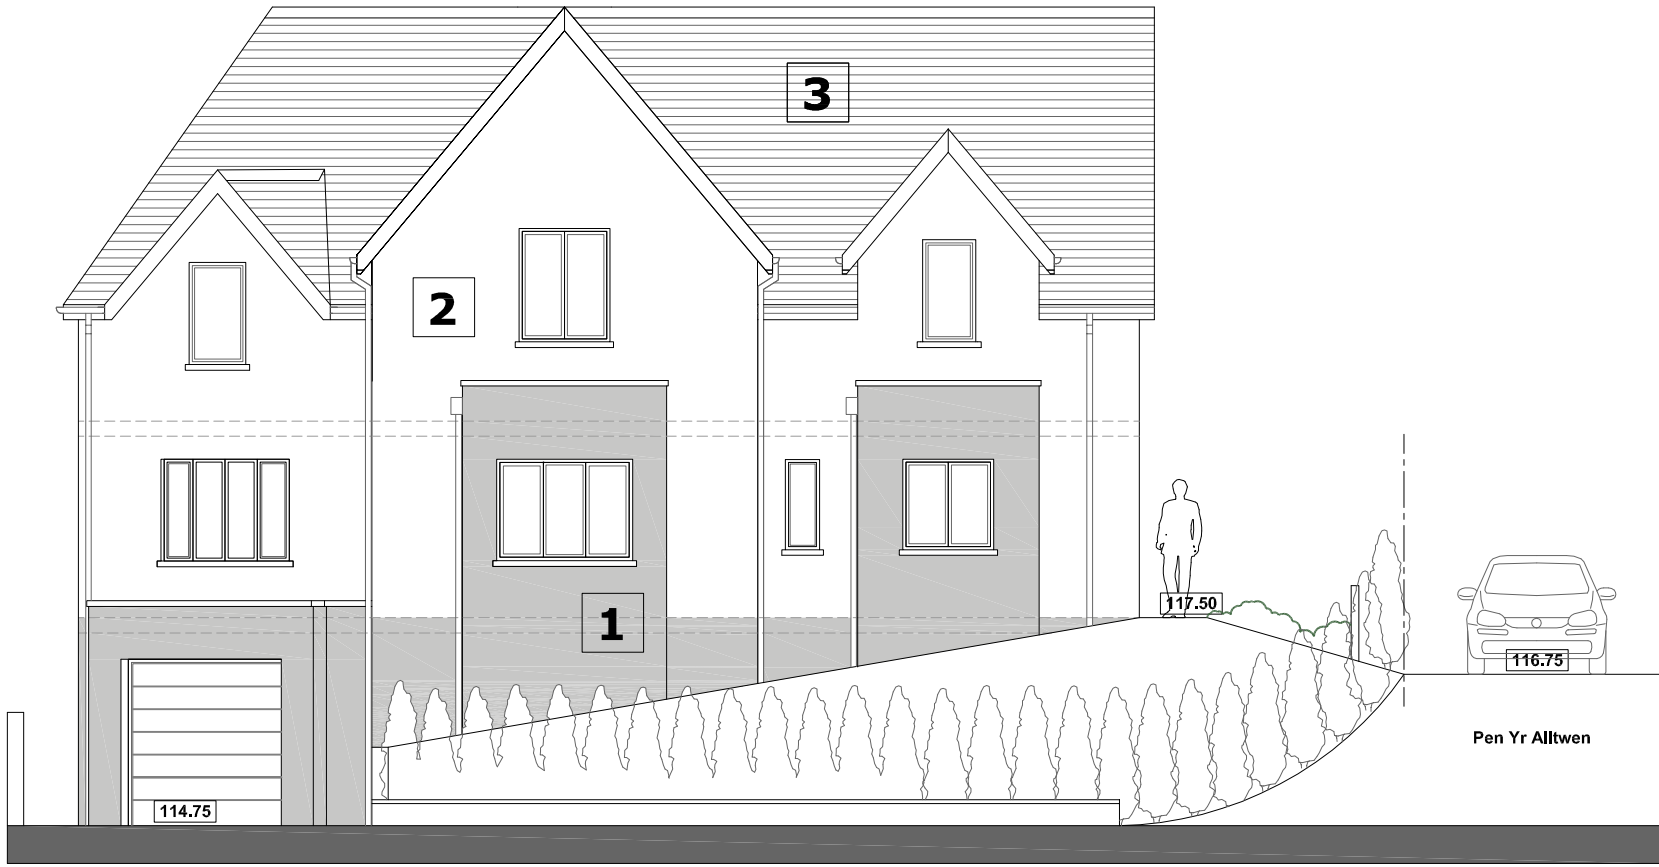

Elevation A



Elevation B

Materials

- 1 pennant stonework
 - 2 self coloured white render
 - 3 artificial riven slate
- black upvc watergoods
 - light grey upvc fenestration
 - light grey aluminium external doors
 - black upvc fascias and soffits
 - pennant stone sills

 Westfield Architects	Job: Residential development at Pen Yr Alltwen	Date: 12.18
	Location: Land at Pen Yr Alltwen, Rhos, Pontardawe, NPT, SA8 3DR	Scale: 1:100@A1
	Title: Plot 1 - Plans, Elevations, Section	Dwg No: 189 - AL/89/01
		

Alexandra Gate Business Centre, Florid Pengam, Cardiff, CF24 2SA
TEL - 07846 126360
E-MAIL - sam@westfieldarchitects.co.uk