

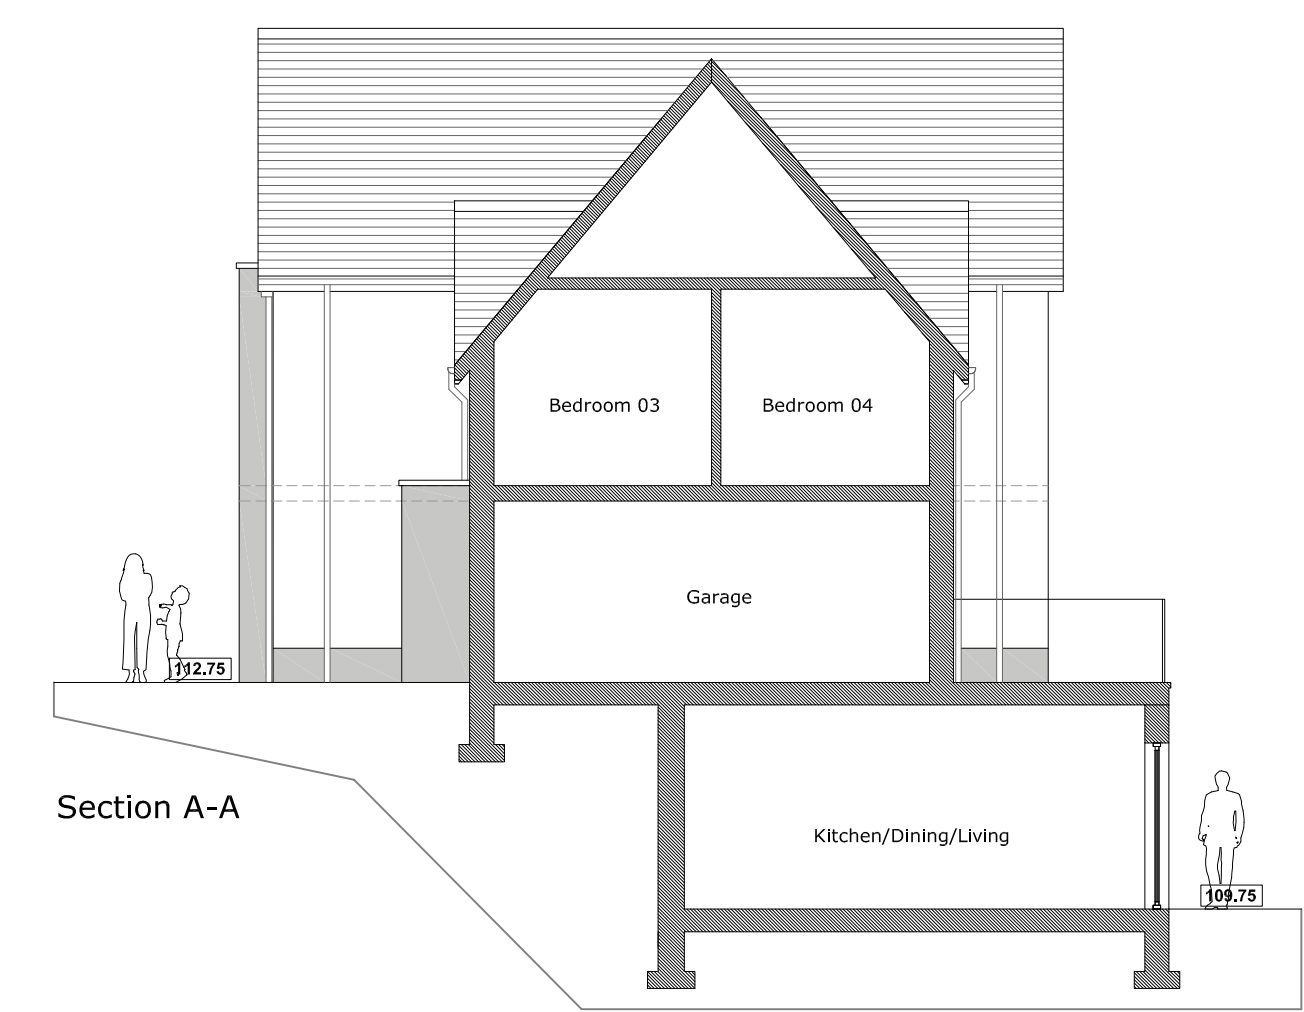
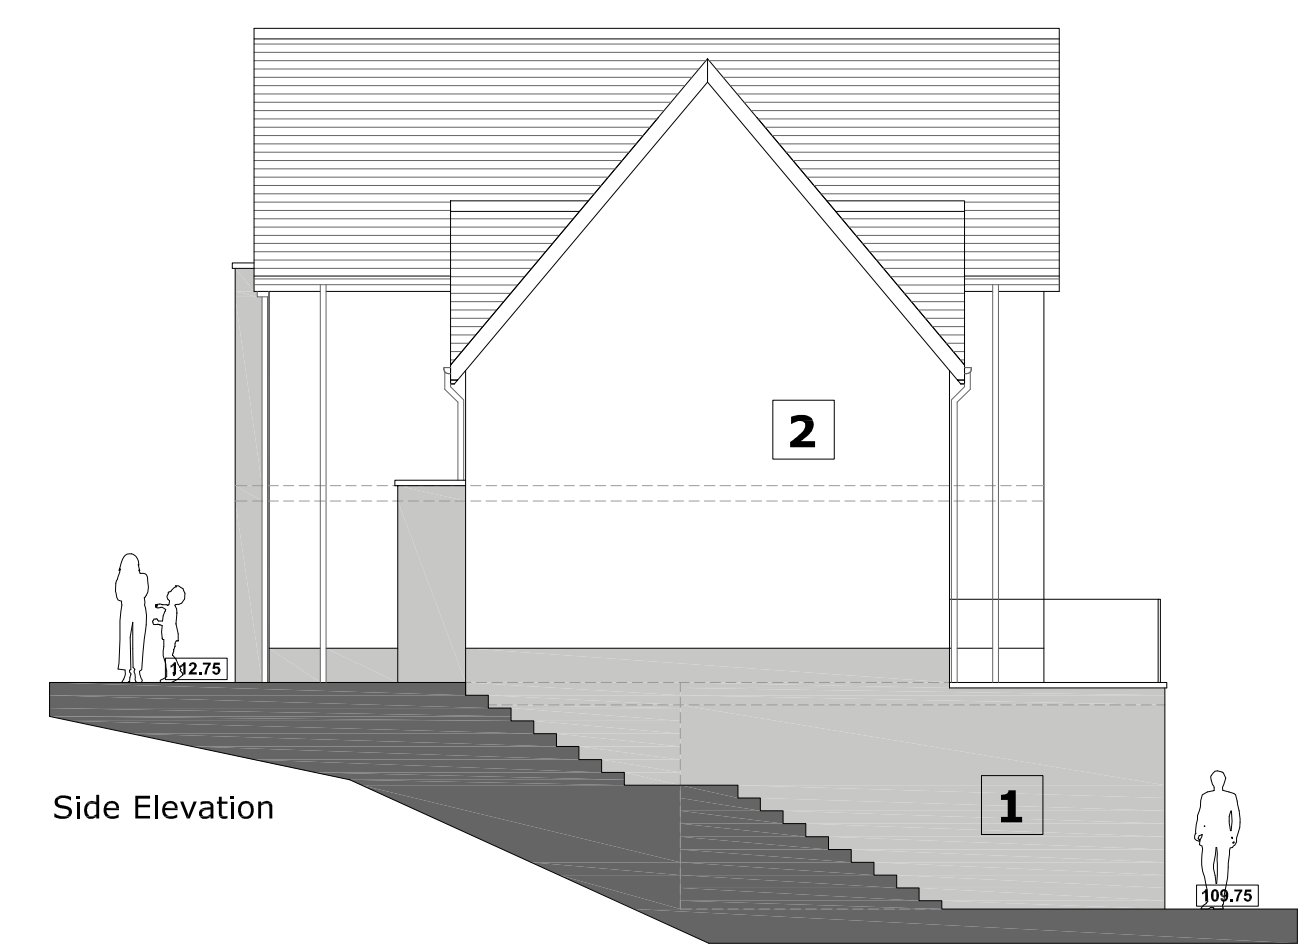
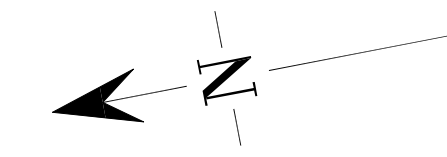
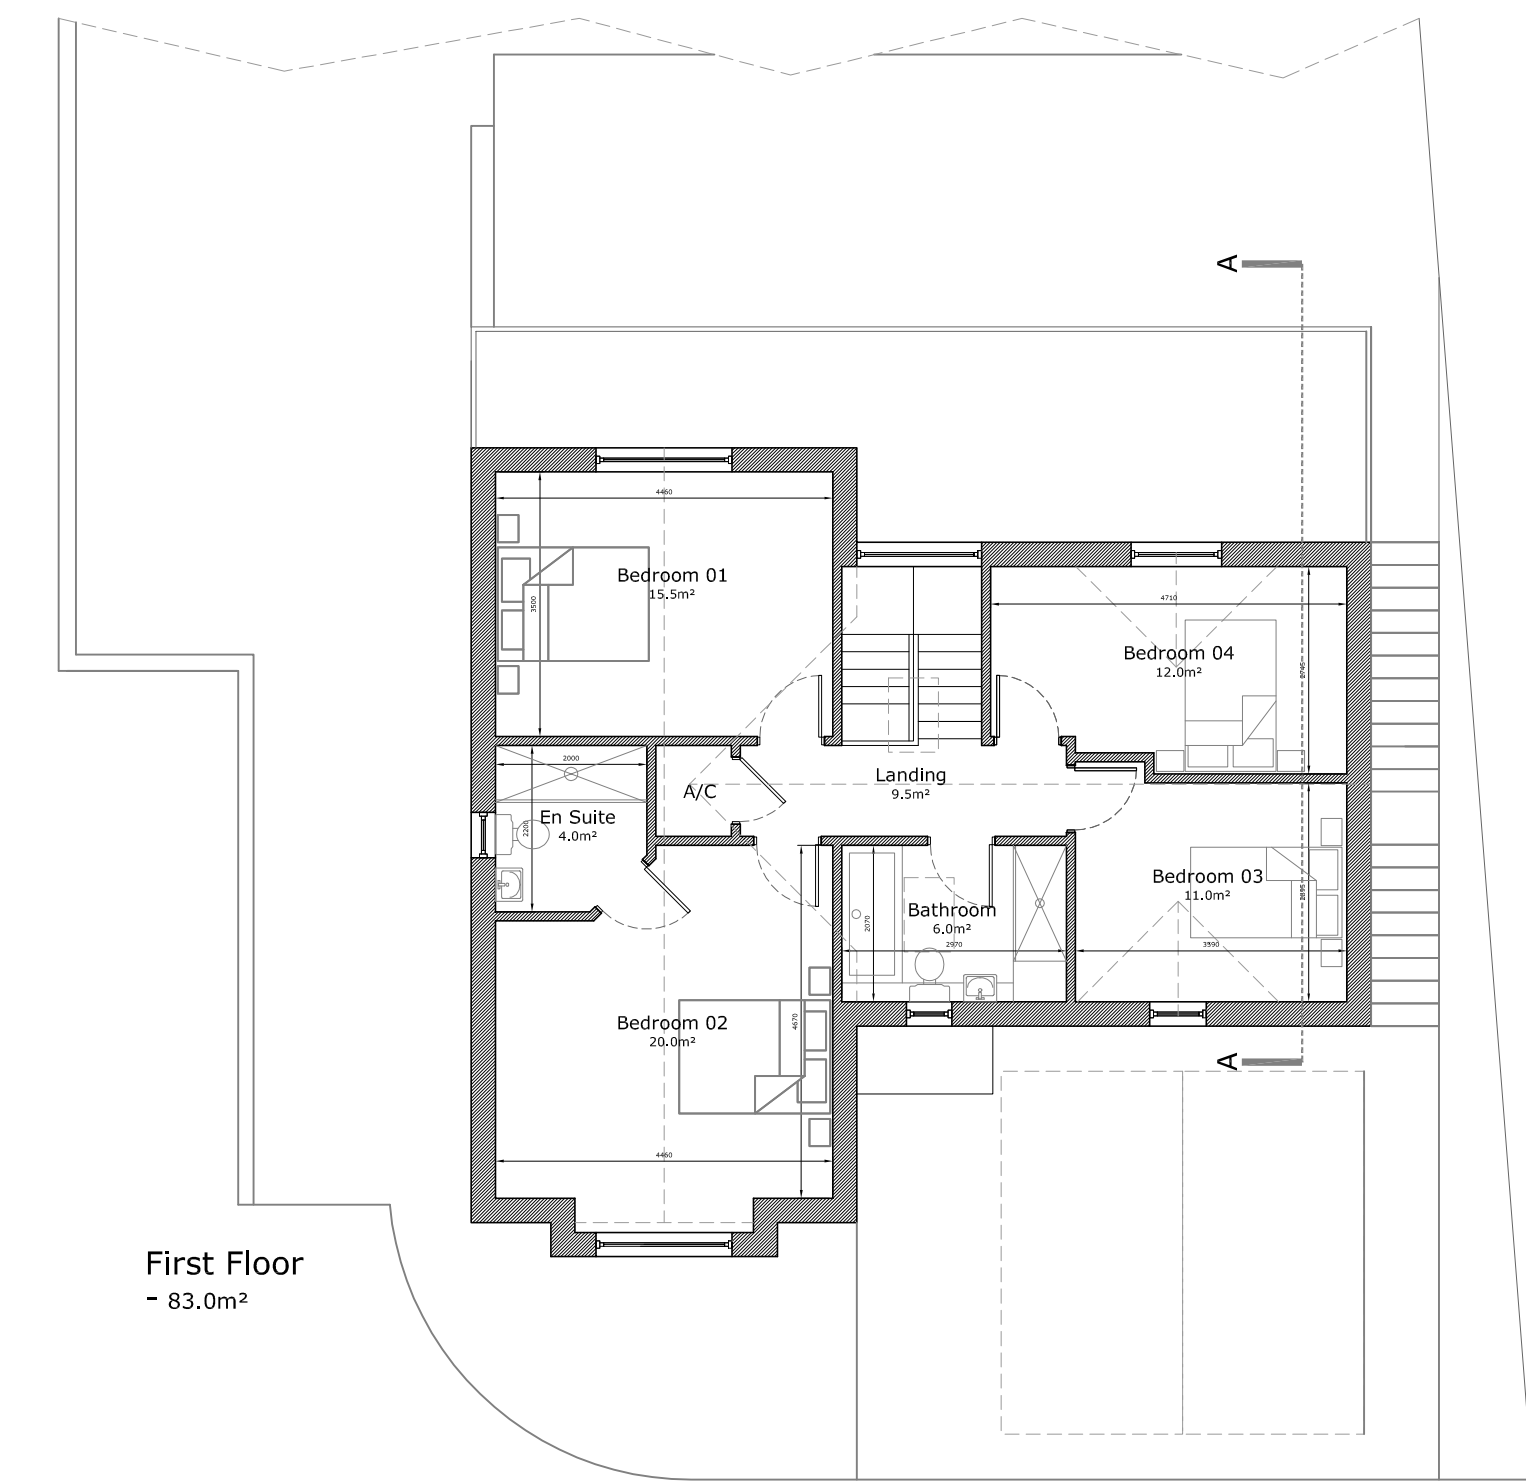
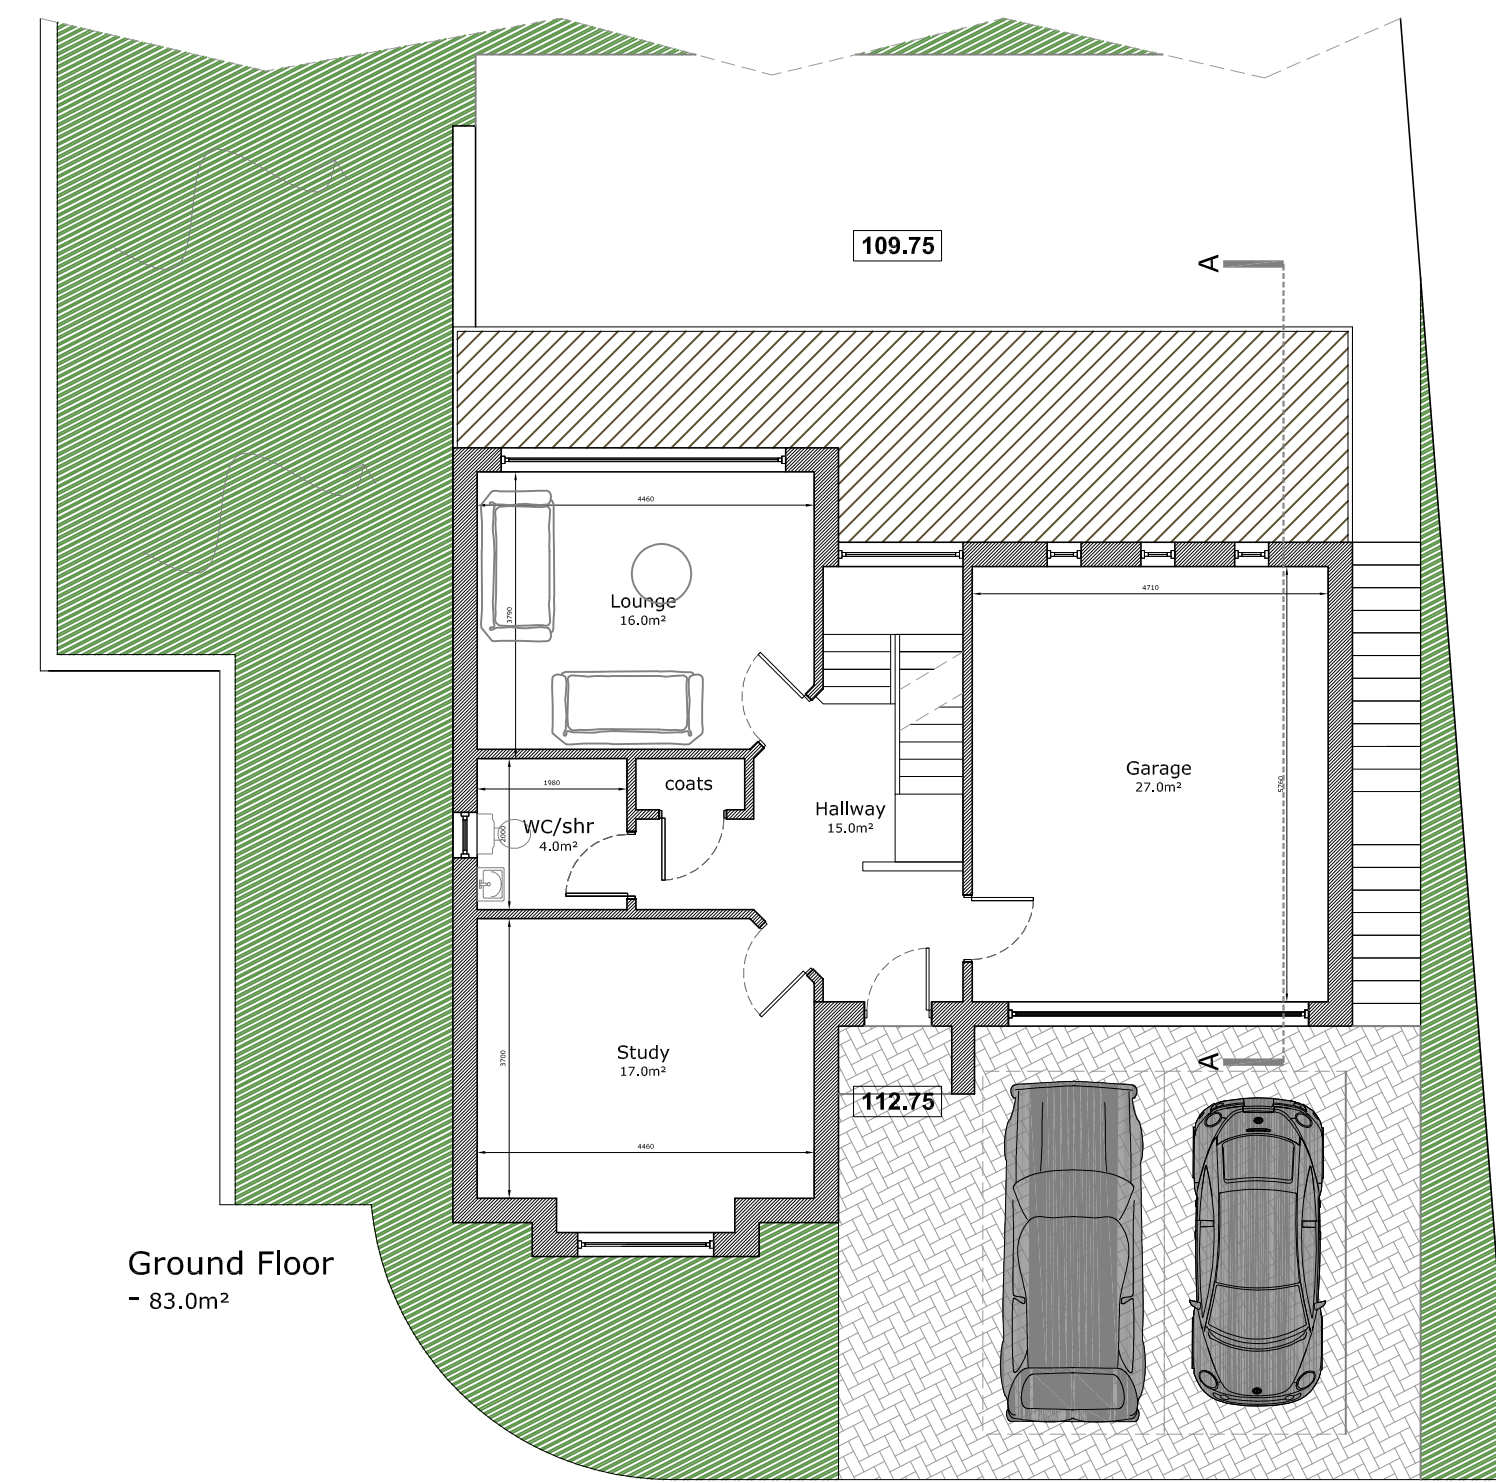
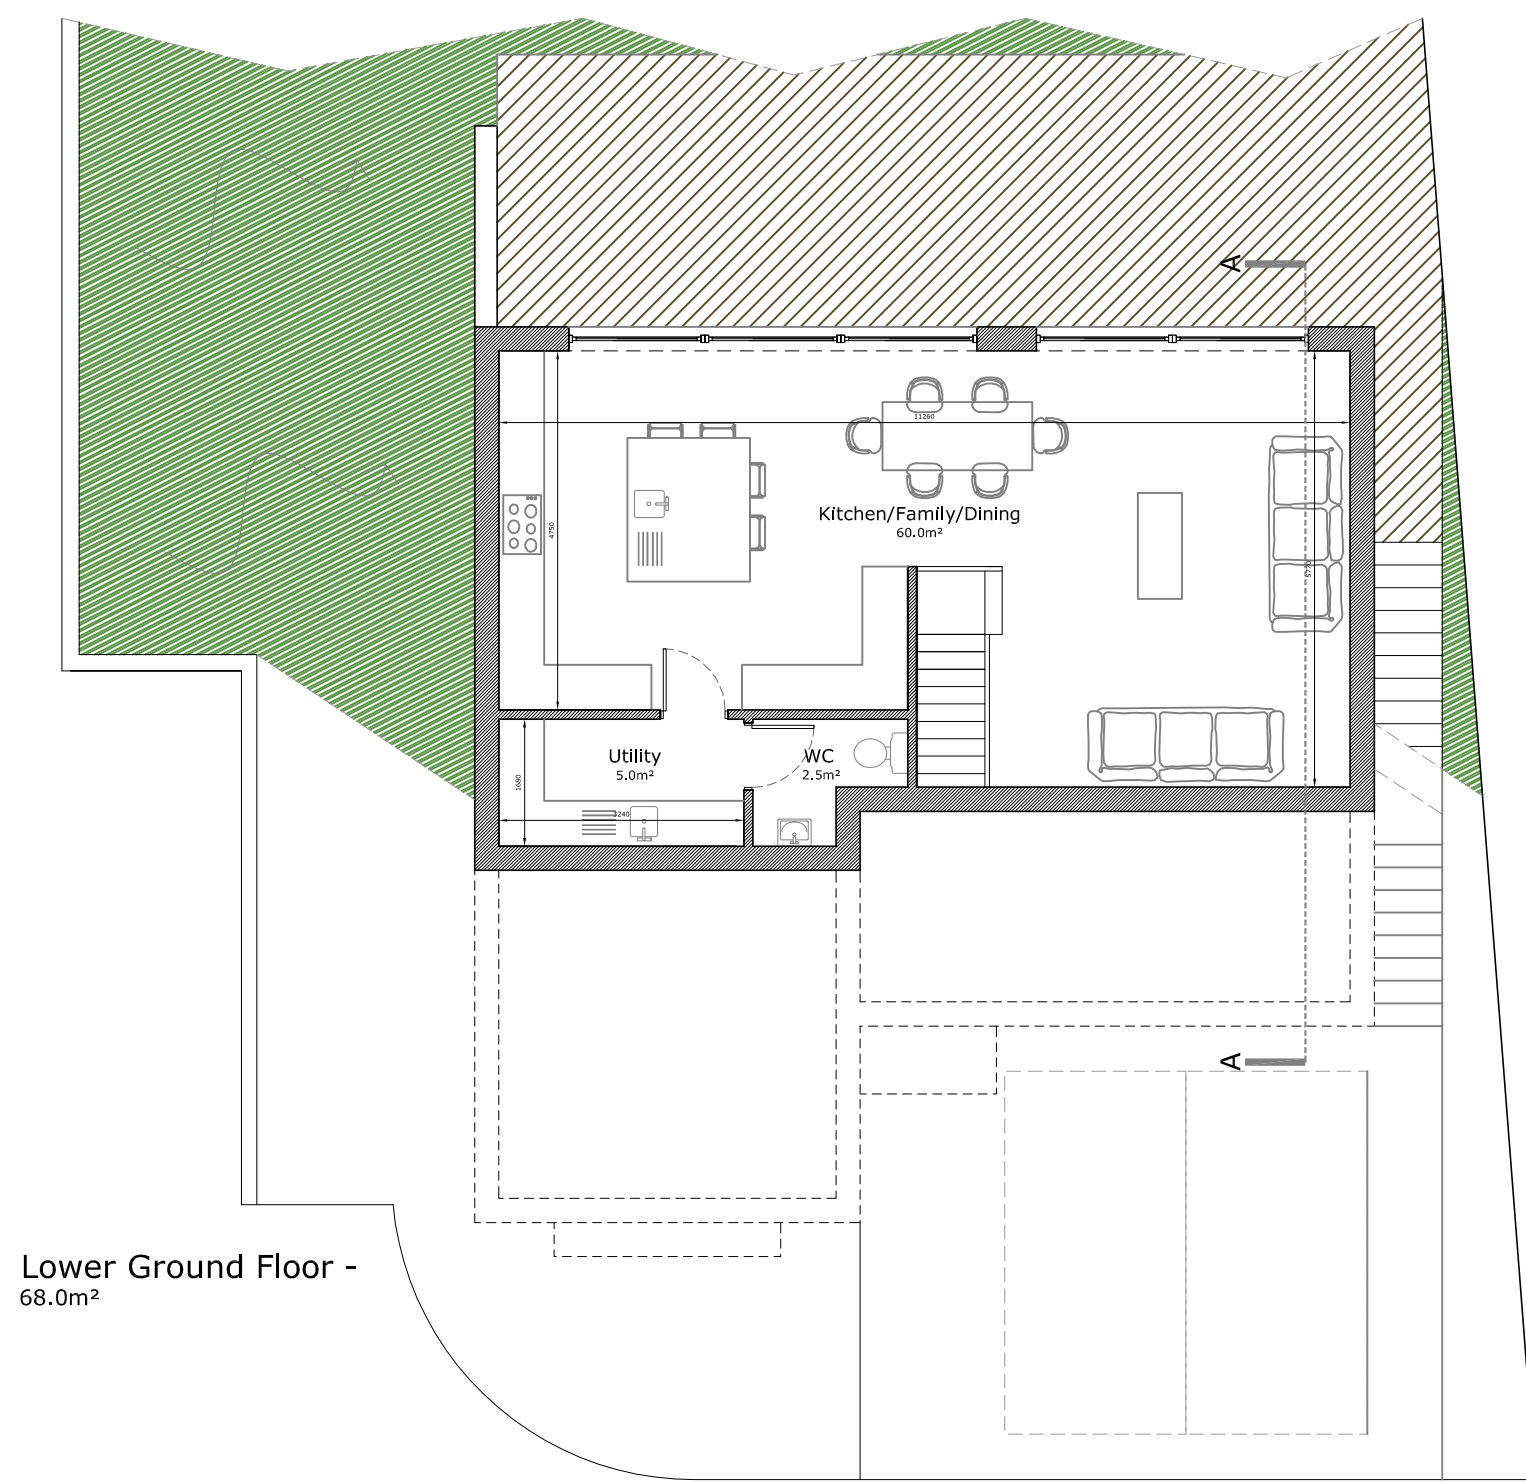
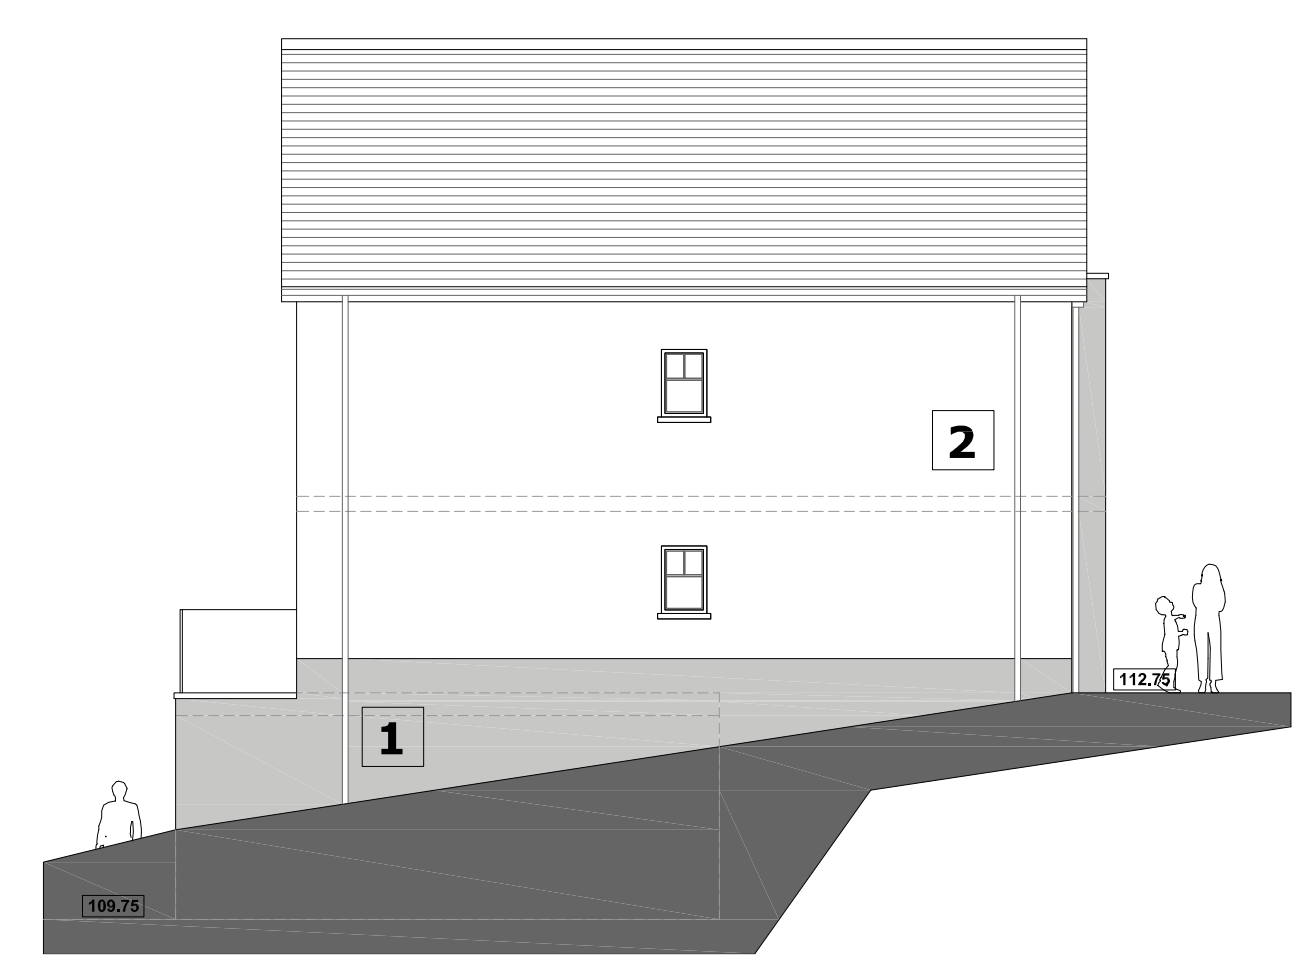


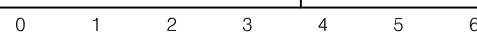

- Materials**
- 1 pennant stonework
 - 2 self coloured white render
 - 3 artificial riven slate
 - black upvc watergoods
 - light grey upvc fenestration
 - light grey aluminium external doors
 - black upvc fascias and soffits
 - pennant stone sills

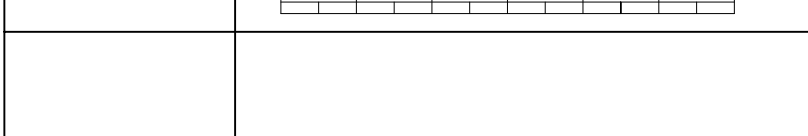

 Westfield Architects	Job: Residential development at Pen Yr Alltwen	Date: 12.18
	Location: Land at Pen Yr Alltwen, Rhos, Pontardawe. NPT. SA8 3DR	Scale: 1:100@A1
	Title: Plot 4 - Plans, Elevations, Section	Dwg No: 189 - AL(99)04
		
		
Alexandra Gate Business Centre, Florid Pengam, Cardiff, CF24 2SA TEL - 07846 126360 E-MAIL - sam@westfieldarchitects.co.uk		