




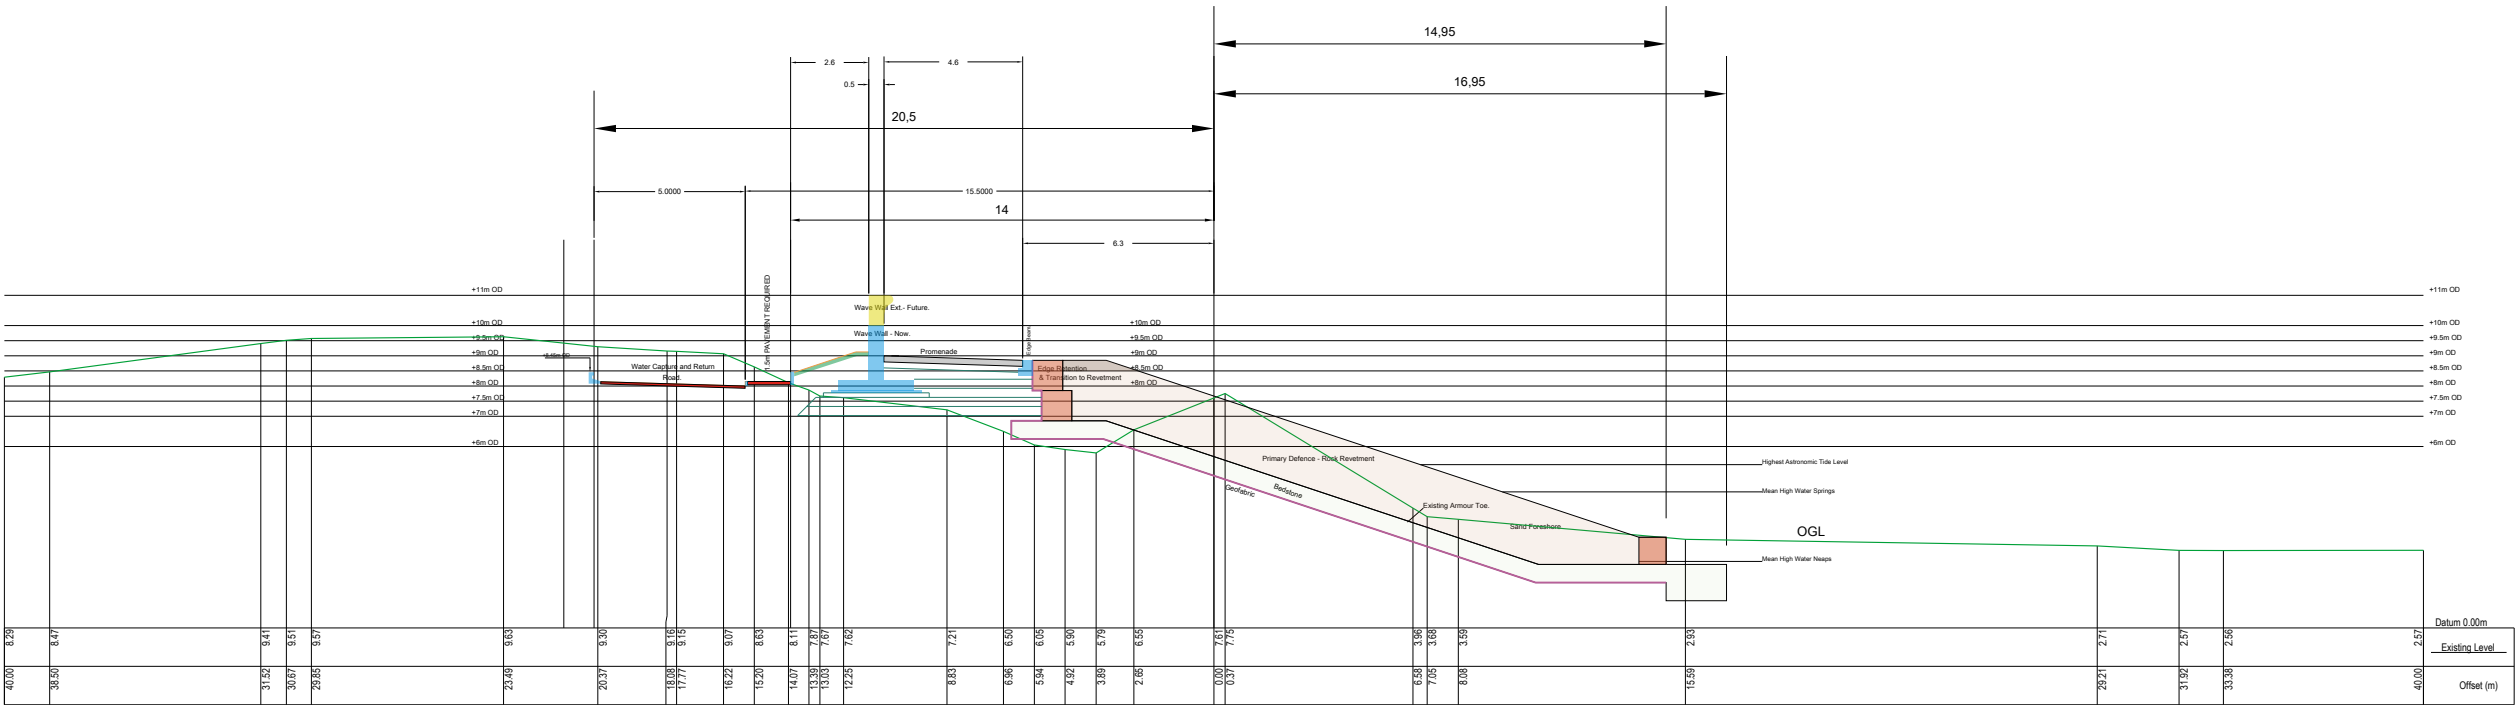

TYPICAL SECTION

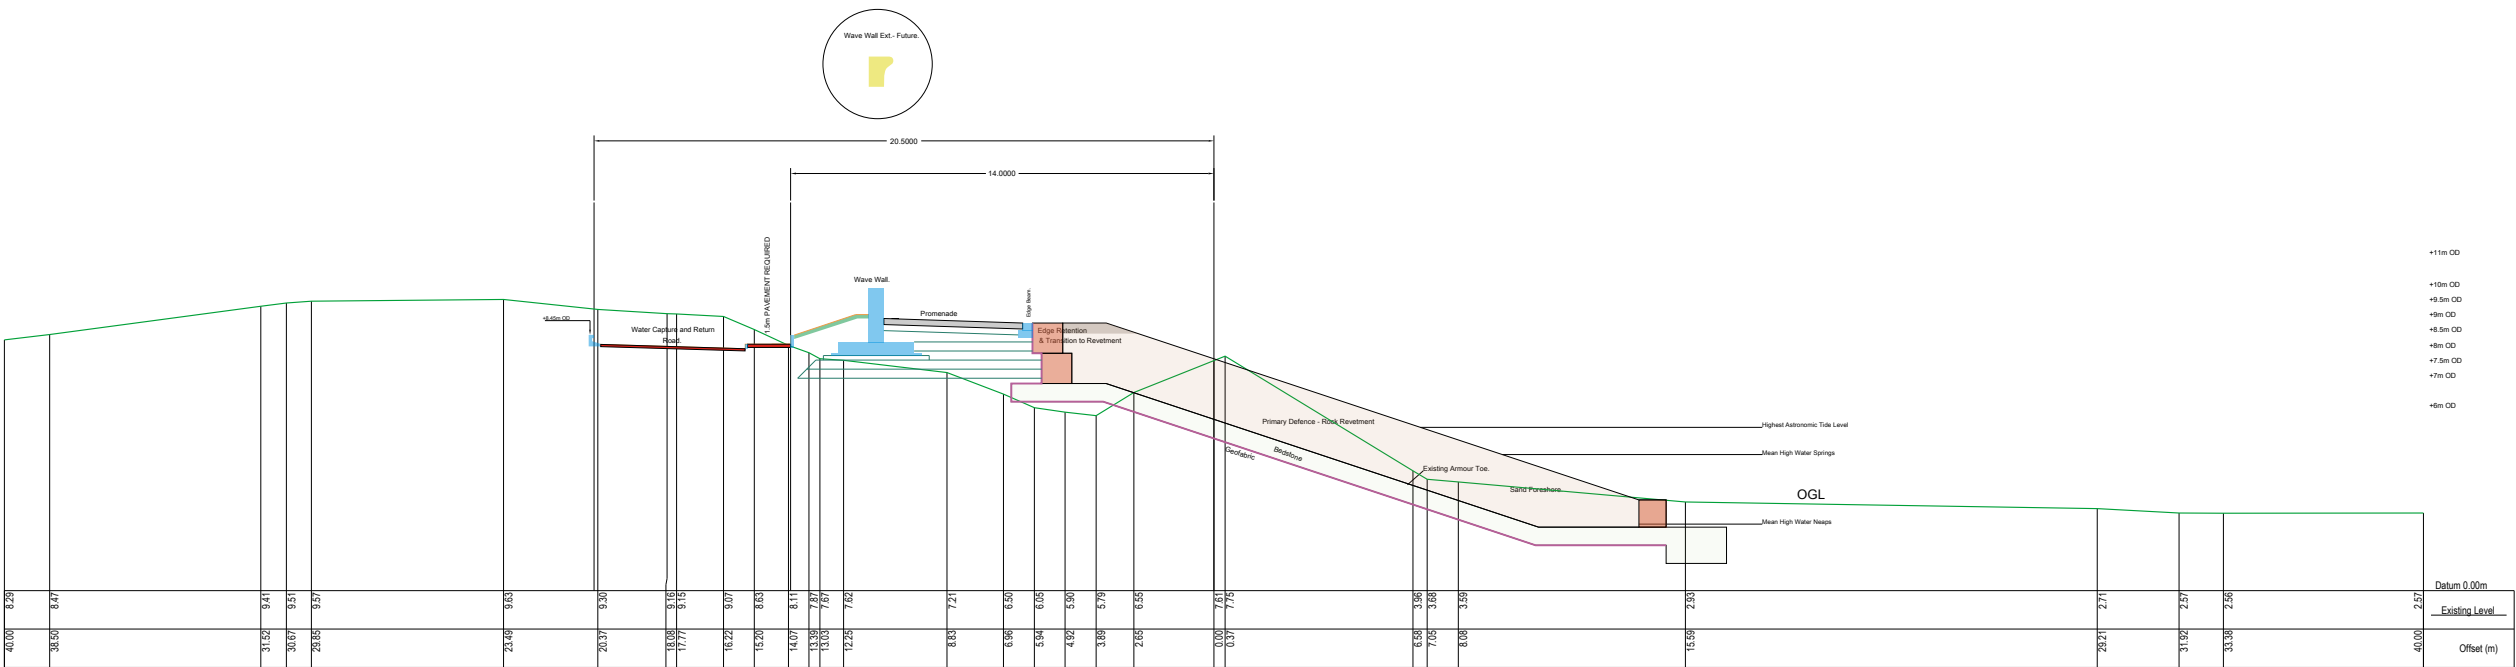

TYPICAL SECTION

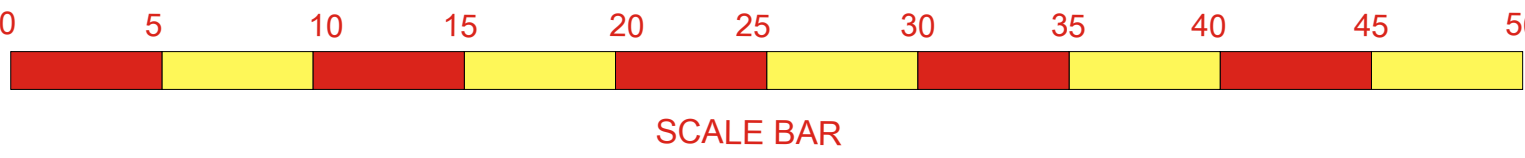

- KEY:
- Rock Armourstone Revetment.
 - Bedstone Foundation Layer.
 - Promenade
 - Wave Wall & other concrete elements.
 - Future Pre-Cast Concrete Wave Wall Extension.
 - Hinterland Footway.
 - Shoulder detail at the crest of the primary rock armour revetment.
 - Transition / backslope to footpath/ suitable landscaping.
 - Geofabric.
 - Sample OGL.
 - Edge Armour.