


Superseded

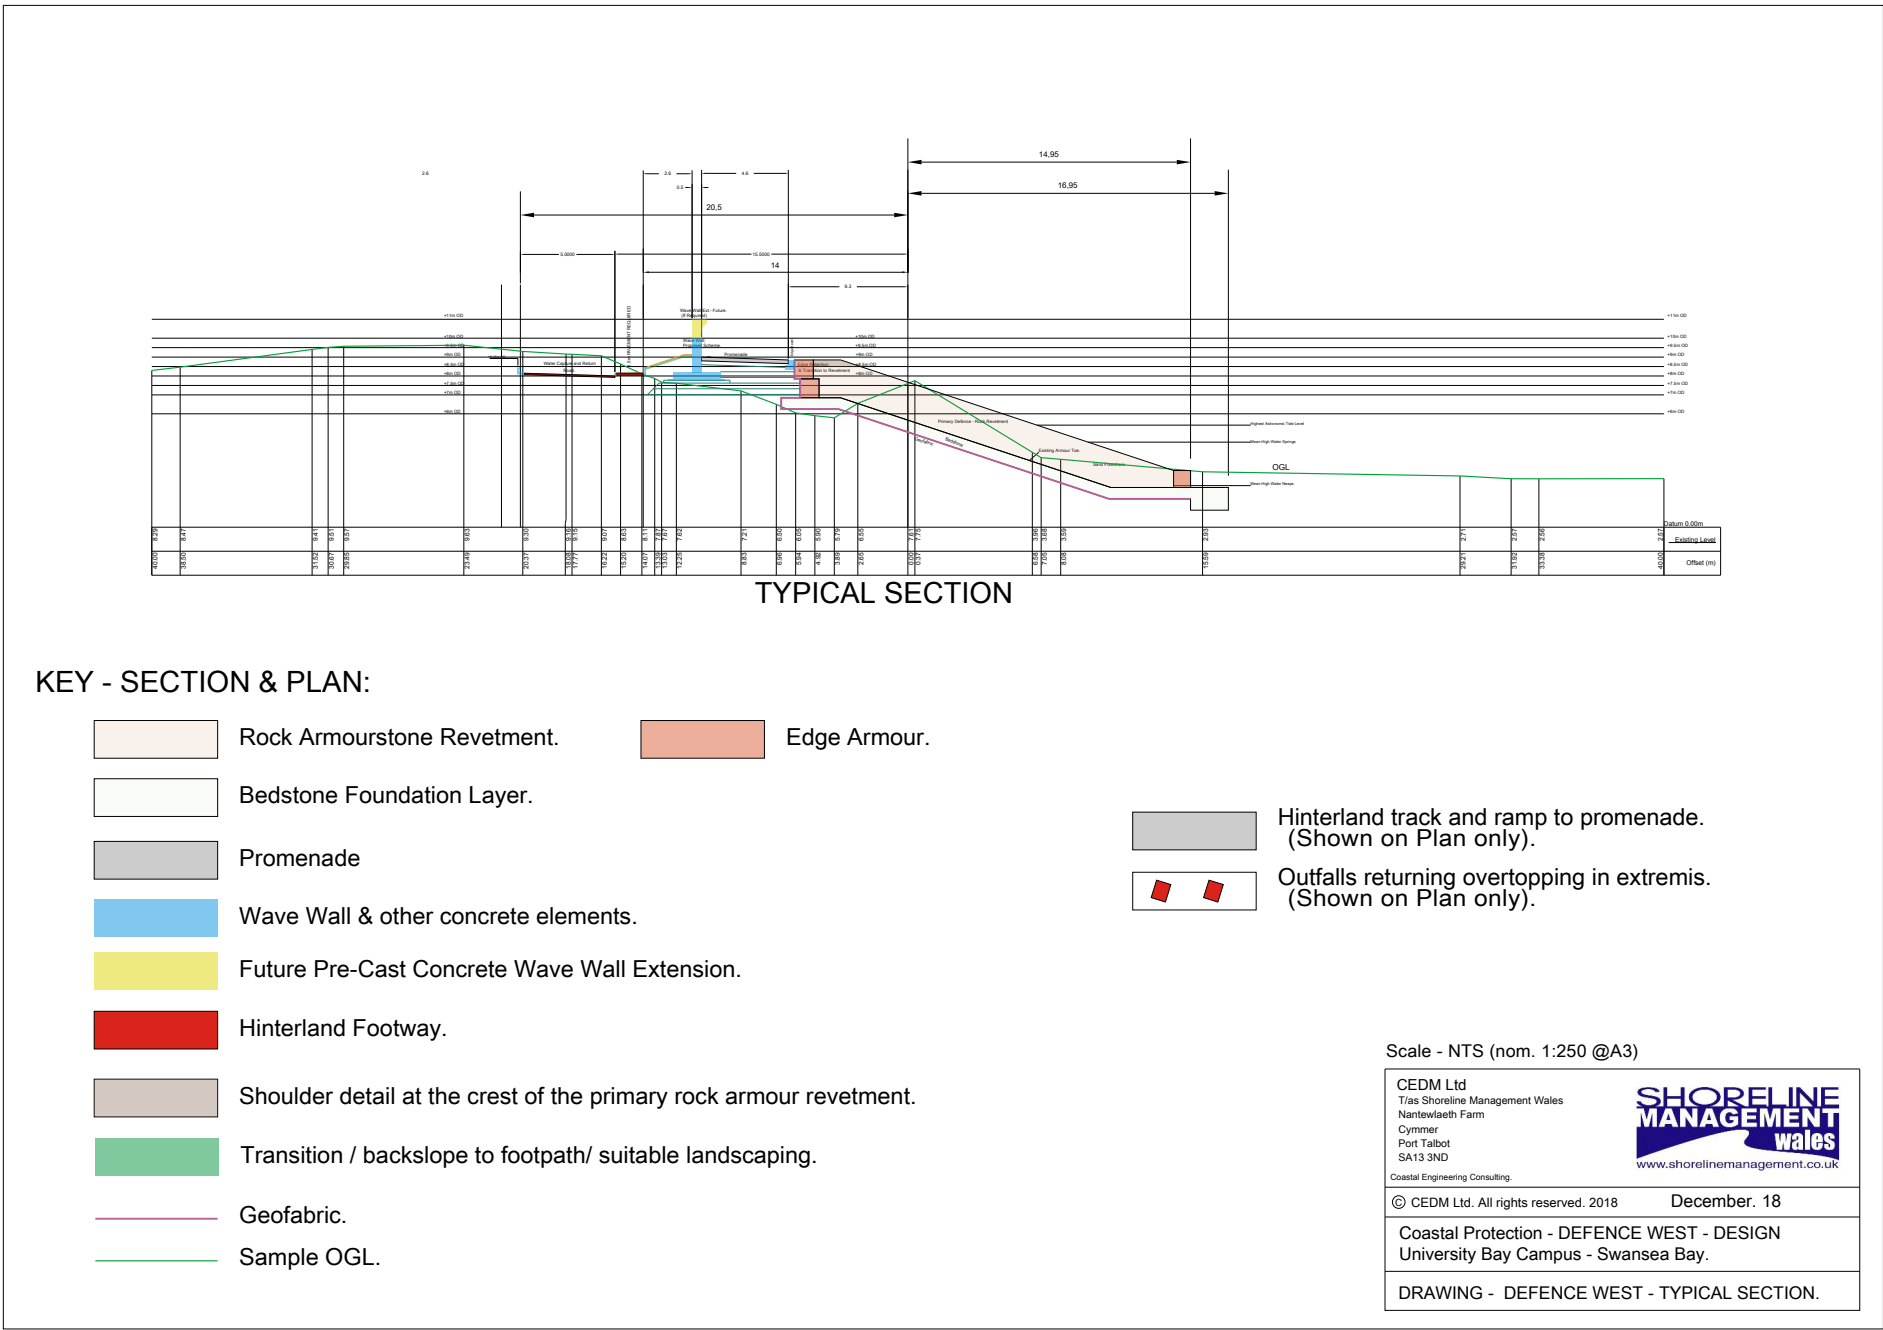

PLANNING DRAWING

Scale - NTS (nom. 1:400 @A2)

CEDM Ltd
Tias Shoreline Management Wales
Nantwlaeth Farm
Cymmer
Port Talbot
SA13 3ND
Coastal Engineering Consulting.

© CEDM Ltd. All rights reserved. 2018 December 18

Coastal Protection - DEFENCE WEST & LAW - DESIGN
University Bay Campus - Swansea Bay.

DRAWING - DEFENCE WEST - REVETMENT & TIE IN.