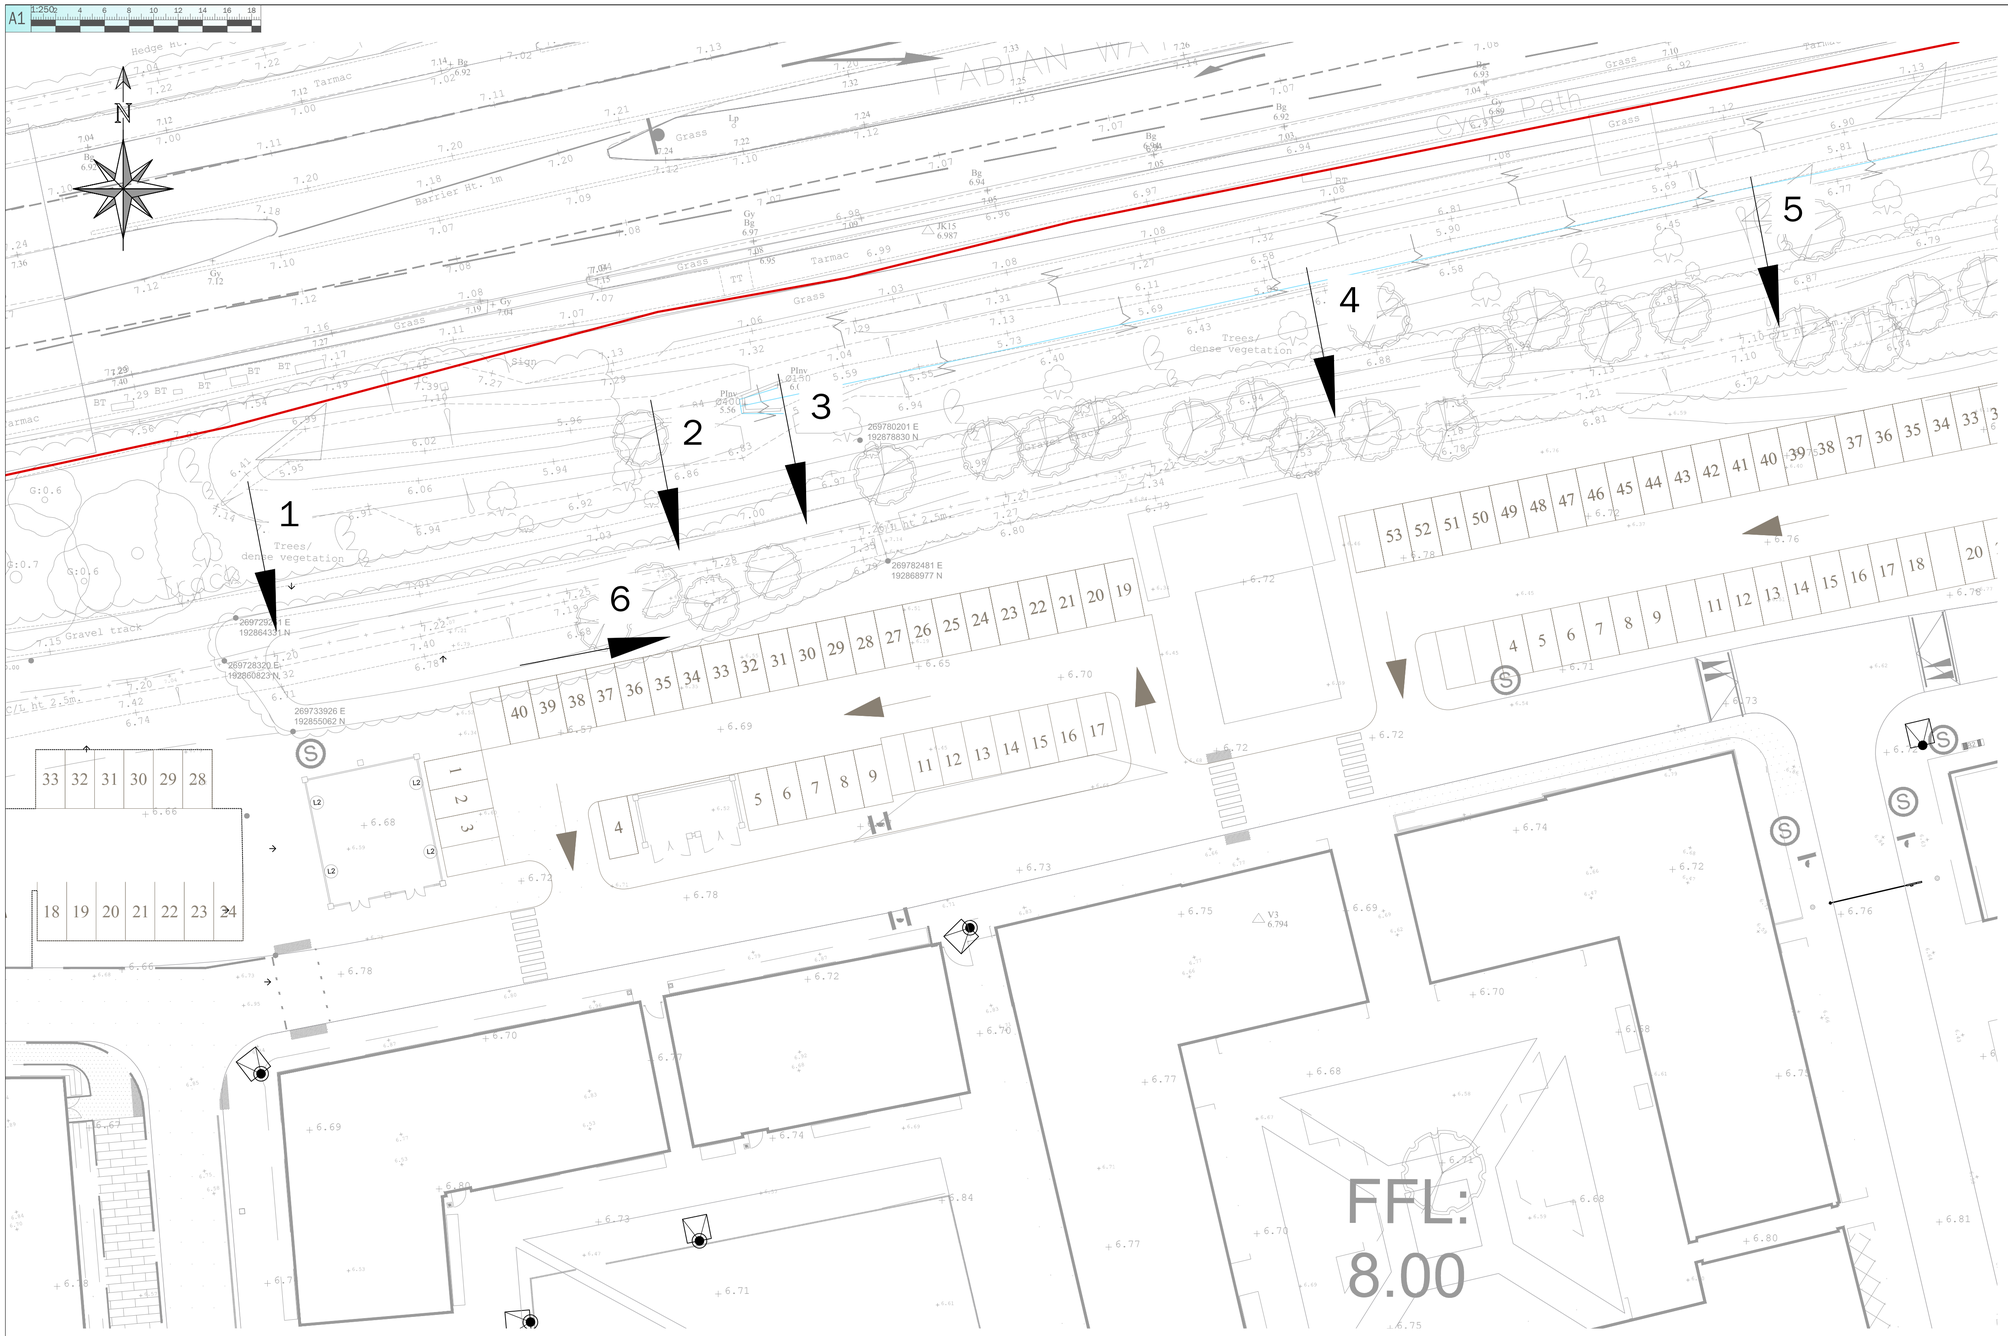

Perspective 5

Perspective 6

Perspective 1

Perspective 2

Perspective 3

Perspective 4

DRAFT FOR DISCUSSION

REV	DATE	REVISION NOTE	BY

PJA ENGINEERING

Seven House . 18 High Street . Longbridge . Birmingham B31 2UQ . Tel: 0121 516 5184

CLIENT
St Modwen Developments

PROJECT
Swansea
University Campus
Phase 2

DRAWING TITLE
Car Park
Landscaping Analysis

DRAWING ISSUE STATUS
PRELIMINARY

JOB CODE	STAGE	DRAWING NO.	REVISION
02742 -	P -	SK917 -	

Revision State : P - Prelim / T - Tender / C - Construction

CLIENT REF

SCALE	DESIGNED	CHECKED	DATE
A1@ 1:250	CB	MP	30.08.18

Copyright © PJA Civil Engineering Ltd