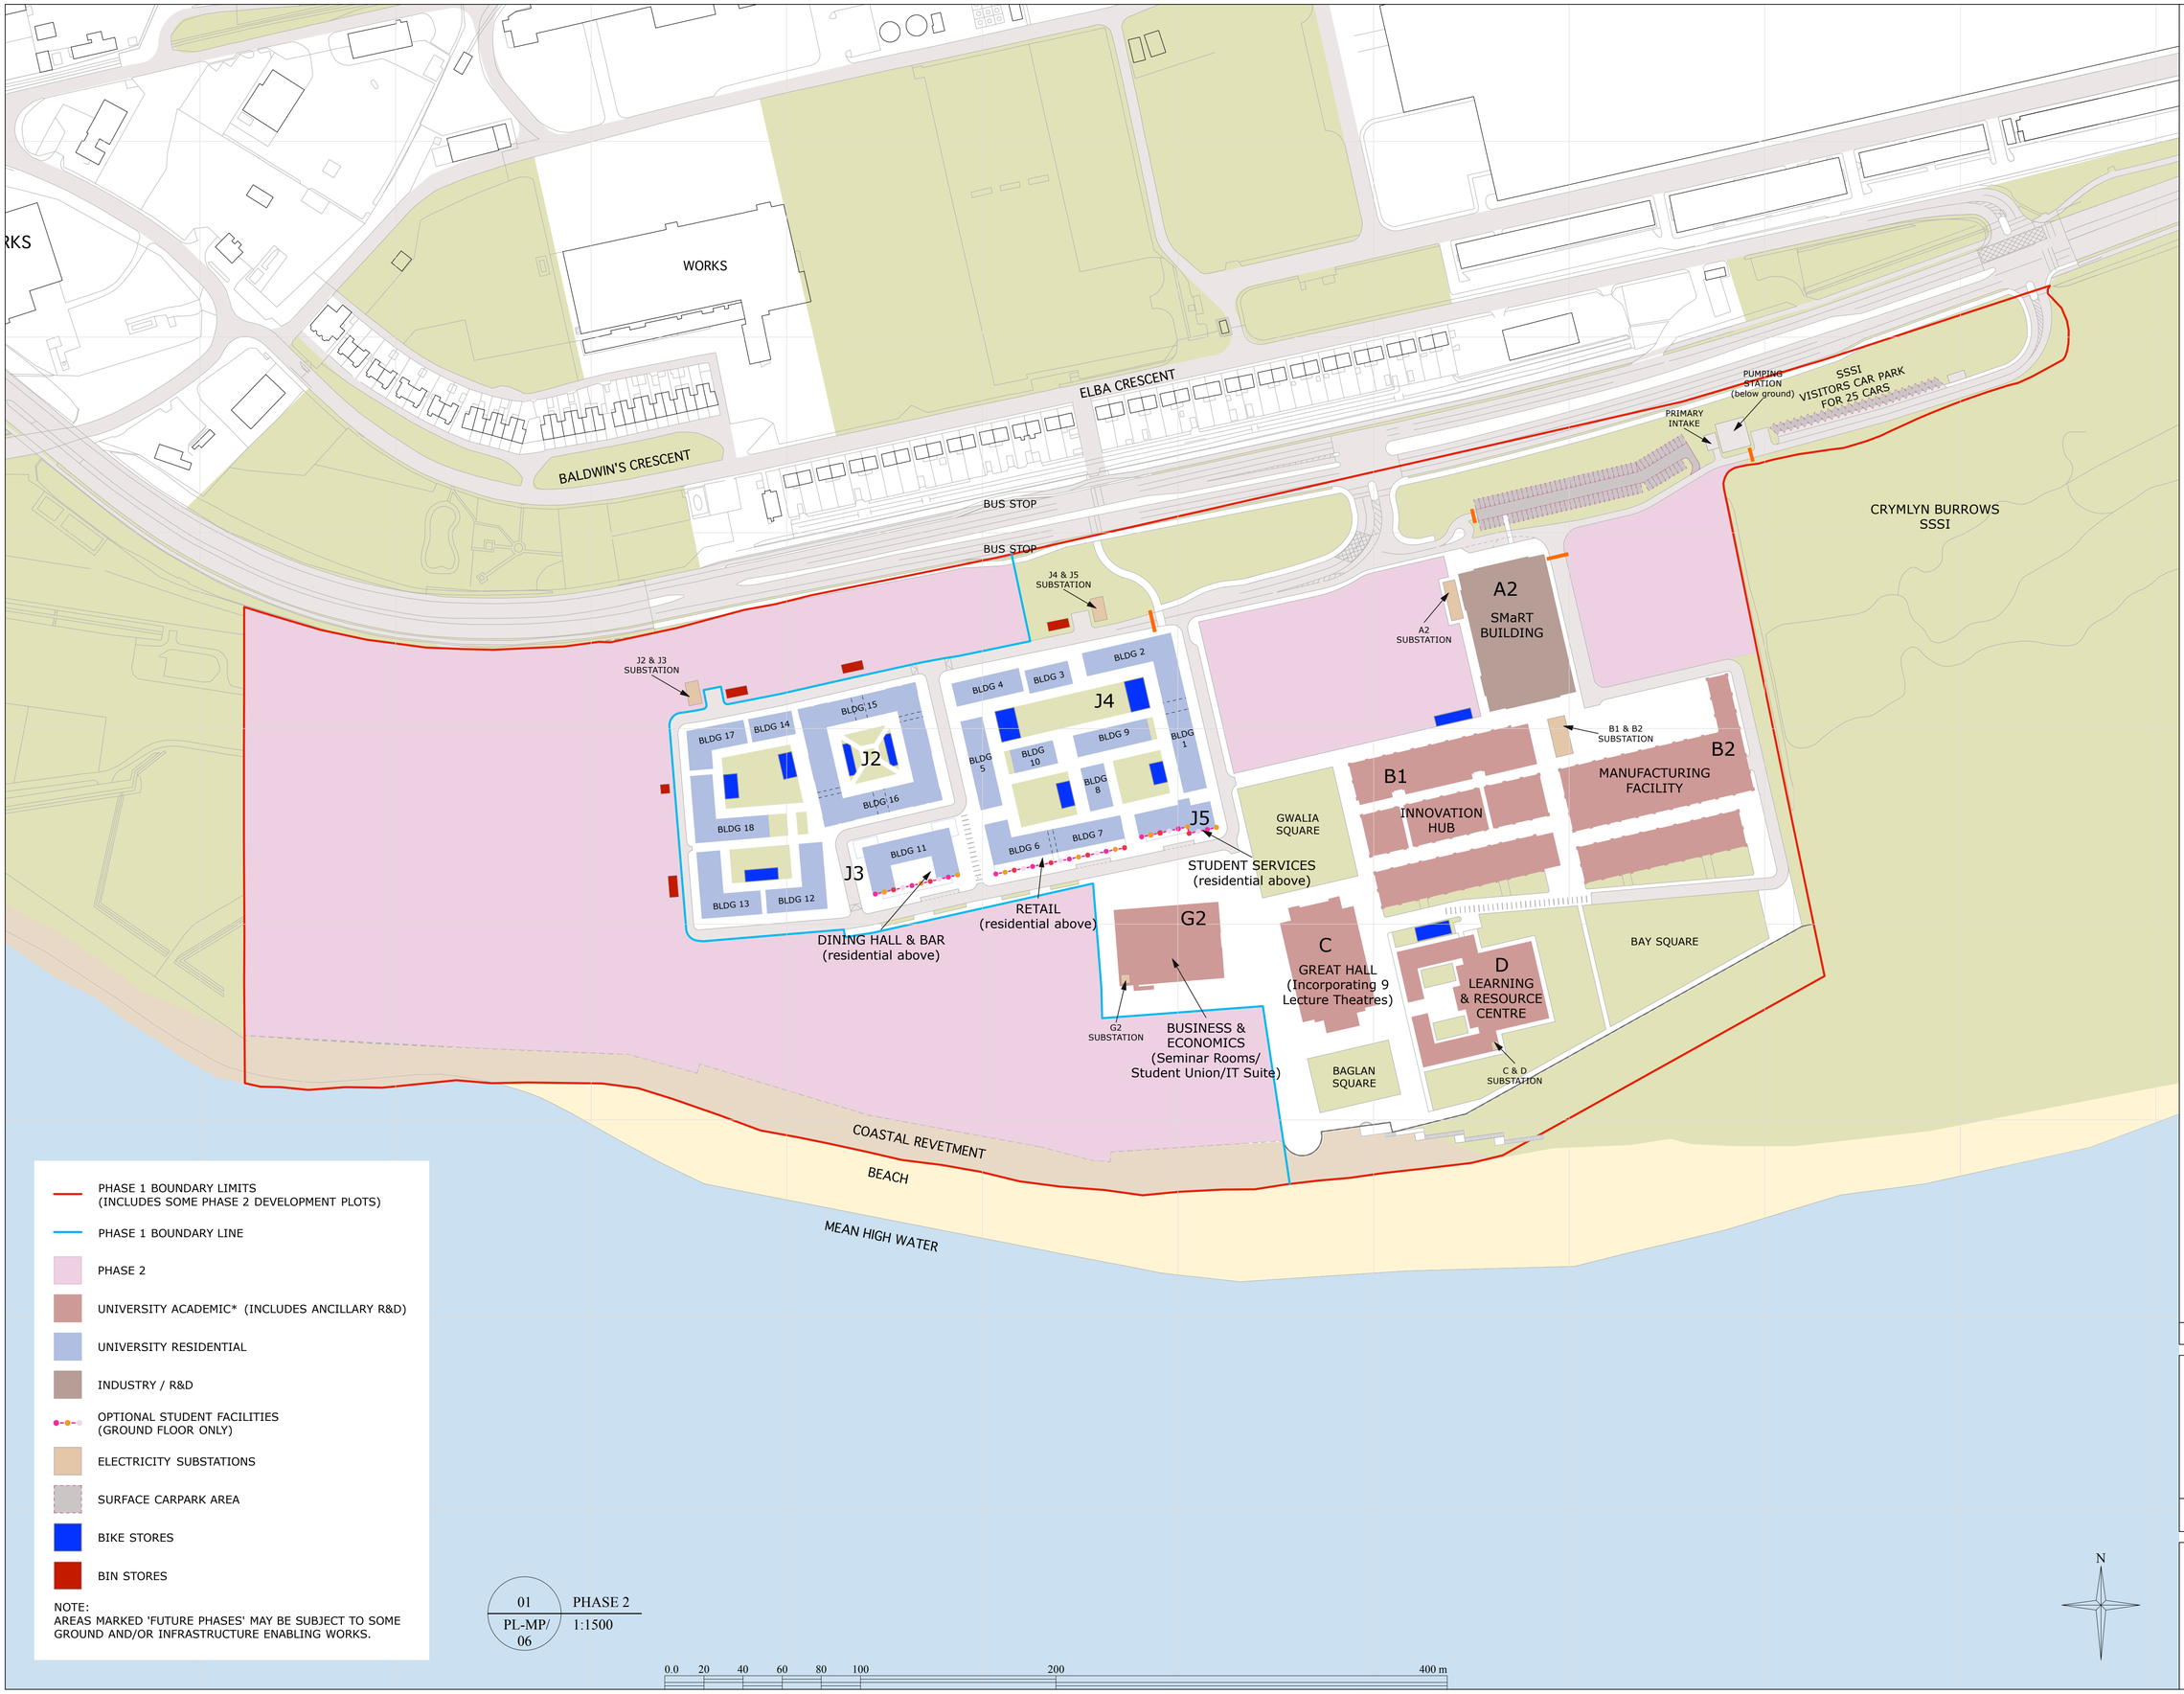

SCALING OF THIS DRAWING IS PERMITTED ONLY FOR THE PURPOSES OF THE AUGUST 2012 PLANNING APPLICATION TO NEATH PORT TALBOT COUNTY BOROUGH COUNCIL IN CONNECTION WITH THE BAY SCIENCE & INNOVATION CAMPUS PROJECT. PHASE 1. FOR ALL OTHER PURPOSES USE FIGURED DIMENSIONS ONLY. ALL DIMENSIONS TO BE CHECKED ON SITE.

DO NOT SCALE OFF THIS DRAWING. USE FIGURED DIMENSIONS ONLY OR CONSULT PORPHYRIOS ASSOCIATES.

COPYRIGHT © 2012 PORPHYRIOS ASSOCIATES

PLANNING SUBMISSION

REVISION	DATE	DESCRIPTION

THE BAY SCIENCE & INNOVATION CAMPUS
SWANSEA UNIVERSITY
PHASE 1

MASTERPLAN

PHASE 2

DRAWING No	SCALE	DATE
PL-MP/06	1:1500 @ A1	AUG 2012

AESTHETIC DESIGN
PORPHYRIOS
ASSOCIATES
ARCHITECTURAL & URBAN CONSULTANTS

DEVON HOUSE, 171-177 GREAT PORTLAND STREET LONDON W1W 5PQ
TEL 020 7580 9594 FAX 020 7580 9596
enquiries@porphyrios.com

PORPHYRIOS ASSOCIATES LLP | Registered in England & Wales
Number OC376390 Registered Office | 20 Gresham Street London EC2V 7JE