

PLANNING
SUBMISSION

KEY:


- ① BRICKWORK
- ② BRICK FLAT ARCHES TO WINDOWS
- ③ RECONSTITUTED STONE PARAPET
- ④ RECONSTITUTED STONE TRIM
- ⑤ RECONSTITUTED STONE
- ⑥ RUSTICATED RECONSTITUTED STONE BASE
- ⑦ RECONSTITUTED STONE SURROUND TO ENTRANCE DOOR
- ⑧ POWDER COATED ALUMINIUM CASEMENT WINDOWS WITH RESTRAINTS
- ⑨ OPAQUE WINDOW
- ⑩ PLANTING
- ⑪ STONE PAVERS
- ⑫ RECONSTITUTED STONE SURROUND TO ALUMINIUM WINDOWS
- ⑬ RECONSTITUTED STONE SURROUND TO ALUMINIUM DOORS
- ⑭ AREA OF LAWN / LANDSCAPING
- ⑮ METAL LOUVRE DOORS
- ⑯ BRICK BLIND WINDOWS
- ⑰ RECONSTITUTED STONE BLIND WINDOWS

ALL MECHANICAL & ELECTRICAL SERVICE PROVISIONS, RISERS, PLANT ROOM LAYOUTS AND DRAINAGE ARE INDICATIVE AND AS PER M&E ENGINEER'S PROPOSALS / SPECIFICATIONS.

STRUCTURAL INFORMATION IS TO STRUCTURAL ENGINEER'S PROPOSALS / SPECIFICATIONS.

MEANS OF ESCAPE AND FIRE PRECAUTIONS ARE TO FIRE ENGINEER'S PROPOSALS / SPECIFICATIONS.

COMMON ROOM FURNITURE - INDICATIVE ONLY. PLEASE REFER TO SPECIFICATION.

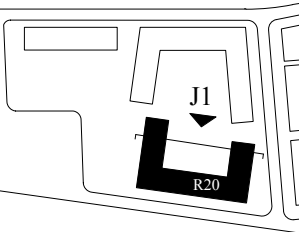

REVISION	DATE	DESCRIPTION
----------	------	-------------

THE BAY SCIENCE &
INNOVATION CAMPUS
SWANSEA UNIVERSITY
PHASE 2B

RESIDENTIAL BUILDING 20

SECTION A-A

DRAWING No	SCALE	DATE
PL-R20/12	1:100 @ A1	DEC 2018

PORPHYRIOS
ASSOCIATES

ARCHITECTURAL & URBAN CONSULTANTS

DEVON HOUSE, 171-177 GREAT PORTLAND

STREET LONDON W1W 5PD


TEL 020 7580 9594 FAX 020 7580 9596

enquiries@porphyrios.com

PORPHYRIOS ASSOCIATES LLP | Registered in England & Wales

Number OC76290 Registered Office: 20 Gresham Street London EC2V 7JE

± 0.00m = 8.25m AOD

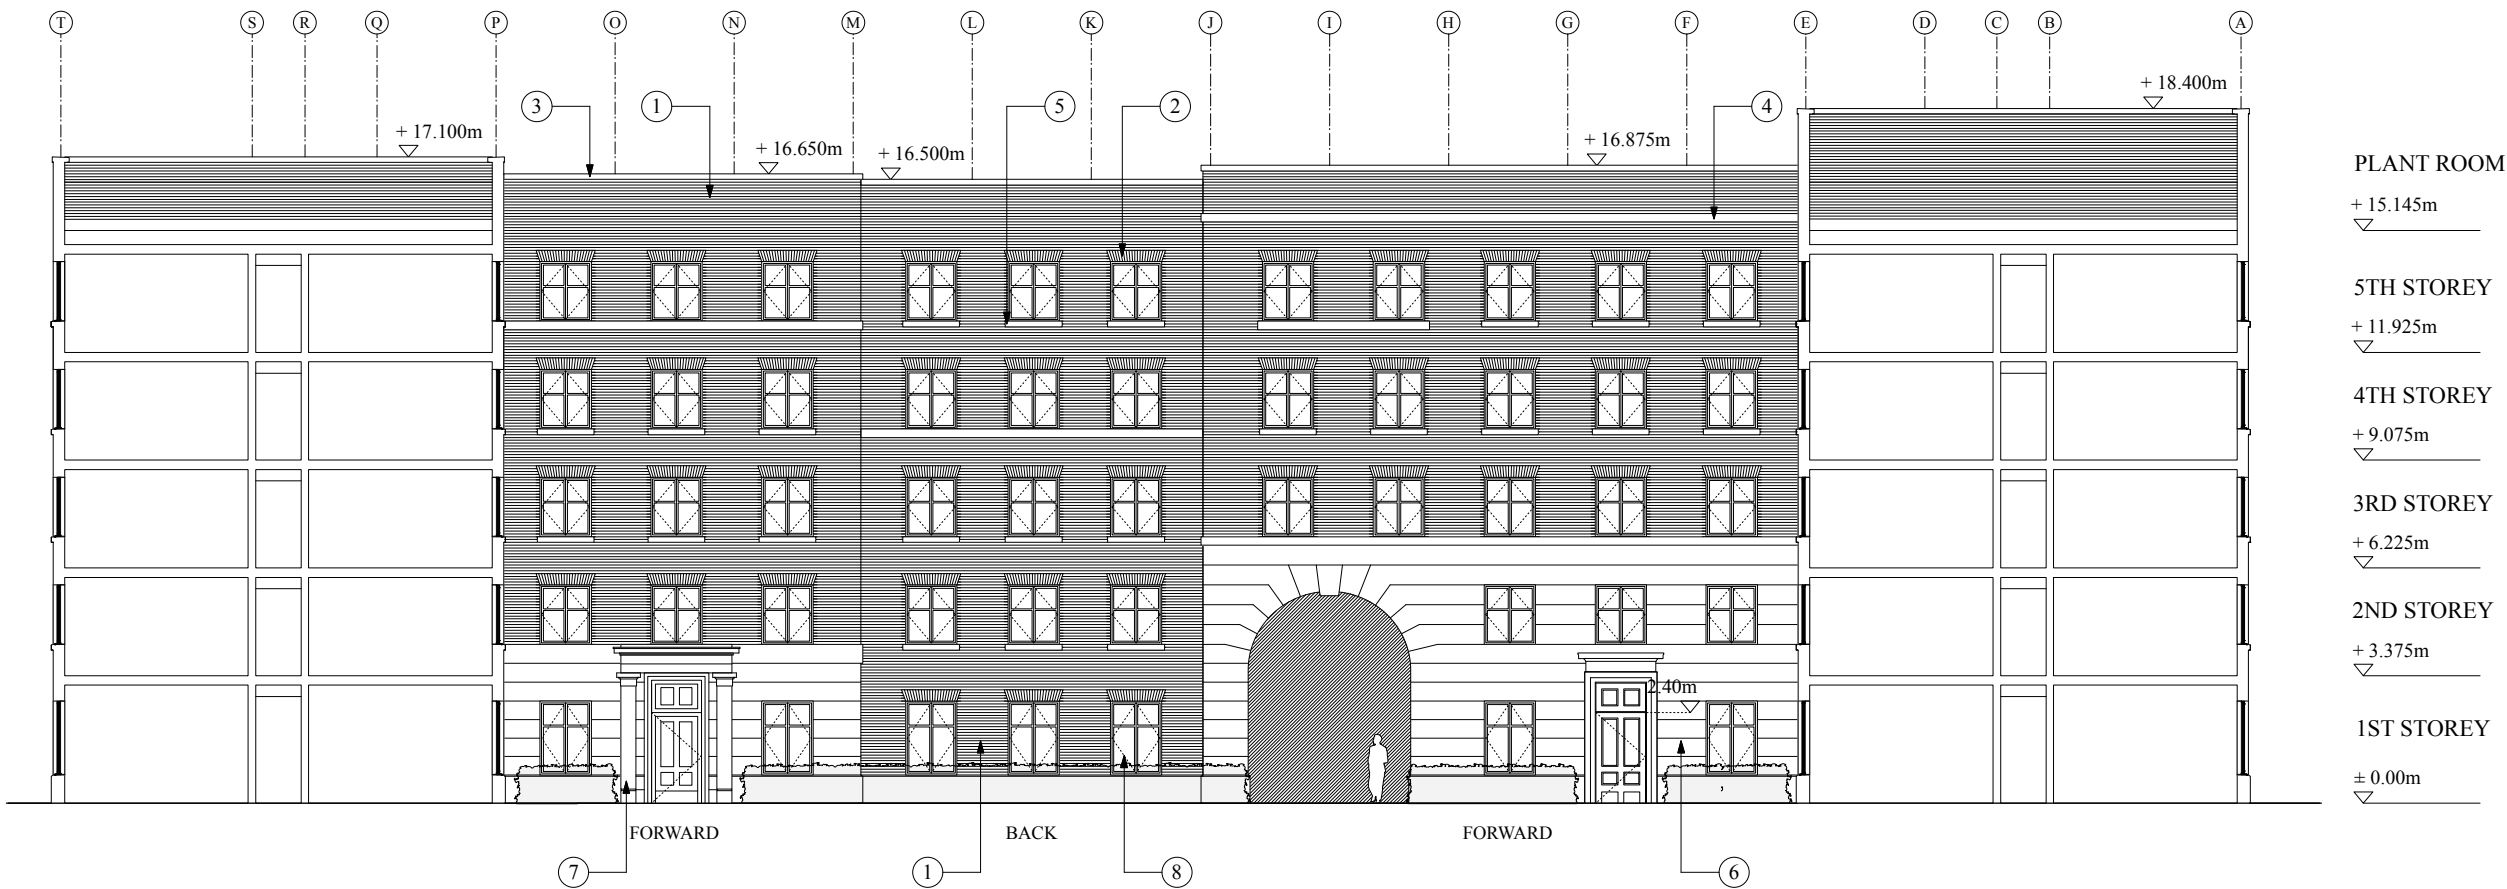

01 SECTION A-A
PL-R20/12 1:100

