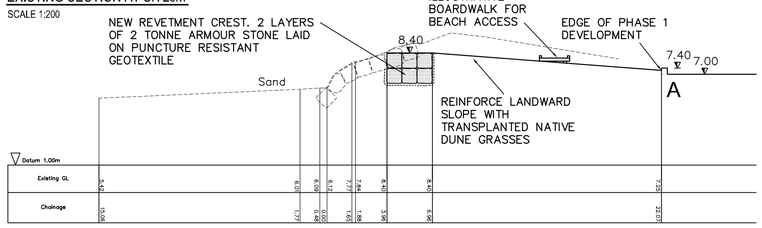







EXISTING SECTION AT CH 20m

SCALE 1:200





PROPOSED SECTION AT CH 40m

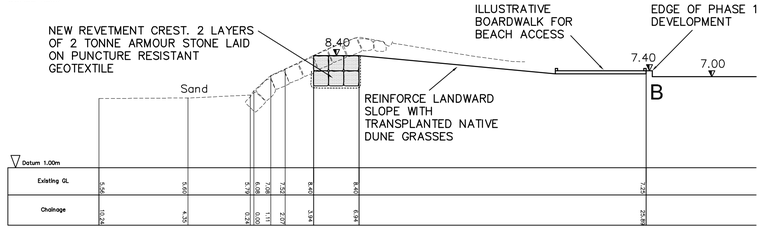SCALE 1:200





PROPOSED SECTION AT CH 60m

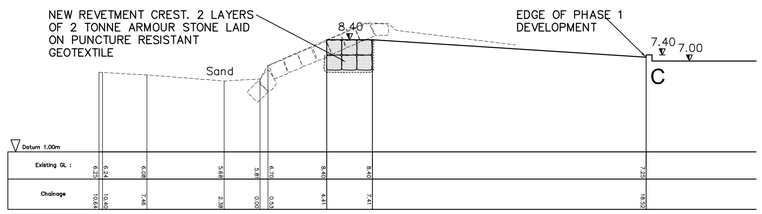SCALE 1:200





PROPOSED SECTION AT CH 80m

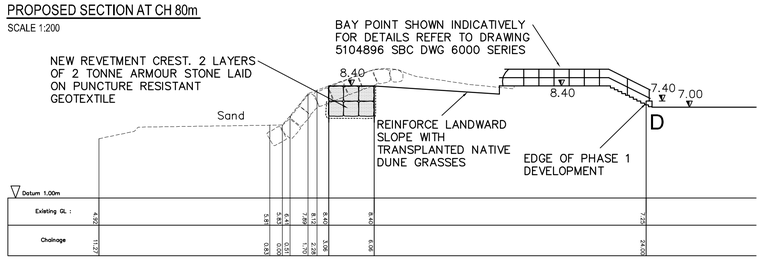SCALE 1:200





PROPOSED SECTION AT CH 100m

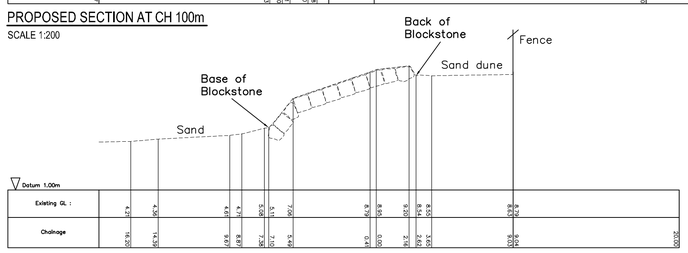SCALE 1:200





EXISTING SECTION AT CH 120m

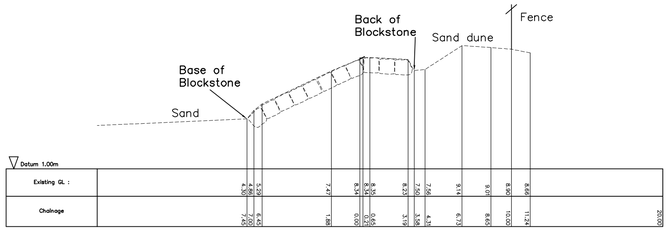SCALE 1:200





EXISTING SECTION AT CH 140m

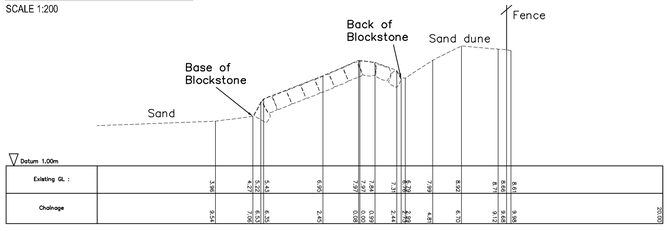SCALE 1:200





EXISTING SECTION AT CH 160m

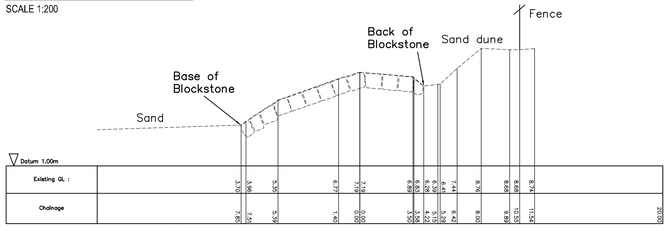SCALE 1:200





EXISTING SECTION AT CH 180m

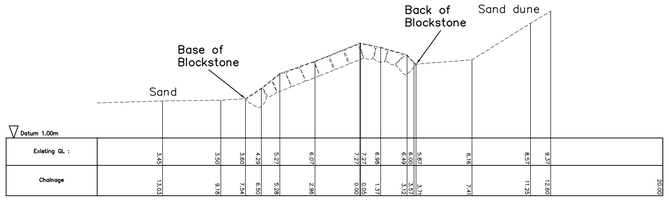SCALE 1:200





EXISTING SECTION AT CH 200m

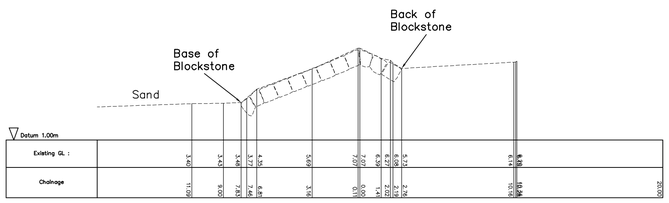SCALE 1:200




EXISTING SECTION AT CH 220m

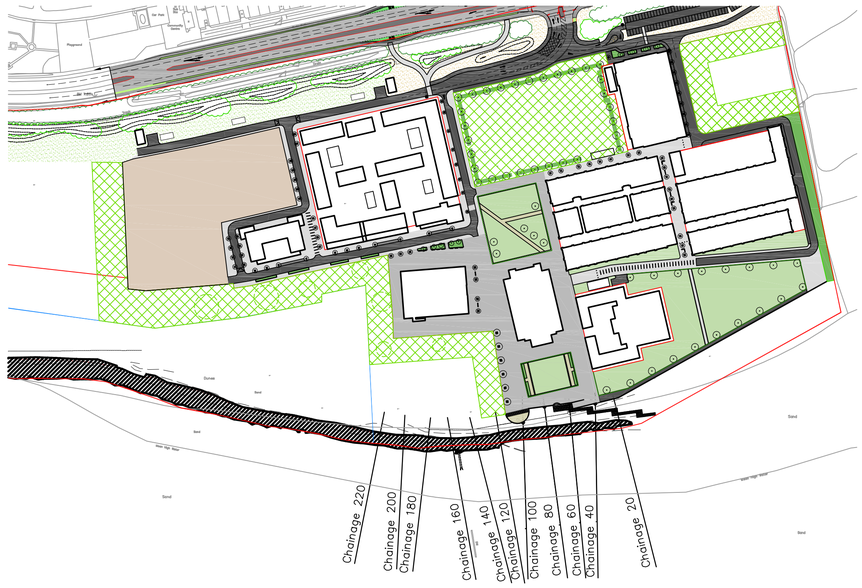SCALE 1:200




CROSS SECTIONS - LOCATION PLAN

SCALE 1:2500

ATKINS

PROJECT NO: | DISCIPLINE/TYPE: | CODE: | DRG NO: | REV:


ATKINS

Atkins Limited
The Axis
10 Holliday Street
Birmingham
NE1 1TF
England

Telephone +44(0)121 483 5000
Fax +44(0)121 483 5252


CLIENT: ST.MODWEN

PROJECT: BAY SCIENCE AND INNOVATION CAMPUS

TITLE: INDICATIVE COASTAL WORKS
CHAINAGE 20 - 220

| SCALE: | SIZE: | DESIGNED: | DRAWN: | CHECKED: | APPROVED: |
|---|---|---|---|---|---|
| AS | A1 | HR | ARJ | HR | HR |
| | OFFICE: | DATE: | DATE: | DATE: | DATE: |
| | BRM | 05/12 | 05/12 | 05/12 | 05/12 |

| PROJECT NO: | AREA: | DIVISION: | DRG NO: | REV: |
|---|---|---|---|---|
| 5104896 | SBC | CE | 5008 | 01 |