


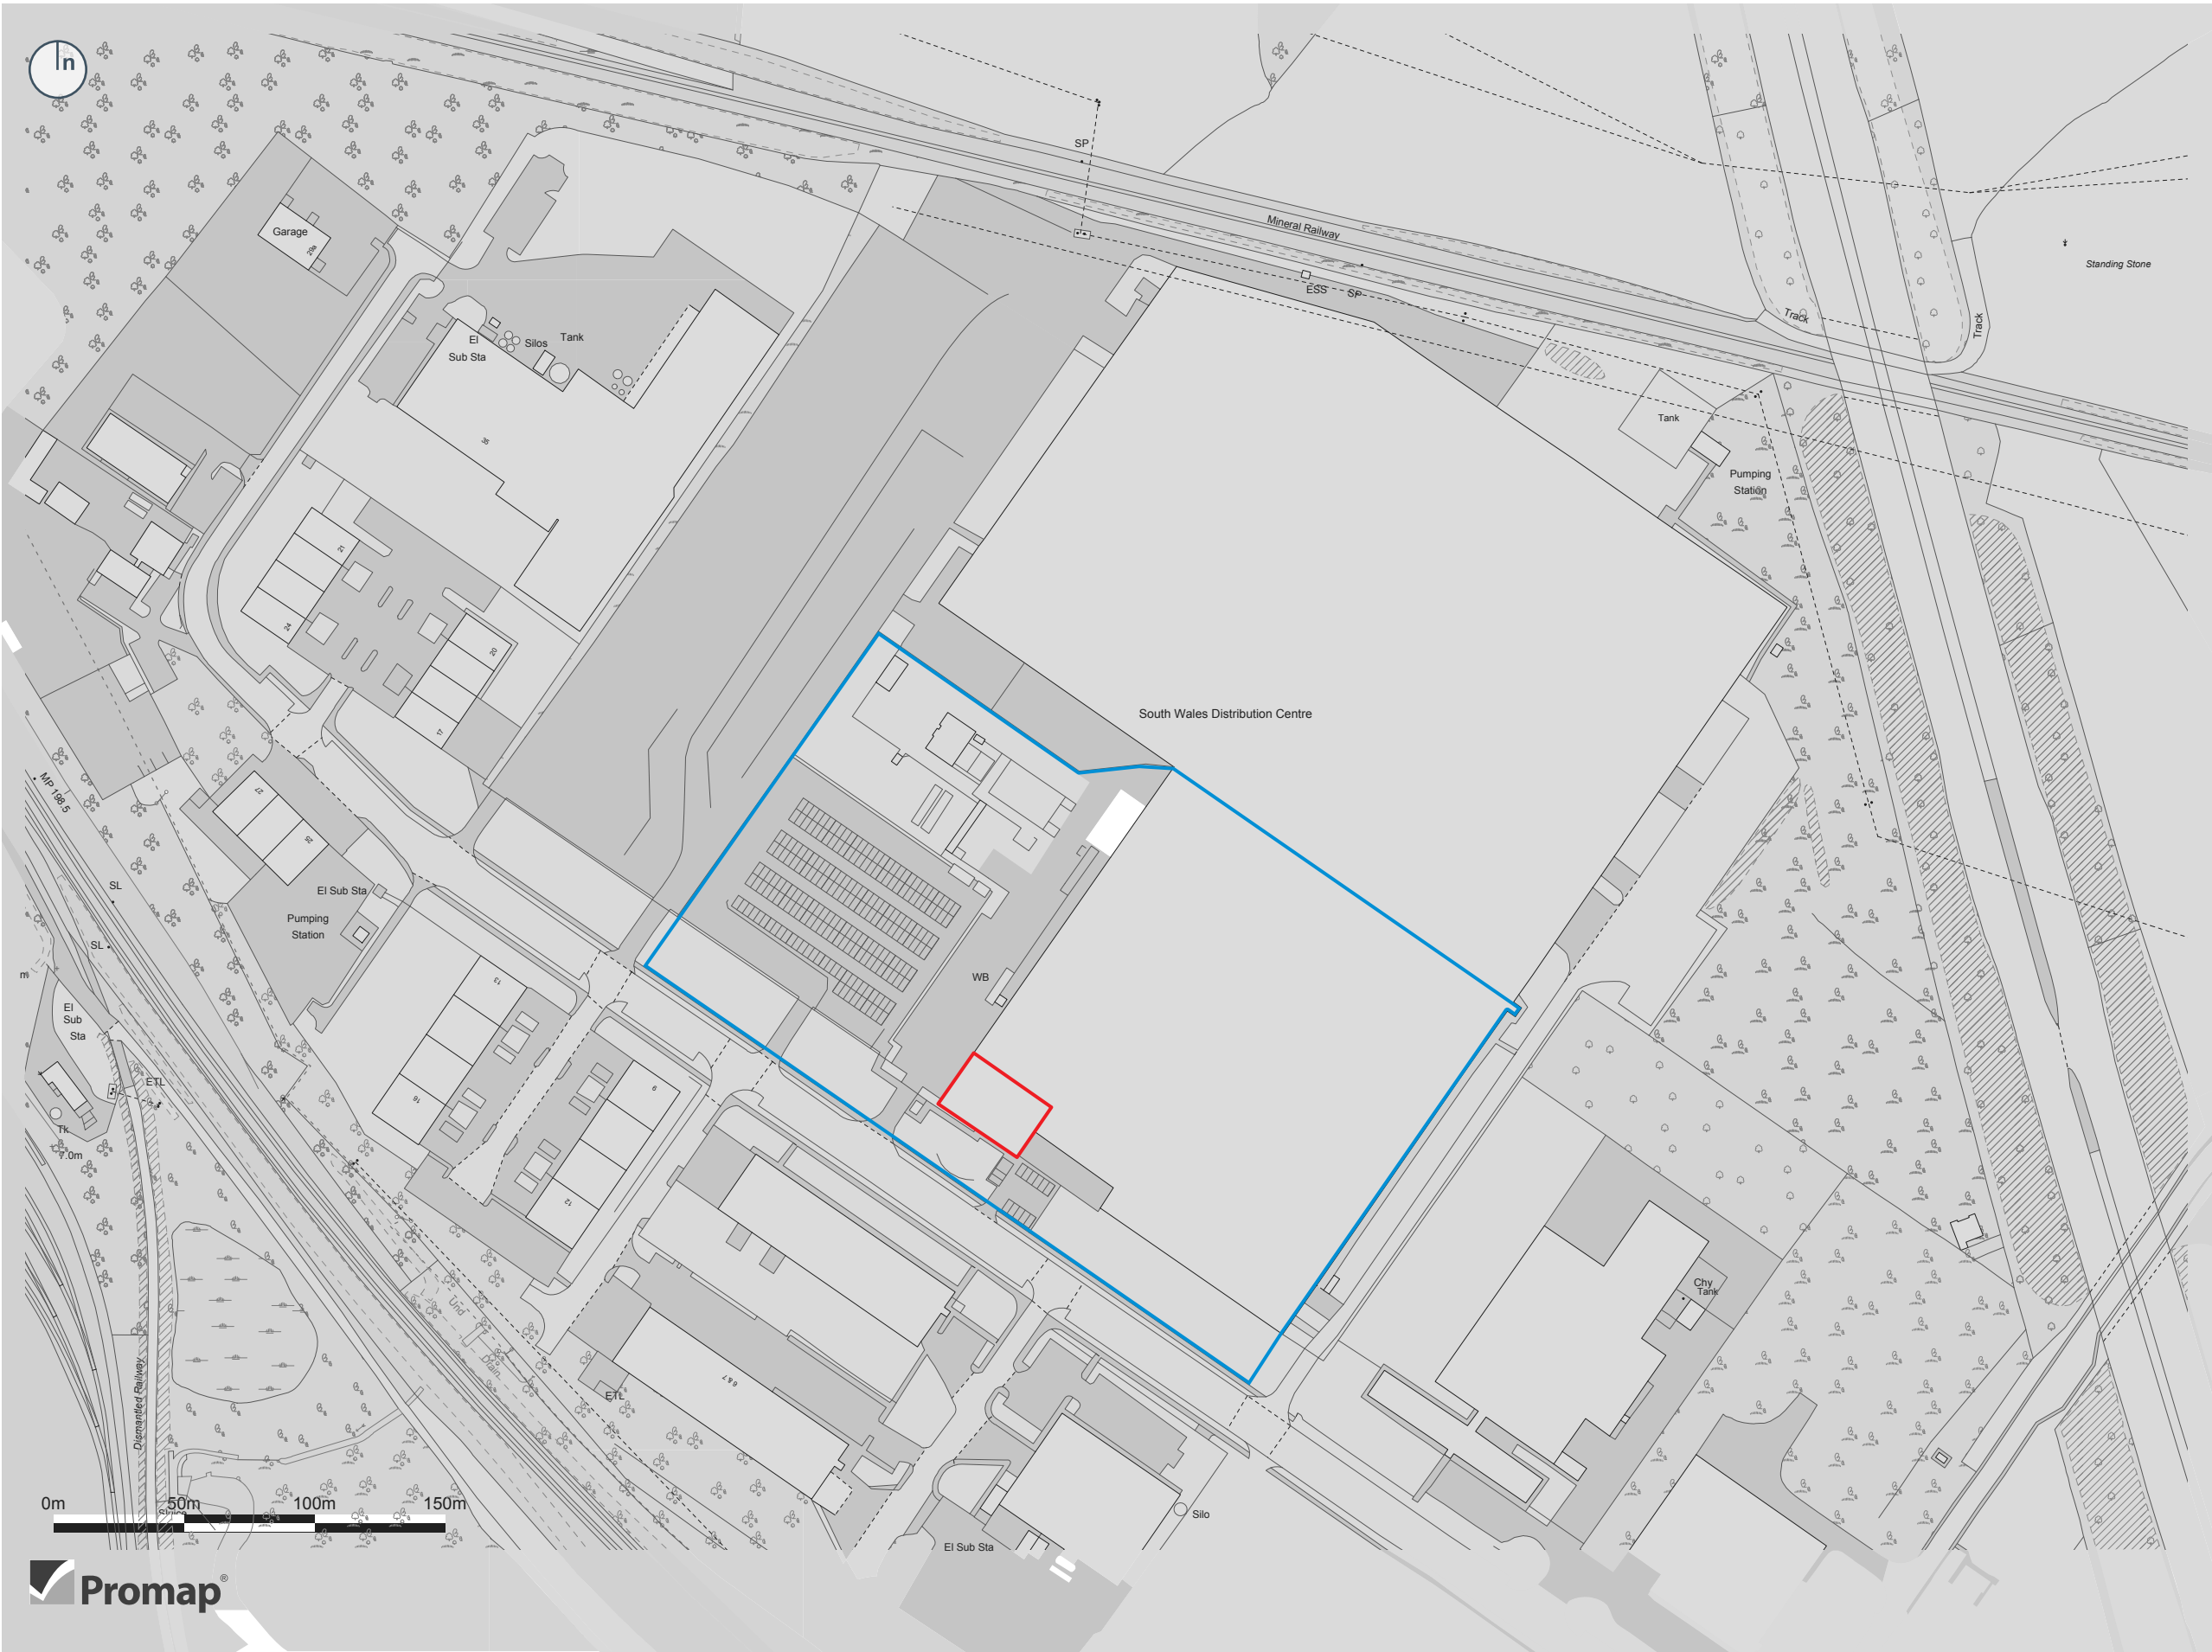

Copyright of Turley

This drawing is for illustrative purposes only and should not be used for any construction or estimation purposes. To be scaled for planning application purposes only. No liability or responsibility is accepted arising from reliance upon the information contained within this drawing.

Plans reproduced by permission of Ordnance Survey on behalf of The Controller of Her Majesty's Stationery Office. © Crown Copyright and database right [2019]. All rights reserved. Ordnance Survey Licence number [100020449]

KEY

Application boundary

Applicant ownership boundary

CLIENT:

John Pye & Sons Ltd

PROJECT:

Unit 36, Kenfig Industrial Estate, Margam, Port Talbot

DRAWING:

Site Location Plan

PROJECT NUMBER:

JOHT3001

DRAWING NUMBER:

10_

CHECKED BY:

SF

REVISION:

02

STATUS:

Final

DATE:

May 2019

SCALE:

1:2,500 @ A3

