


Superseded

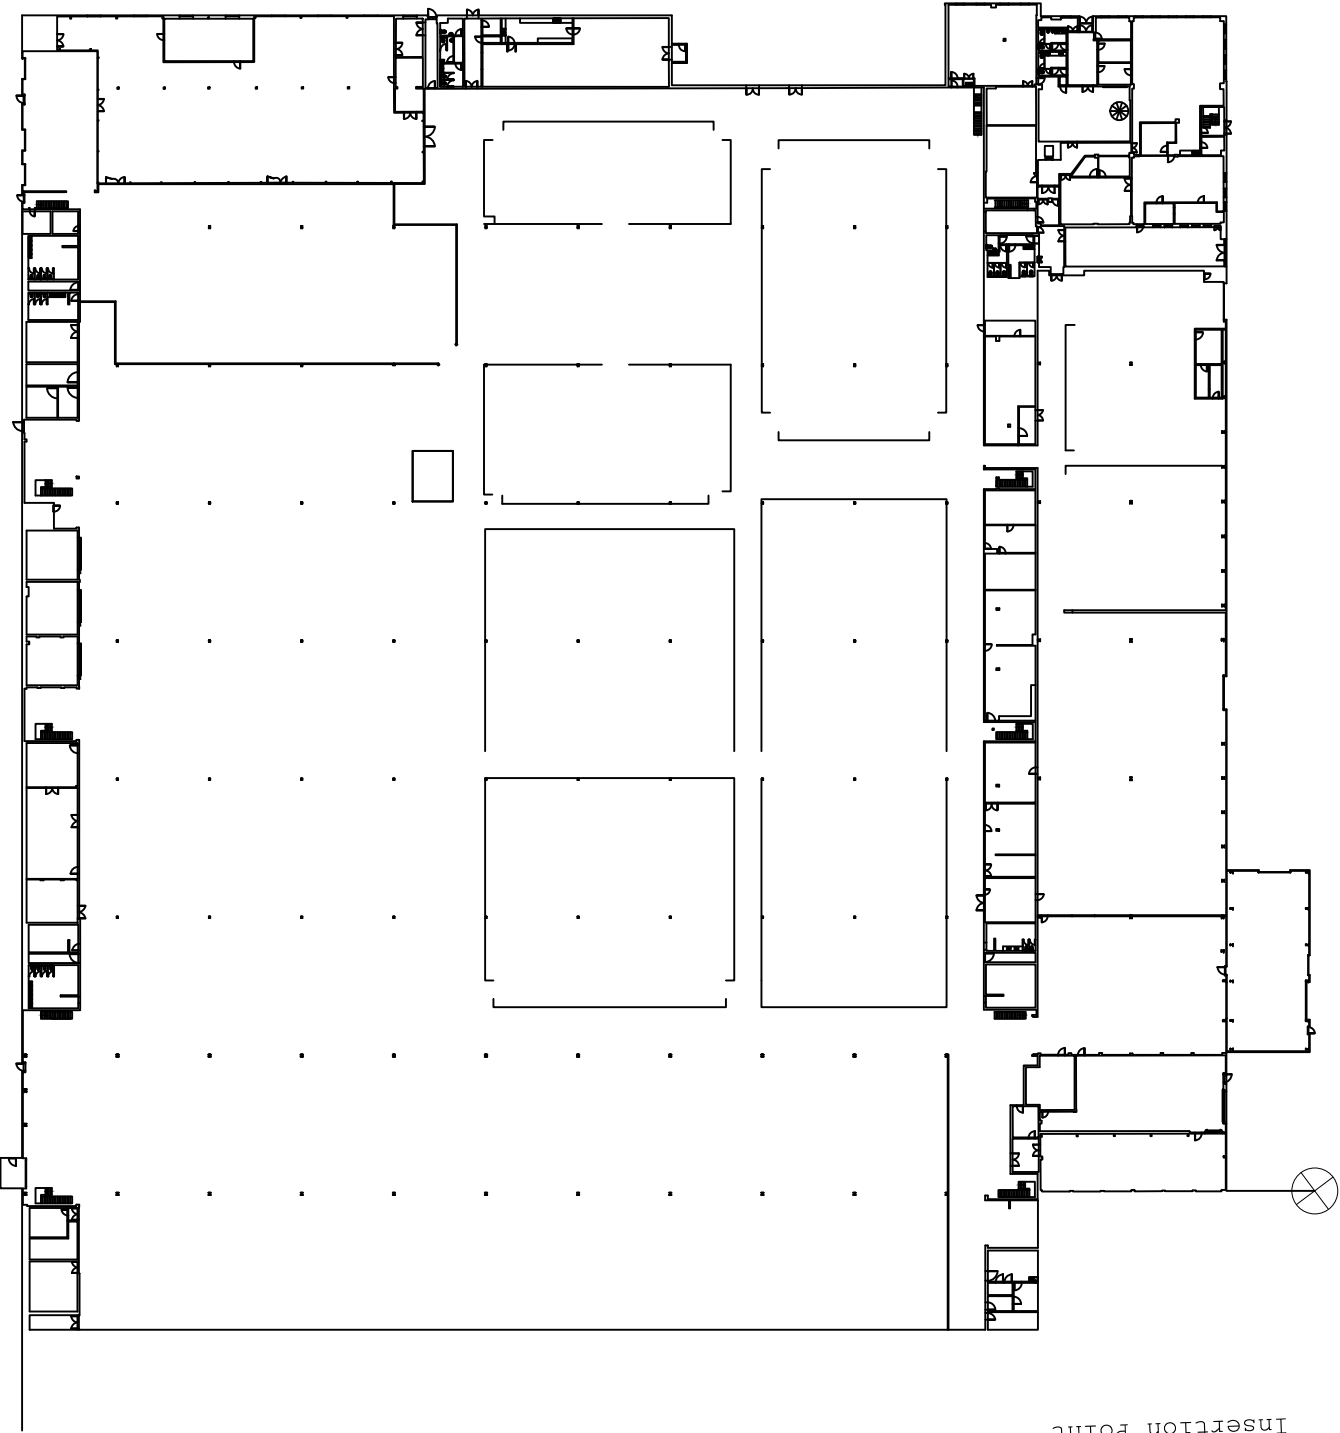

Ground Floor
Insertion Point

NOTES

All critical measurements should be checked on site prior to design work being undertaken.
No liability will be taken for this plan if passed on to 3rd parties.
This drawing has been created in accordance with the Land Registry Practice Guide 40.
Any colouring, shading or wording detailed on the plan are not the responsibility of Survey Hub.

PROJECT

John Pye & Sons, Auction City
Kenfig Industrial Estate, Margam
Port Talbot, SA13 2PE

CLIENT
John Pye & Sons

SCALE
1:1000

DRAWN
SG

Drawing No.
3476-A

PAPER SIZE
A3


CHECKED
MG

DATE
16/04/2019



Nottingham - 0115 714 1123
London - 020 3239 1124
mail@surveyhub.co.uk
www.surveyhub.co.uk

Superseded

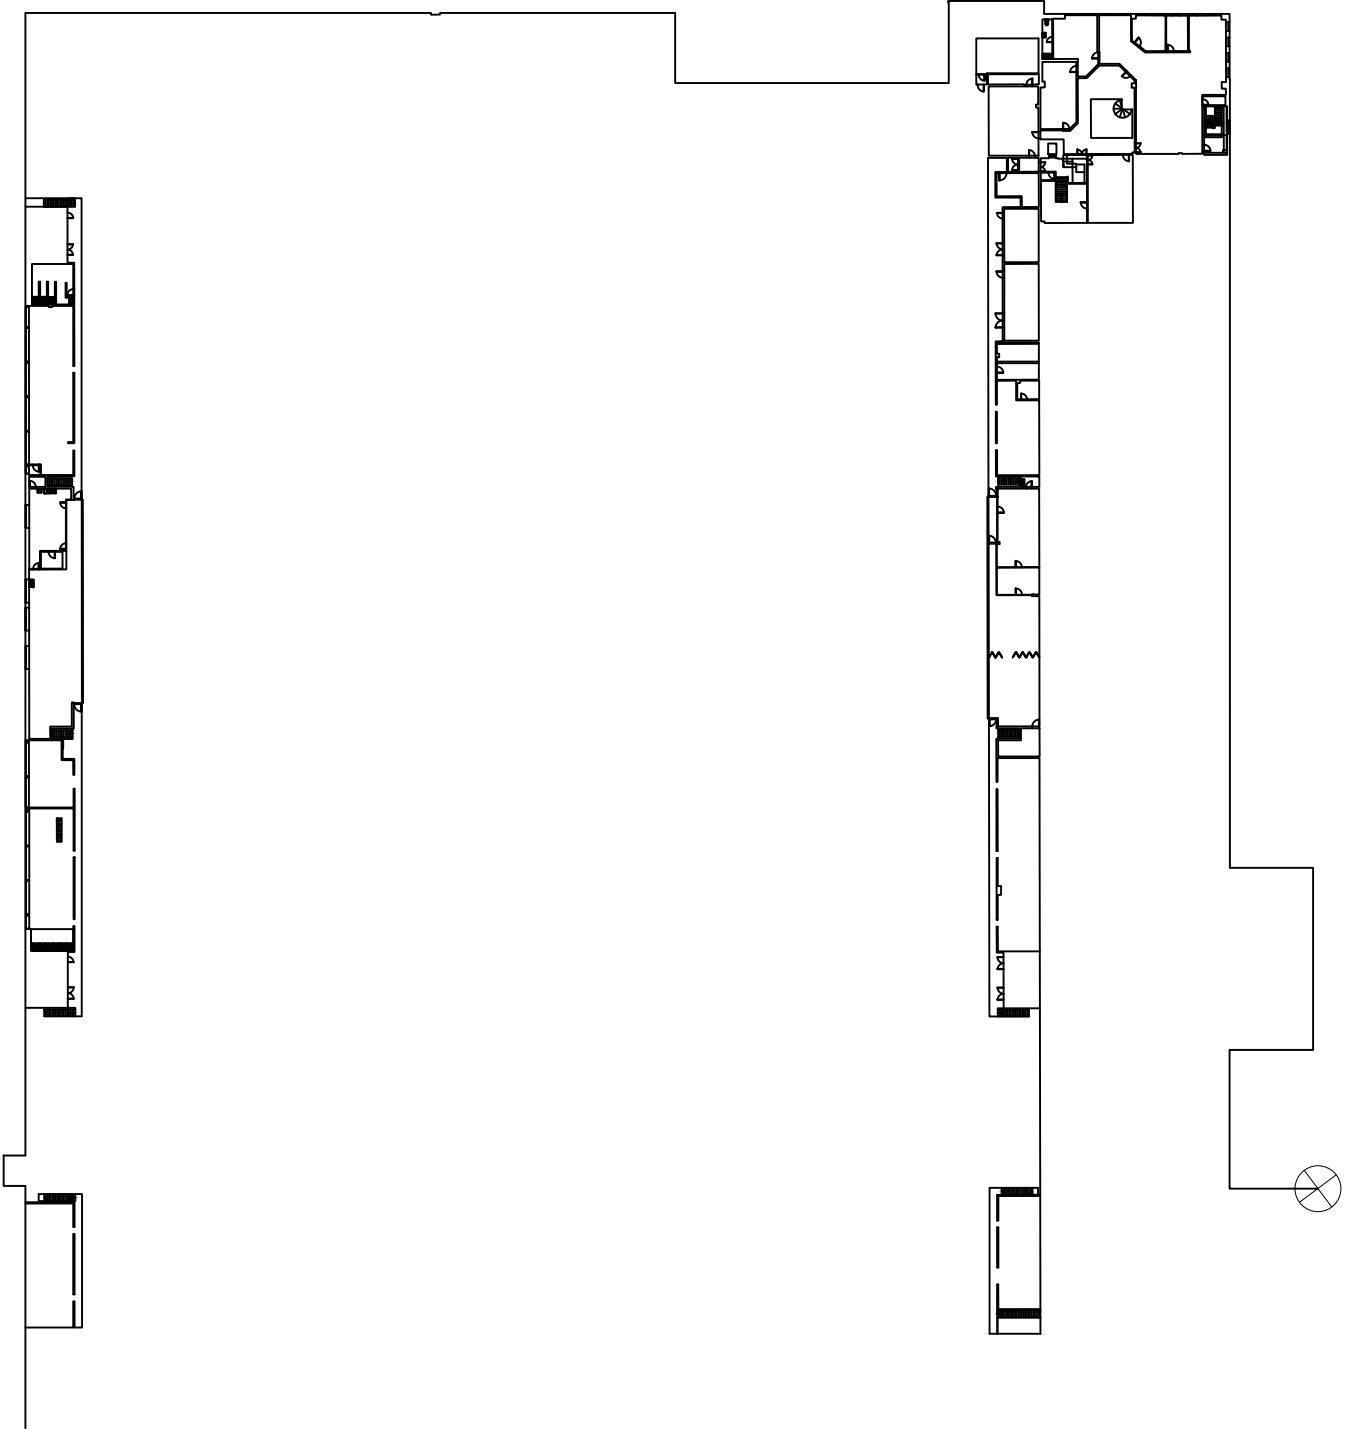

First Floor
Insertion Point

NOTES

All critical measurements should be checked on site prior to design work being undertaken.
No liability will be taken for this plan if passed on to 3rd parties.
This drawing has been created in accordance with the Land Registry Practice Guide 40.
Any colouring, shading or wording detailed on the plan are not the responsibility of Survey Hub.

PROJECT

John Pye & Sons, Auction City
Kenfig Industrial Estate, Margam
Port Talbot, SA13 2PE

CLIENT
John Pye & Sons

SCALE
1:1000
PAPER SIZE
A3

DRAWN
SG
CHECKED
MG

Drawing No.
3476-A

DATE
16/04/2019



Nottingham - 0115 714 1123
London - 020 3239 1124
mail@surveyhub.co.uk
www.surveyhub.co.uk