



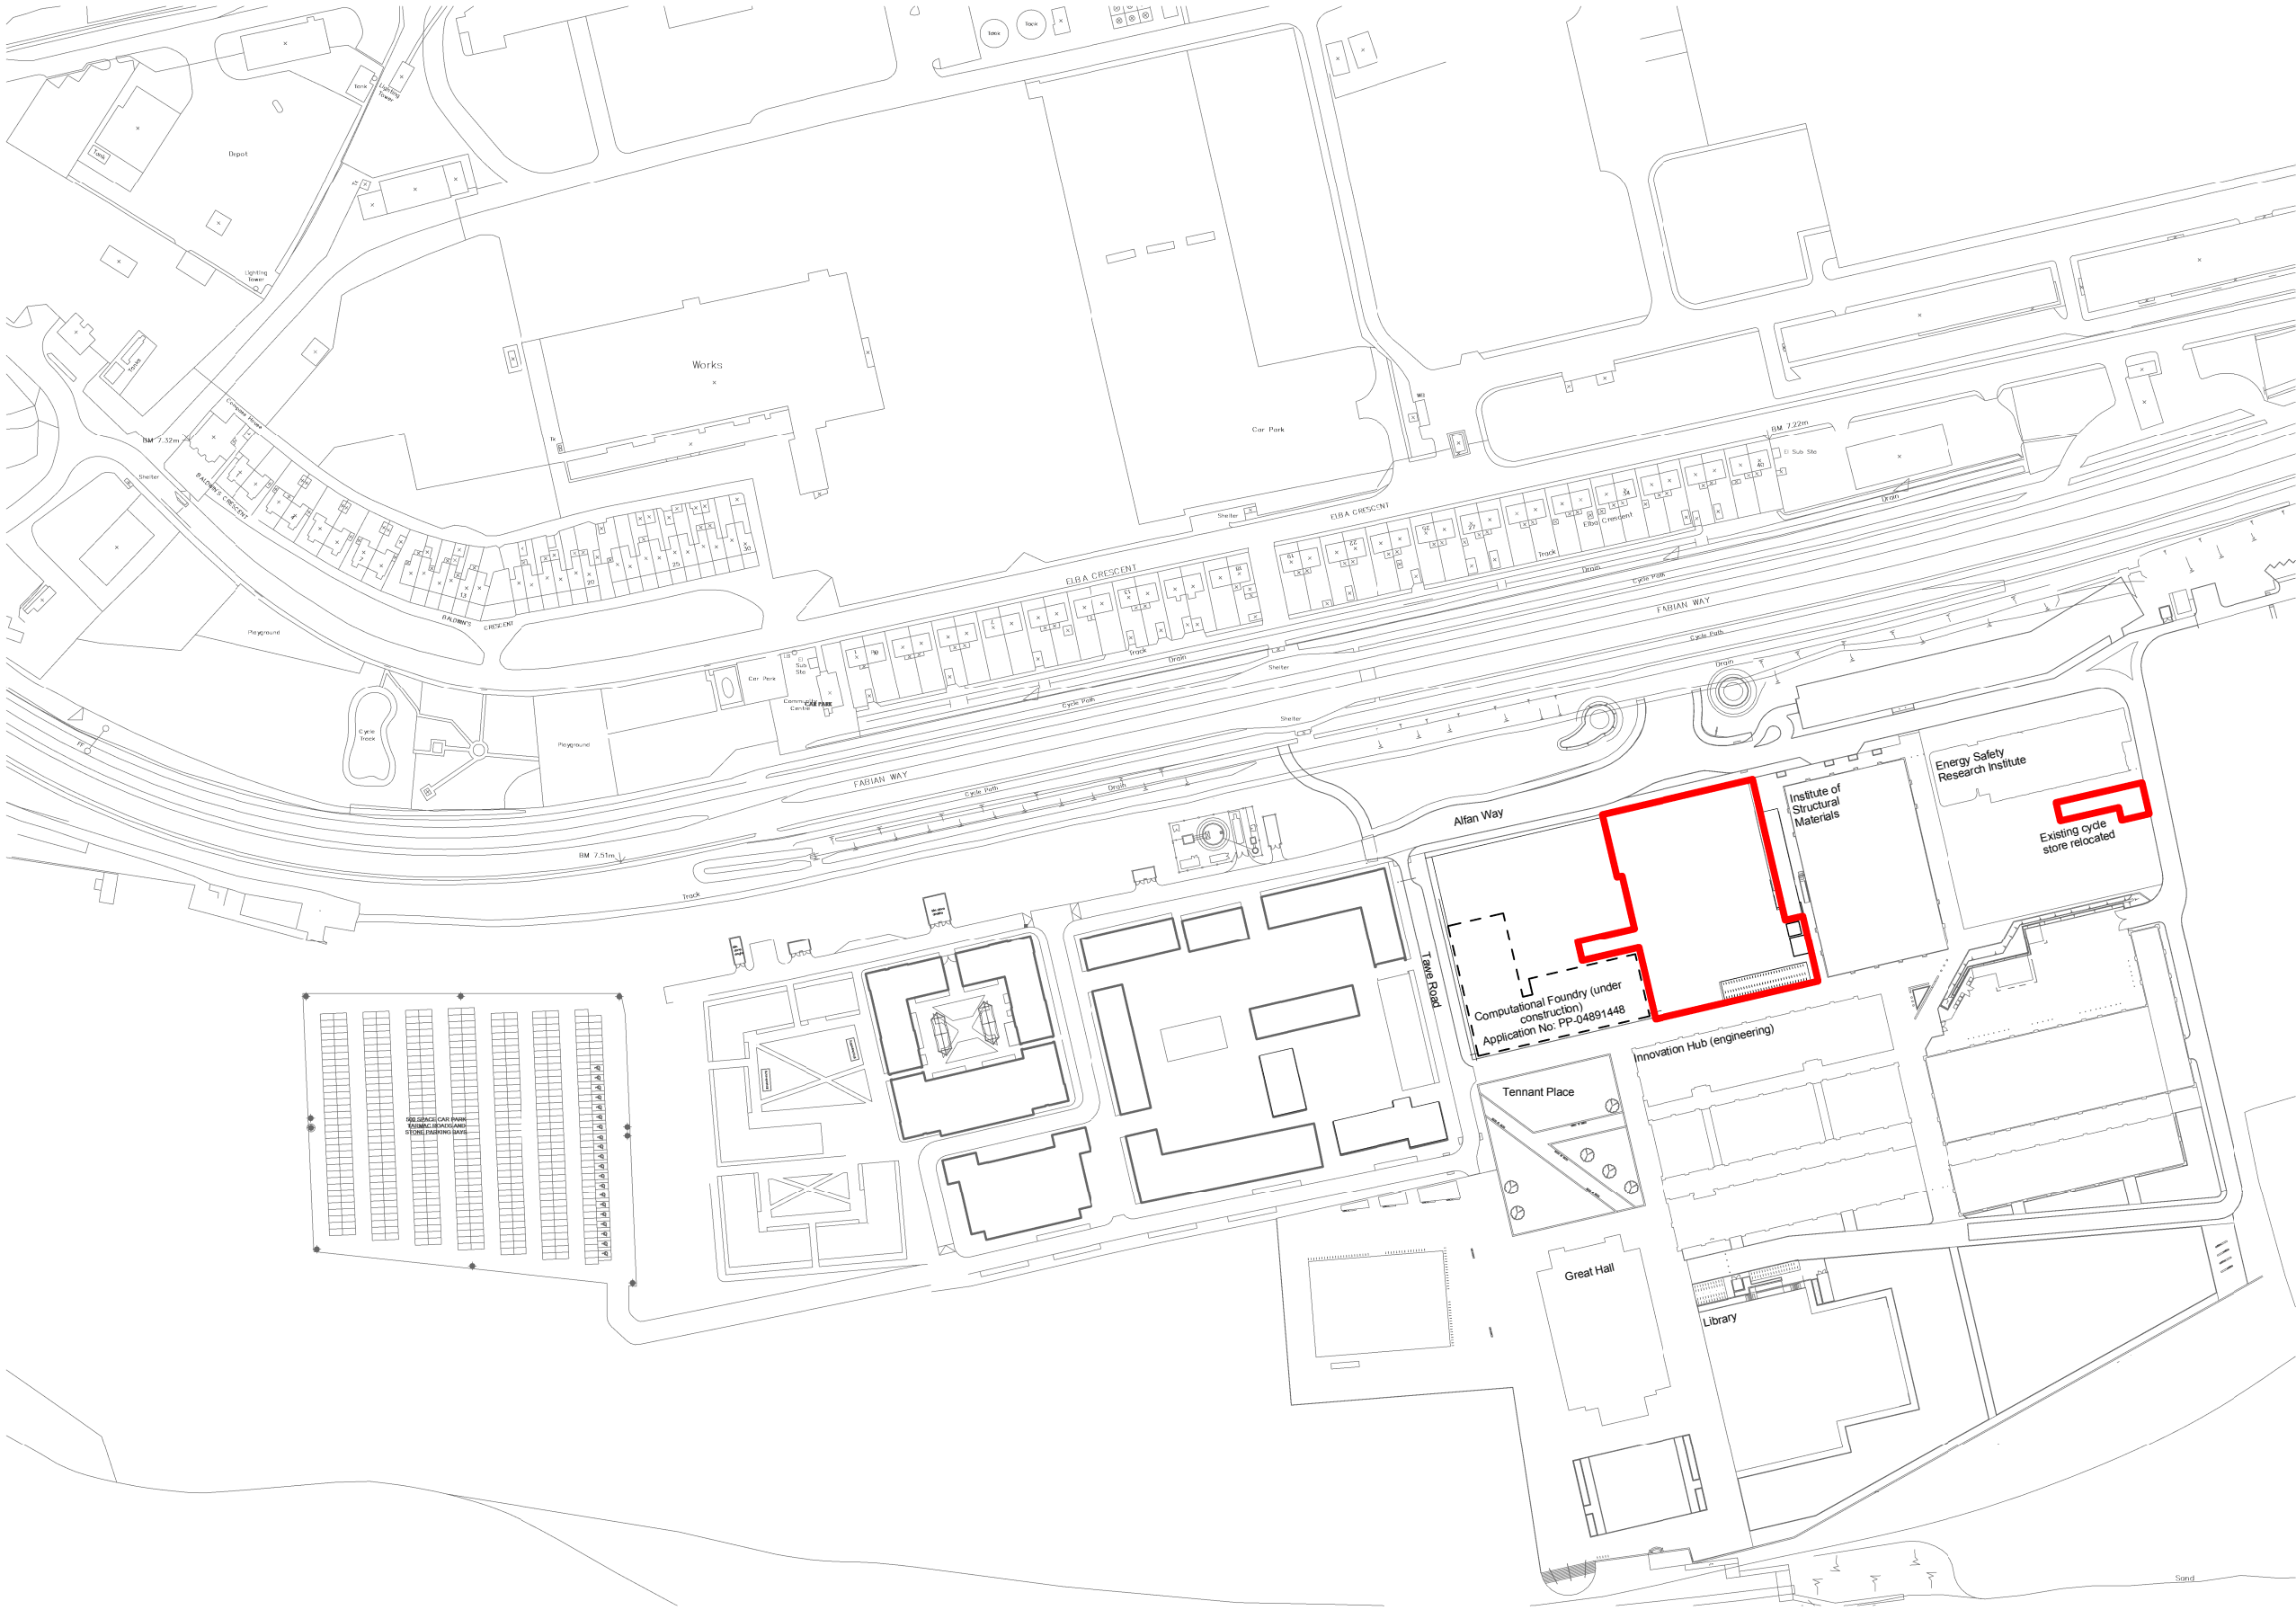

SCALE 1 : 2500

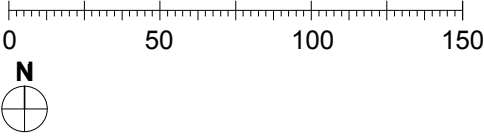

D	Issued for Planning Application	28.07.17	BSG	FC
C	Red line updated. Issued for public consultation	21.02.17	RT	FC
B	Issued for Public Consultation	09.02.17	RT	FC
A	Initial issue for comment	17.01.17	RT	FC
Rev	Description	Date	Dr by	App by
original by RT		date created 17/01/17	approved by FC	



AHR Architects Ltd
8th Floor
Clifton Heights
Triangle West
Bristol
BS8 1EJ
United Kingdom

T +44(0)117 9299146
E bristol@ahr-global.com
www.ahr-global.com

client name		
Kier		
project		
IMPACT (Swansea University)		
drawing		
Location Plan		
computer file	plot date	
C:\Revit Projects\2015.00682.003 - IMPACT, Swansea Uni - Contract Stages_richard tyers.rvt		
project number	scale	
2015.00682.003	1 : 2500	@A3
drawing number	rev	issue status
AHR-AR-B02-10-100	D	PL

This drawing is to be read in conjunction with all related drawings. All dimensions must be checked and verified on site before commencing any work or producing shop drawings. The originator should be notified immediately of any discrepancy. This drawing is copyright and remains the property of AHR.