

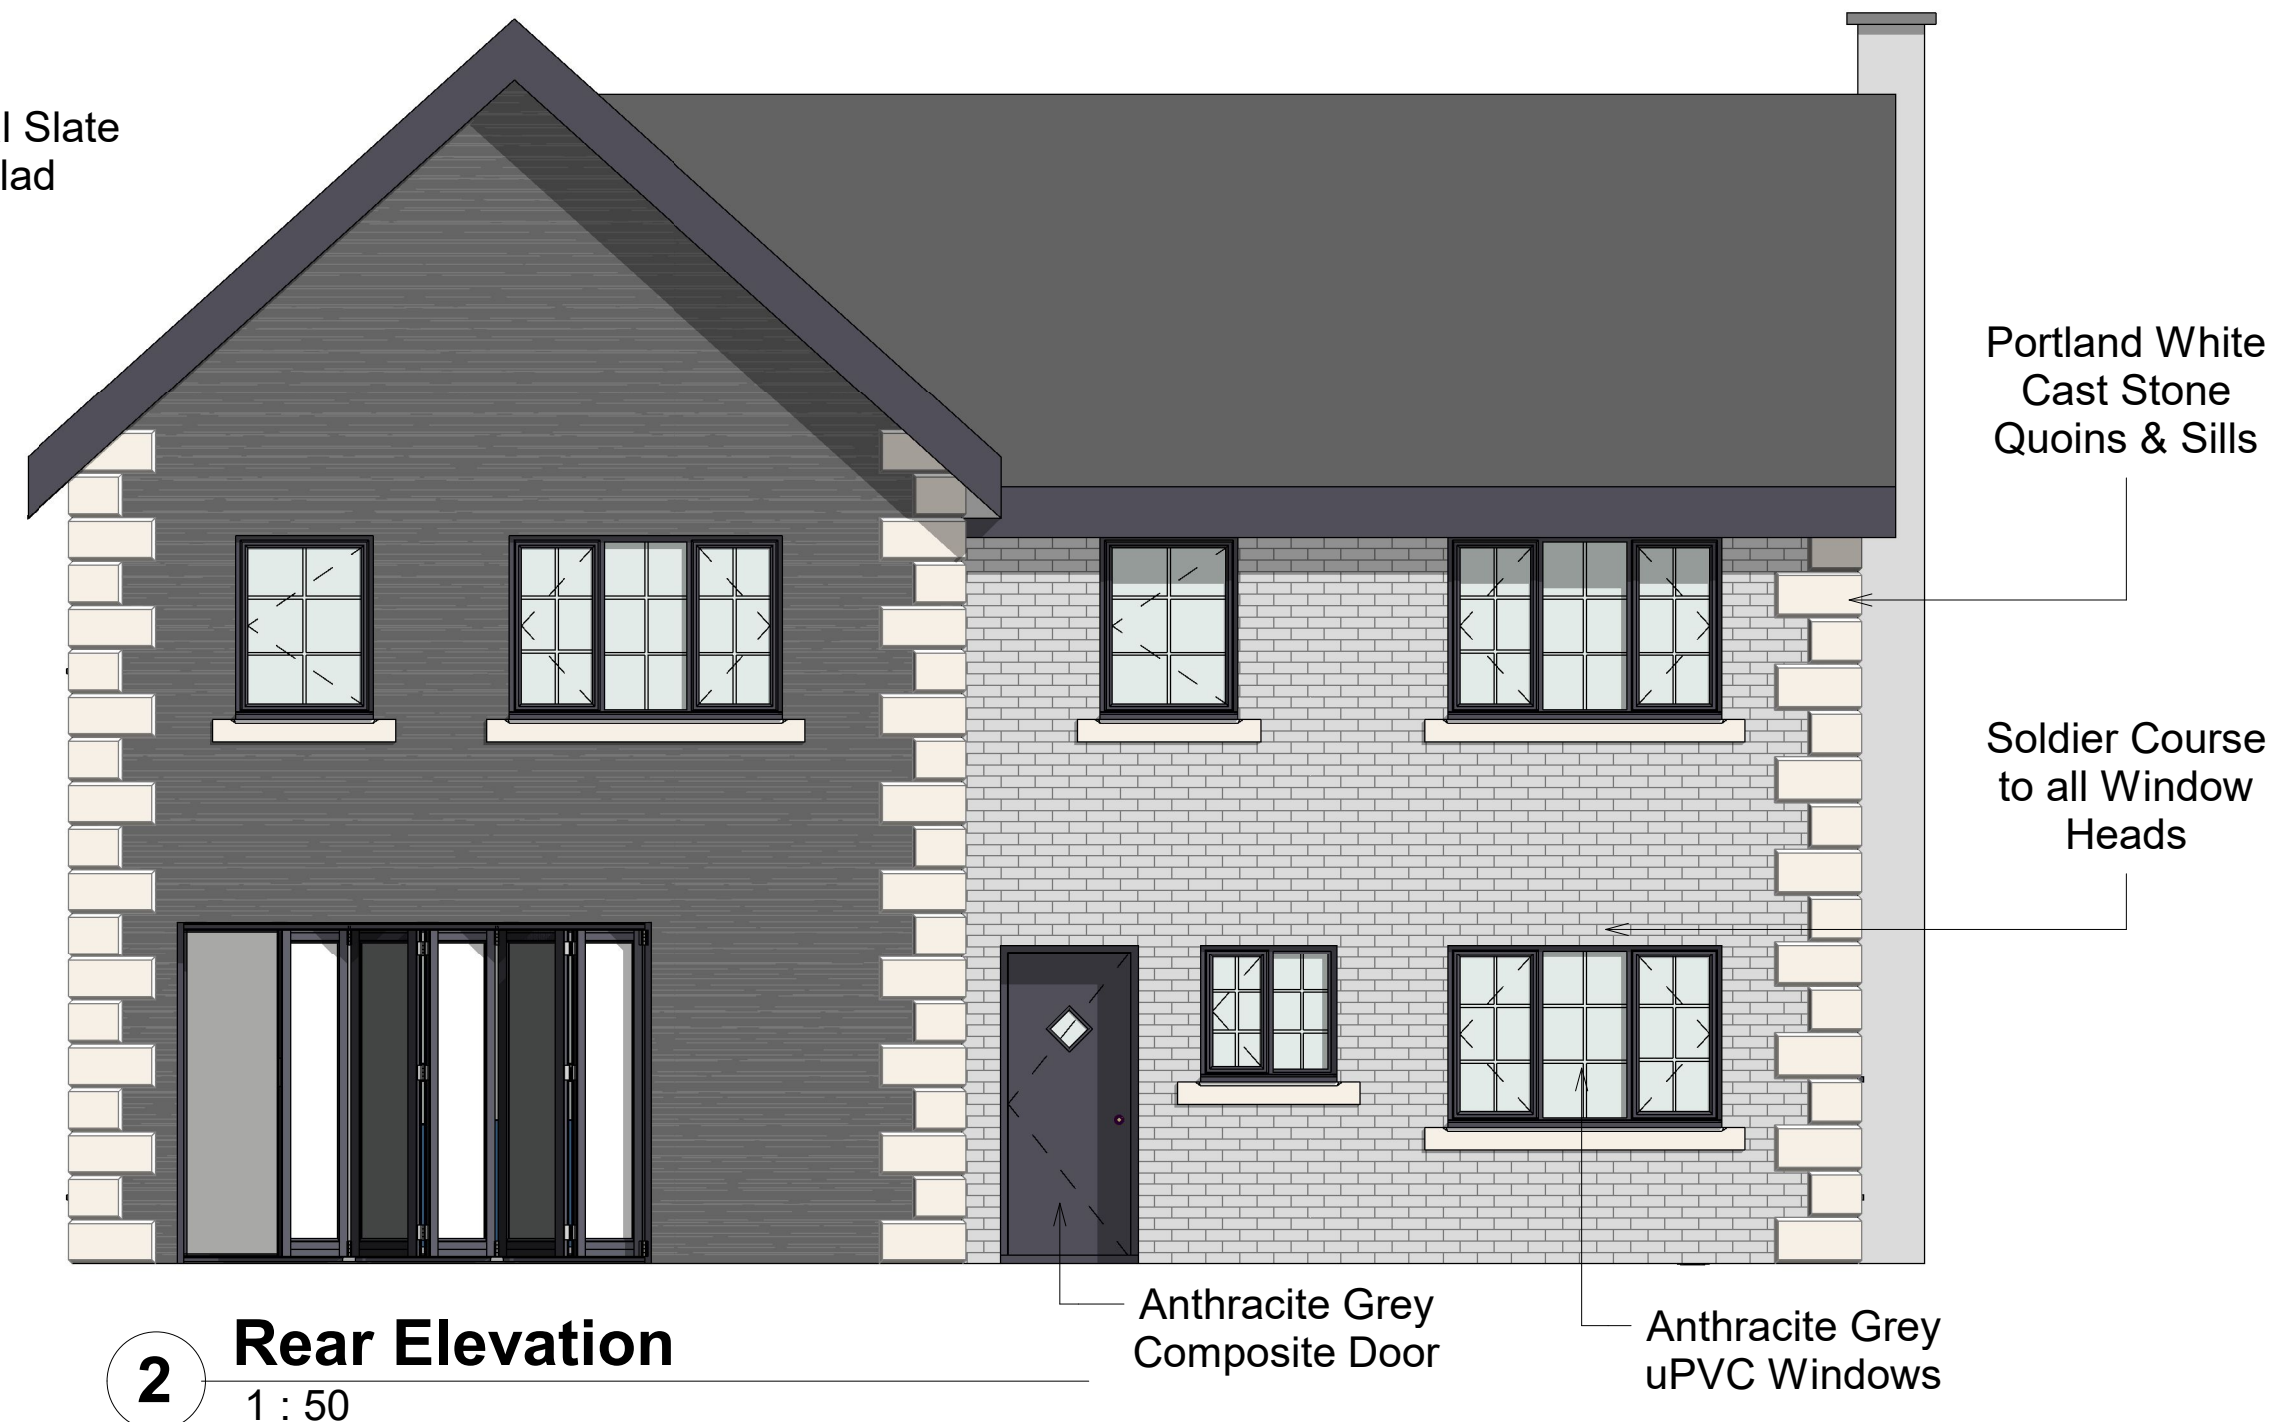


Superseded

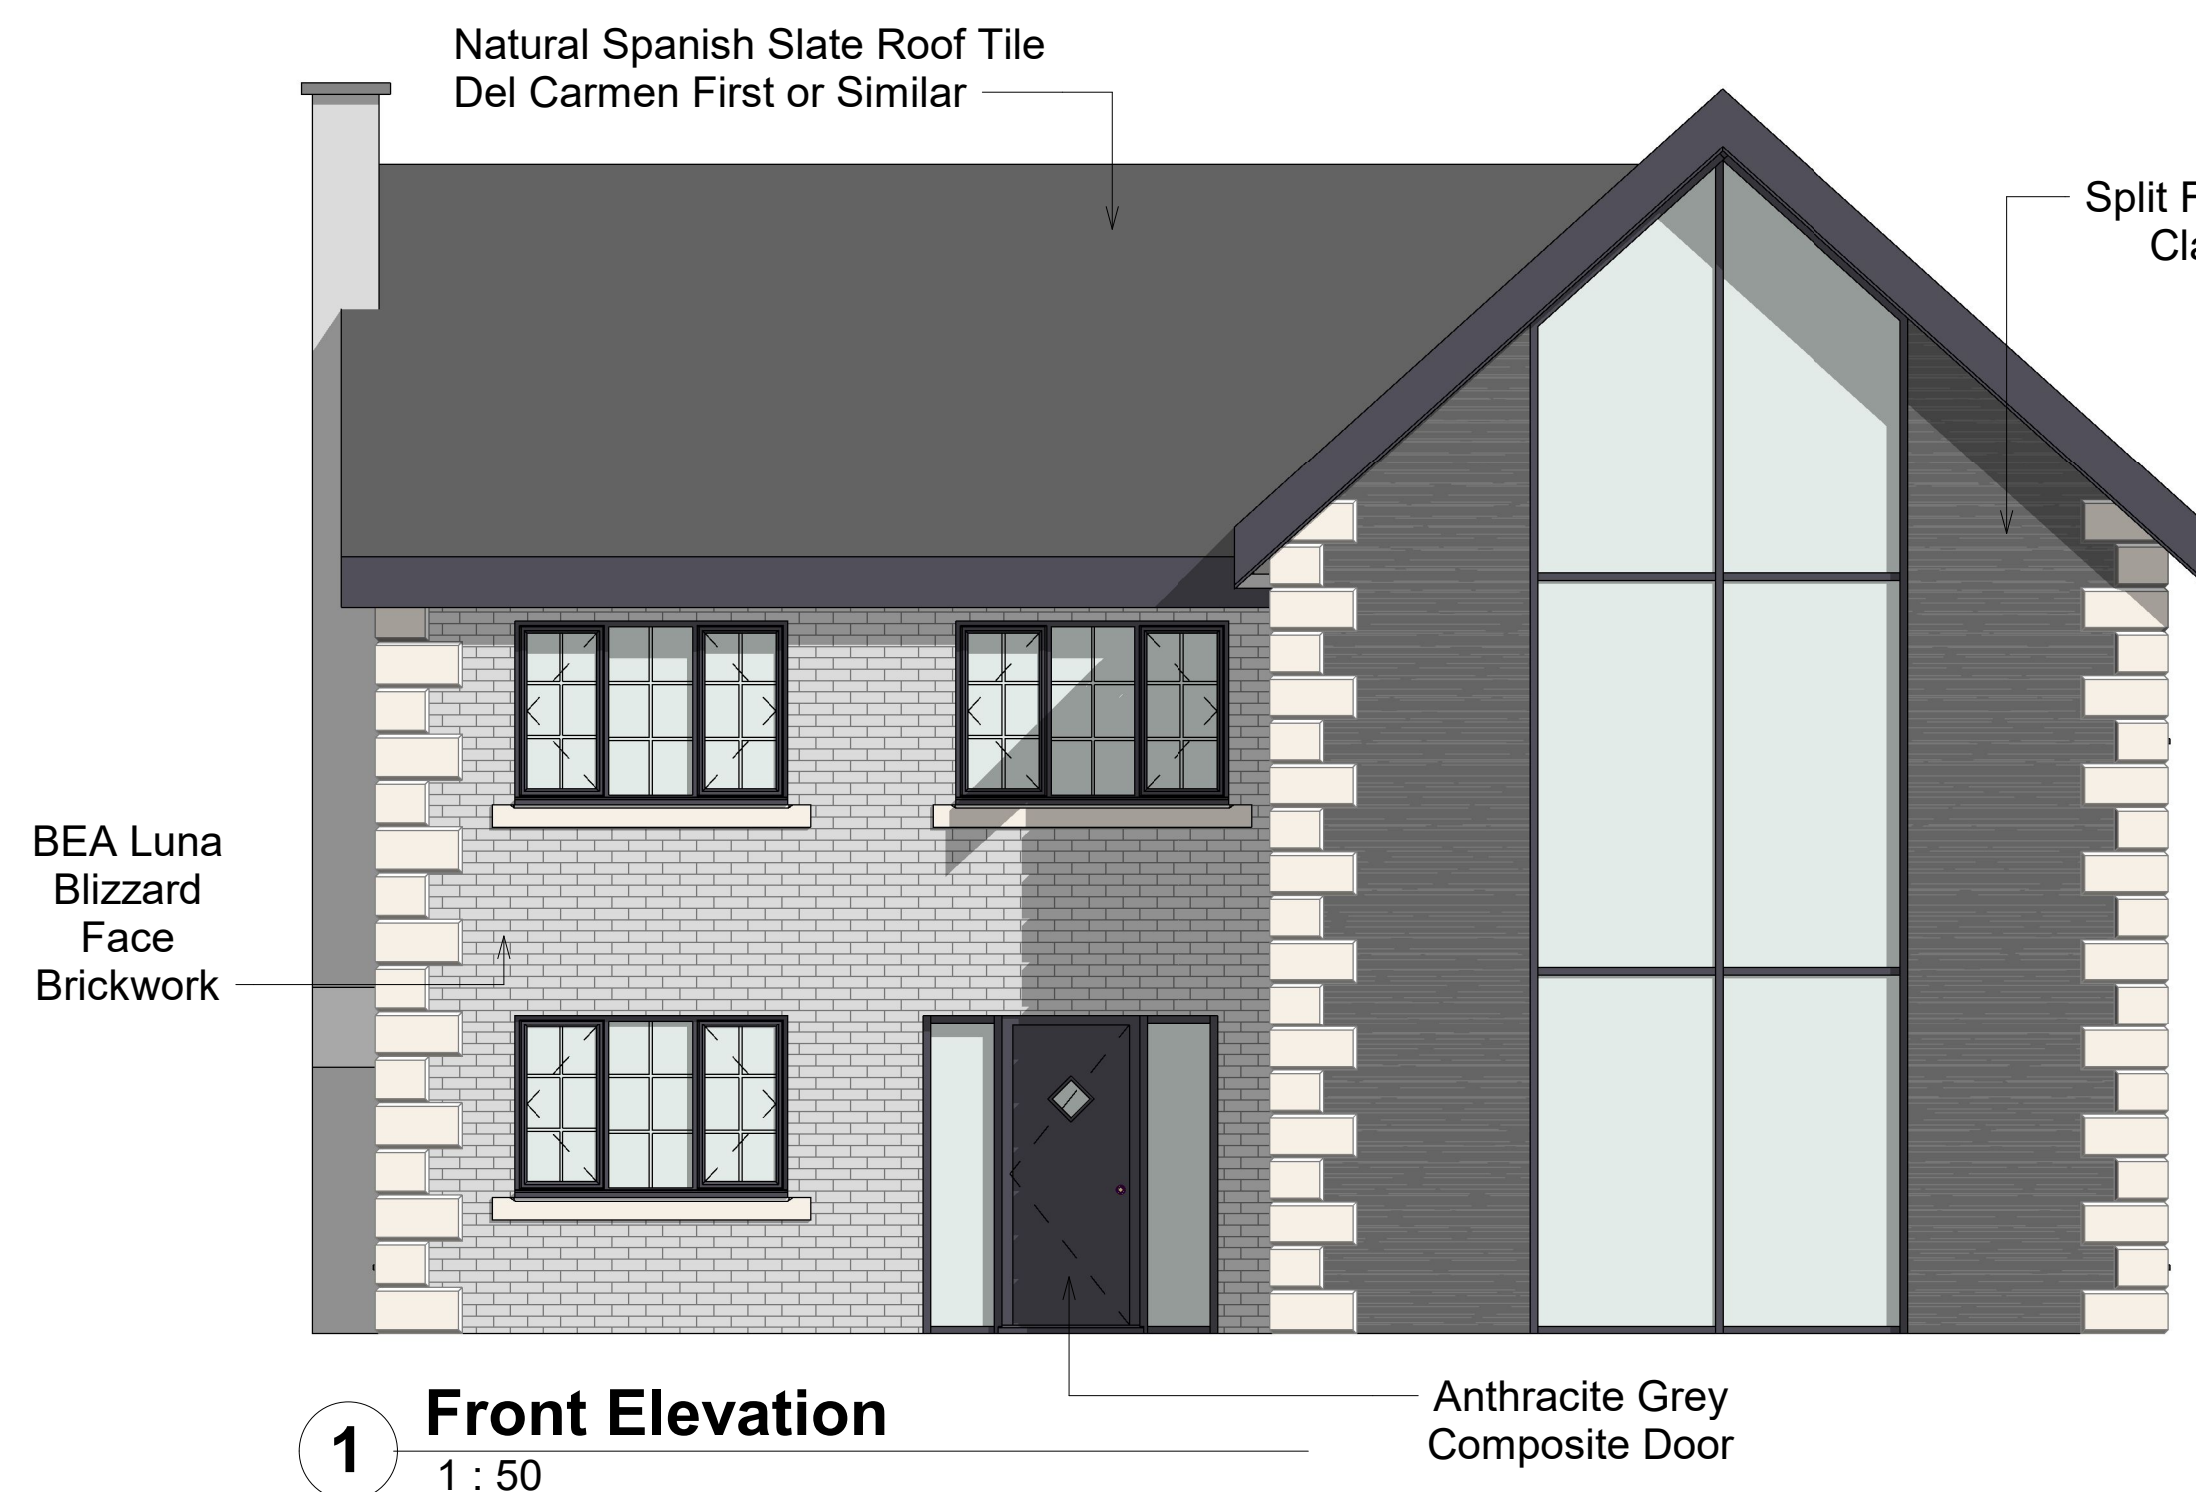


Del Carmen First 500x375

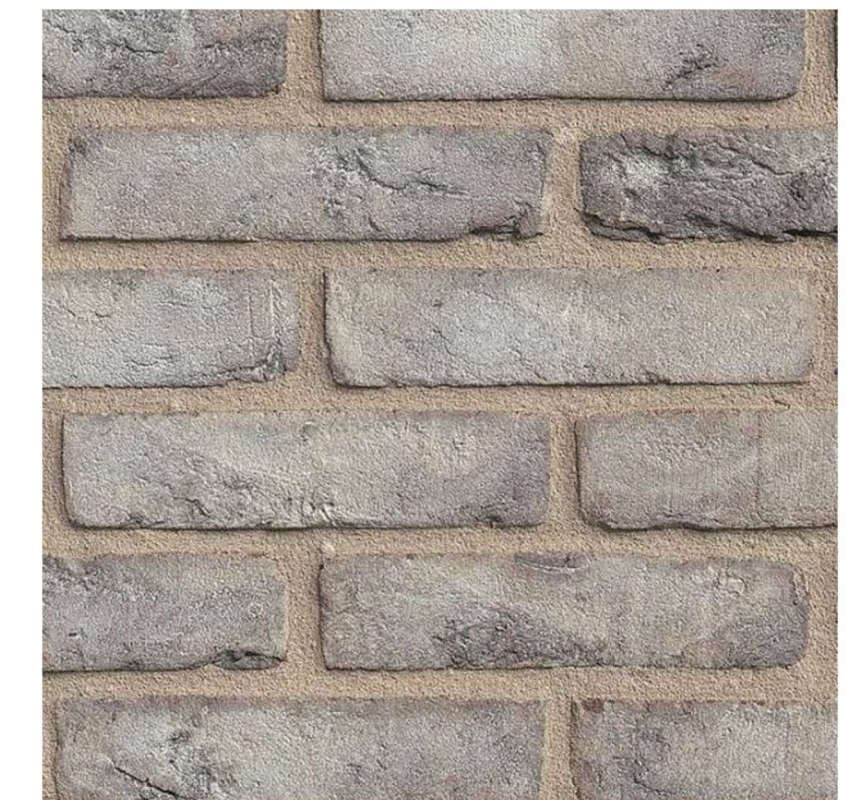

BEA Luna Blizzard 65mm



ZClad Classic

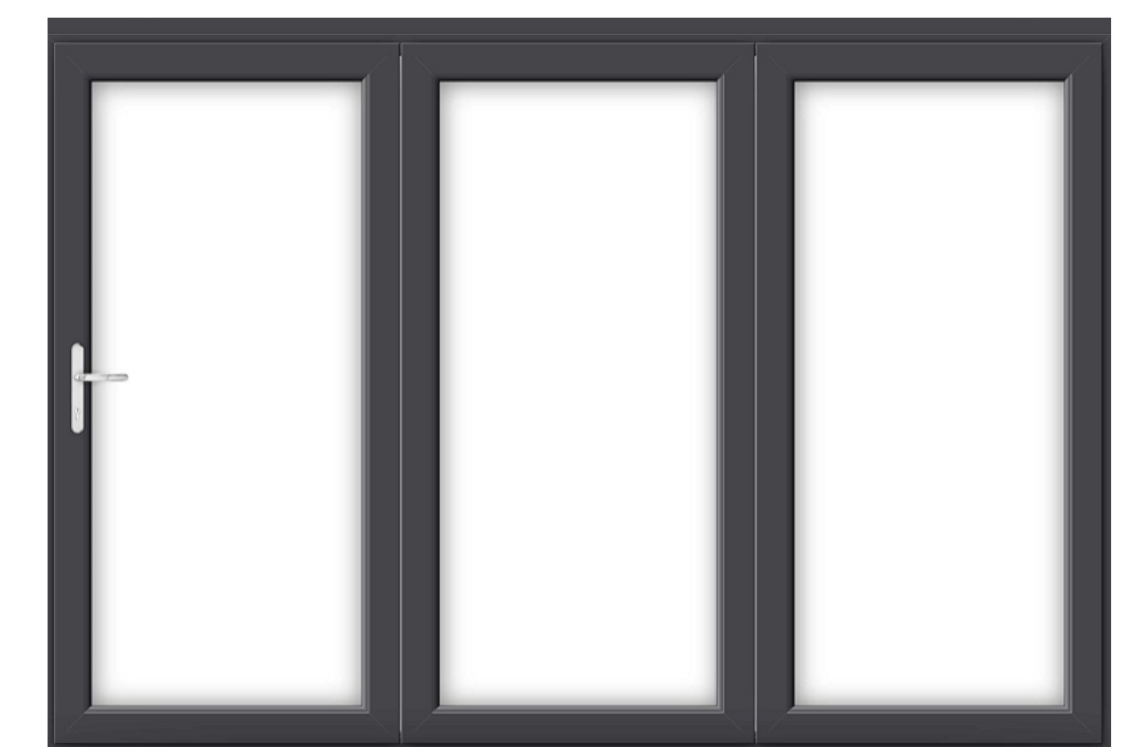

Anthracite Grey

			
DRAWING STATUS			
TENDER			
PROJECT			
Plot 22 Varteg Fawr, Bryn			
TITLE			
Proposed Elevations with Materials			
CLIENT			
Mr Gary Doyle			
DRAWN BY		DATE	
Gareth Owen		28.06.19	
SCALE (BA1)		PROJECT NO	
1:50		GOCO GDO1	
DRAWING NO.		REV	
A110			
GOCO CONCEPT DESIGNS, 9 DARNLEY RD, PORT TALBOT, SA12 8BT 01302449999/01302449999			