


Boundary Treatment Key

- Blockwork Rendered Wall - Natural White Parex with Paraguard Finish
- 1800mm Timber Close Board Fence
- 1200mm Timber Close Board Fence (as Plot 23 Consent)

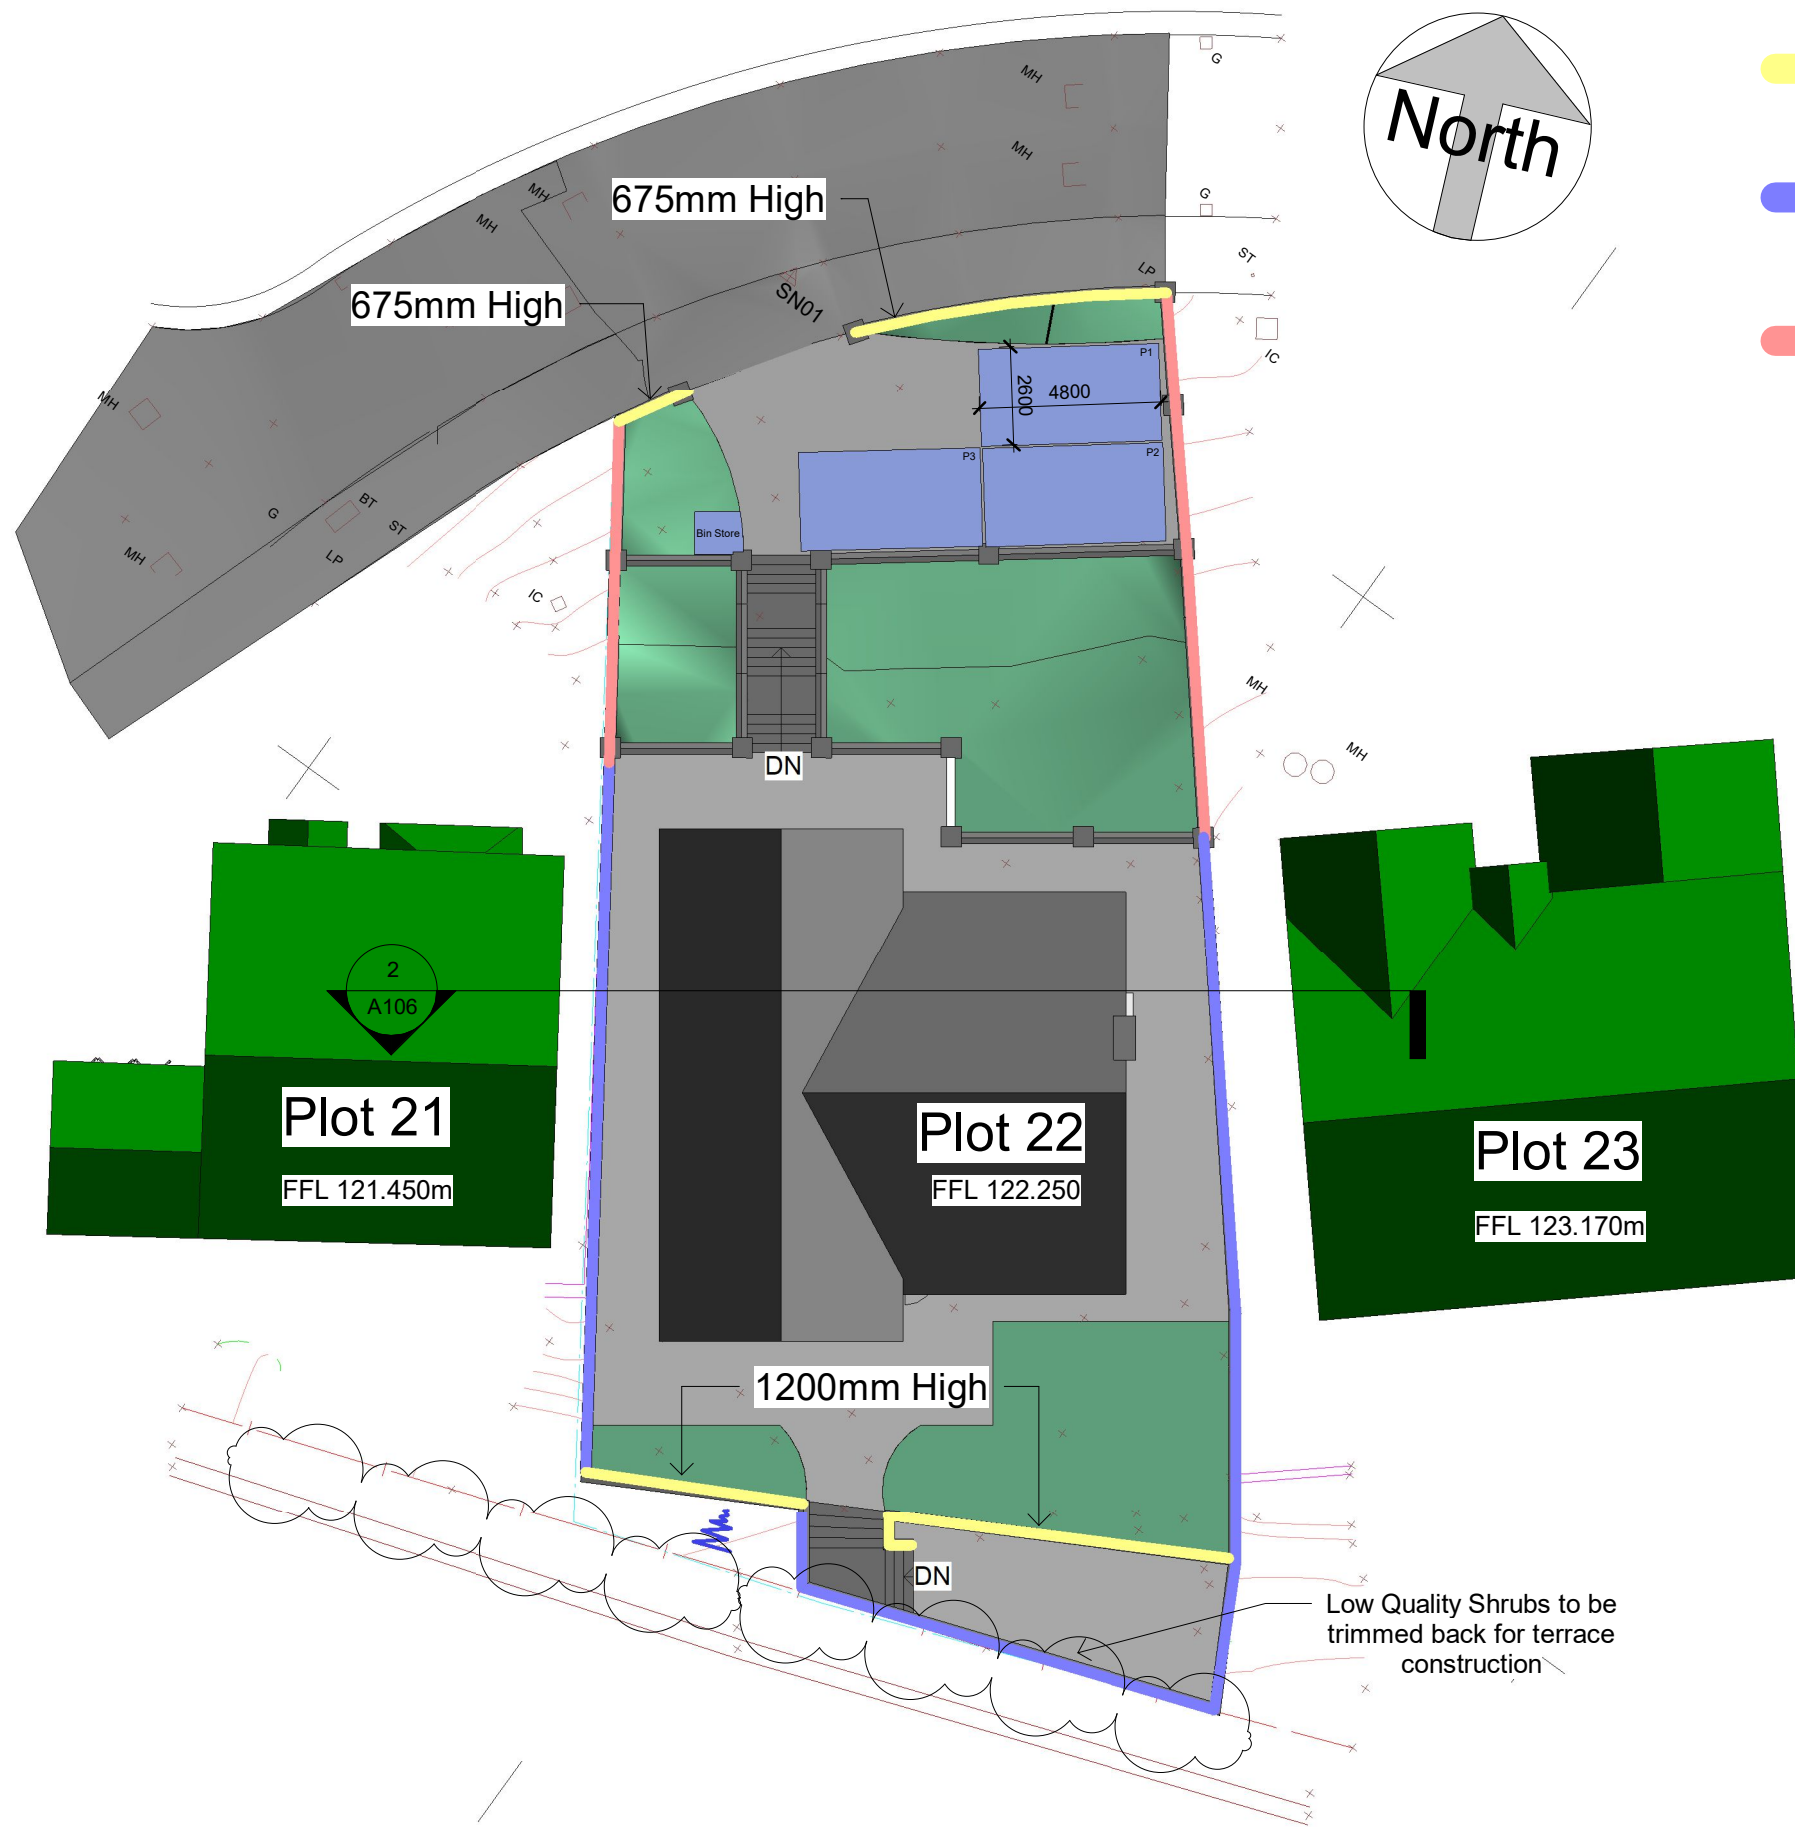

Timber Close Board Fence



Natural White - G00
Parex Natural White Render

NOTES:

DRAWING STATUS

Planning

PROJECT

Plot 22 Varteg Fawr, Bryn

TITLE

Boundary Treatments

CLIENT

Mr G Doyle

DRAWN BY
Gareth Owen

DATE
09.07.19

SCALE (@A3)
1 : 200

PROJECT NO.
GD01

DRAWING NO.
A113 Site

REV
P1

GO CONCEPT DESIGNS, 9 DARWIN RD, PORT TALBOT, SA12 6BT
GOConceptDesigns@hotmail.com

1

Boundary Treatments

1 : 200