


Superseded

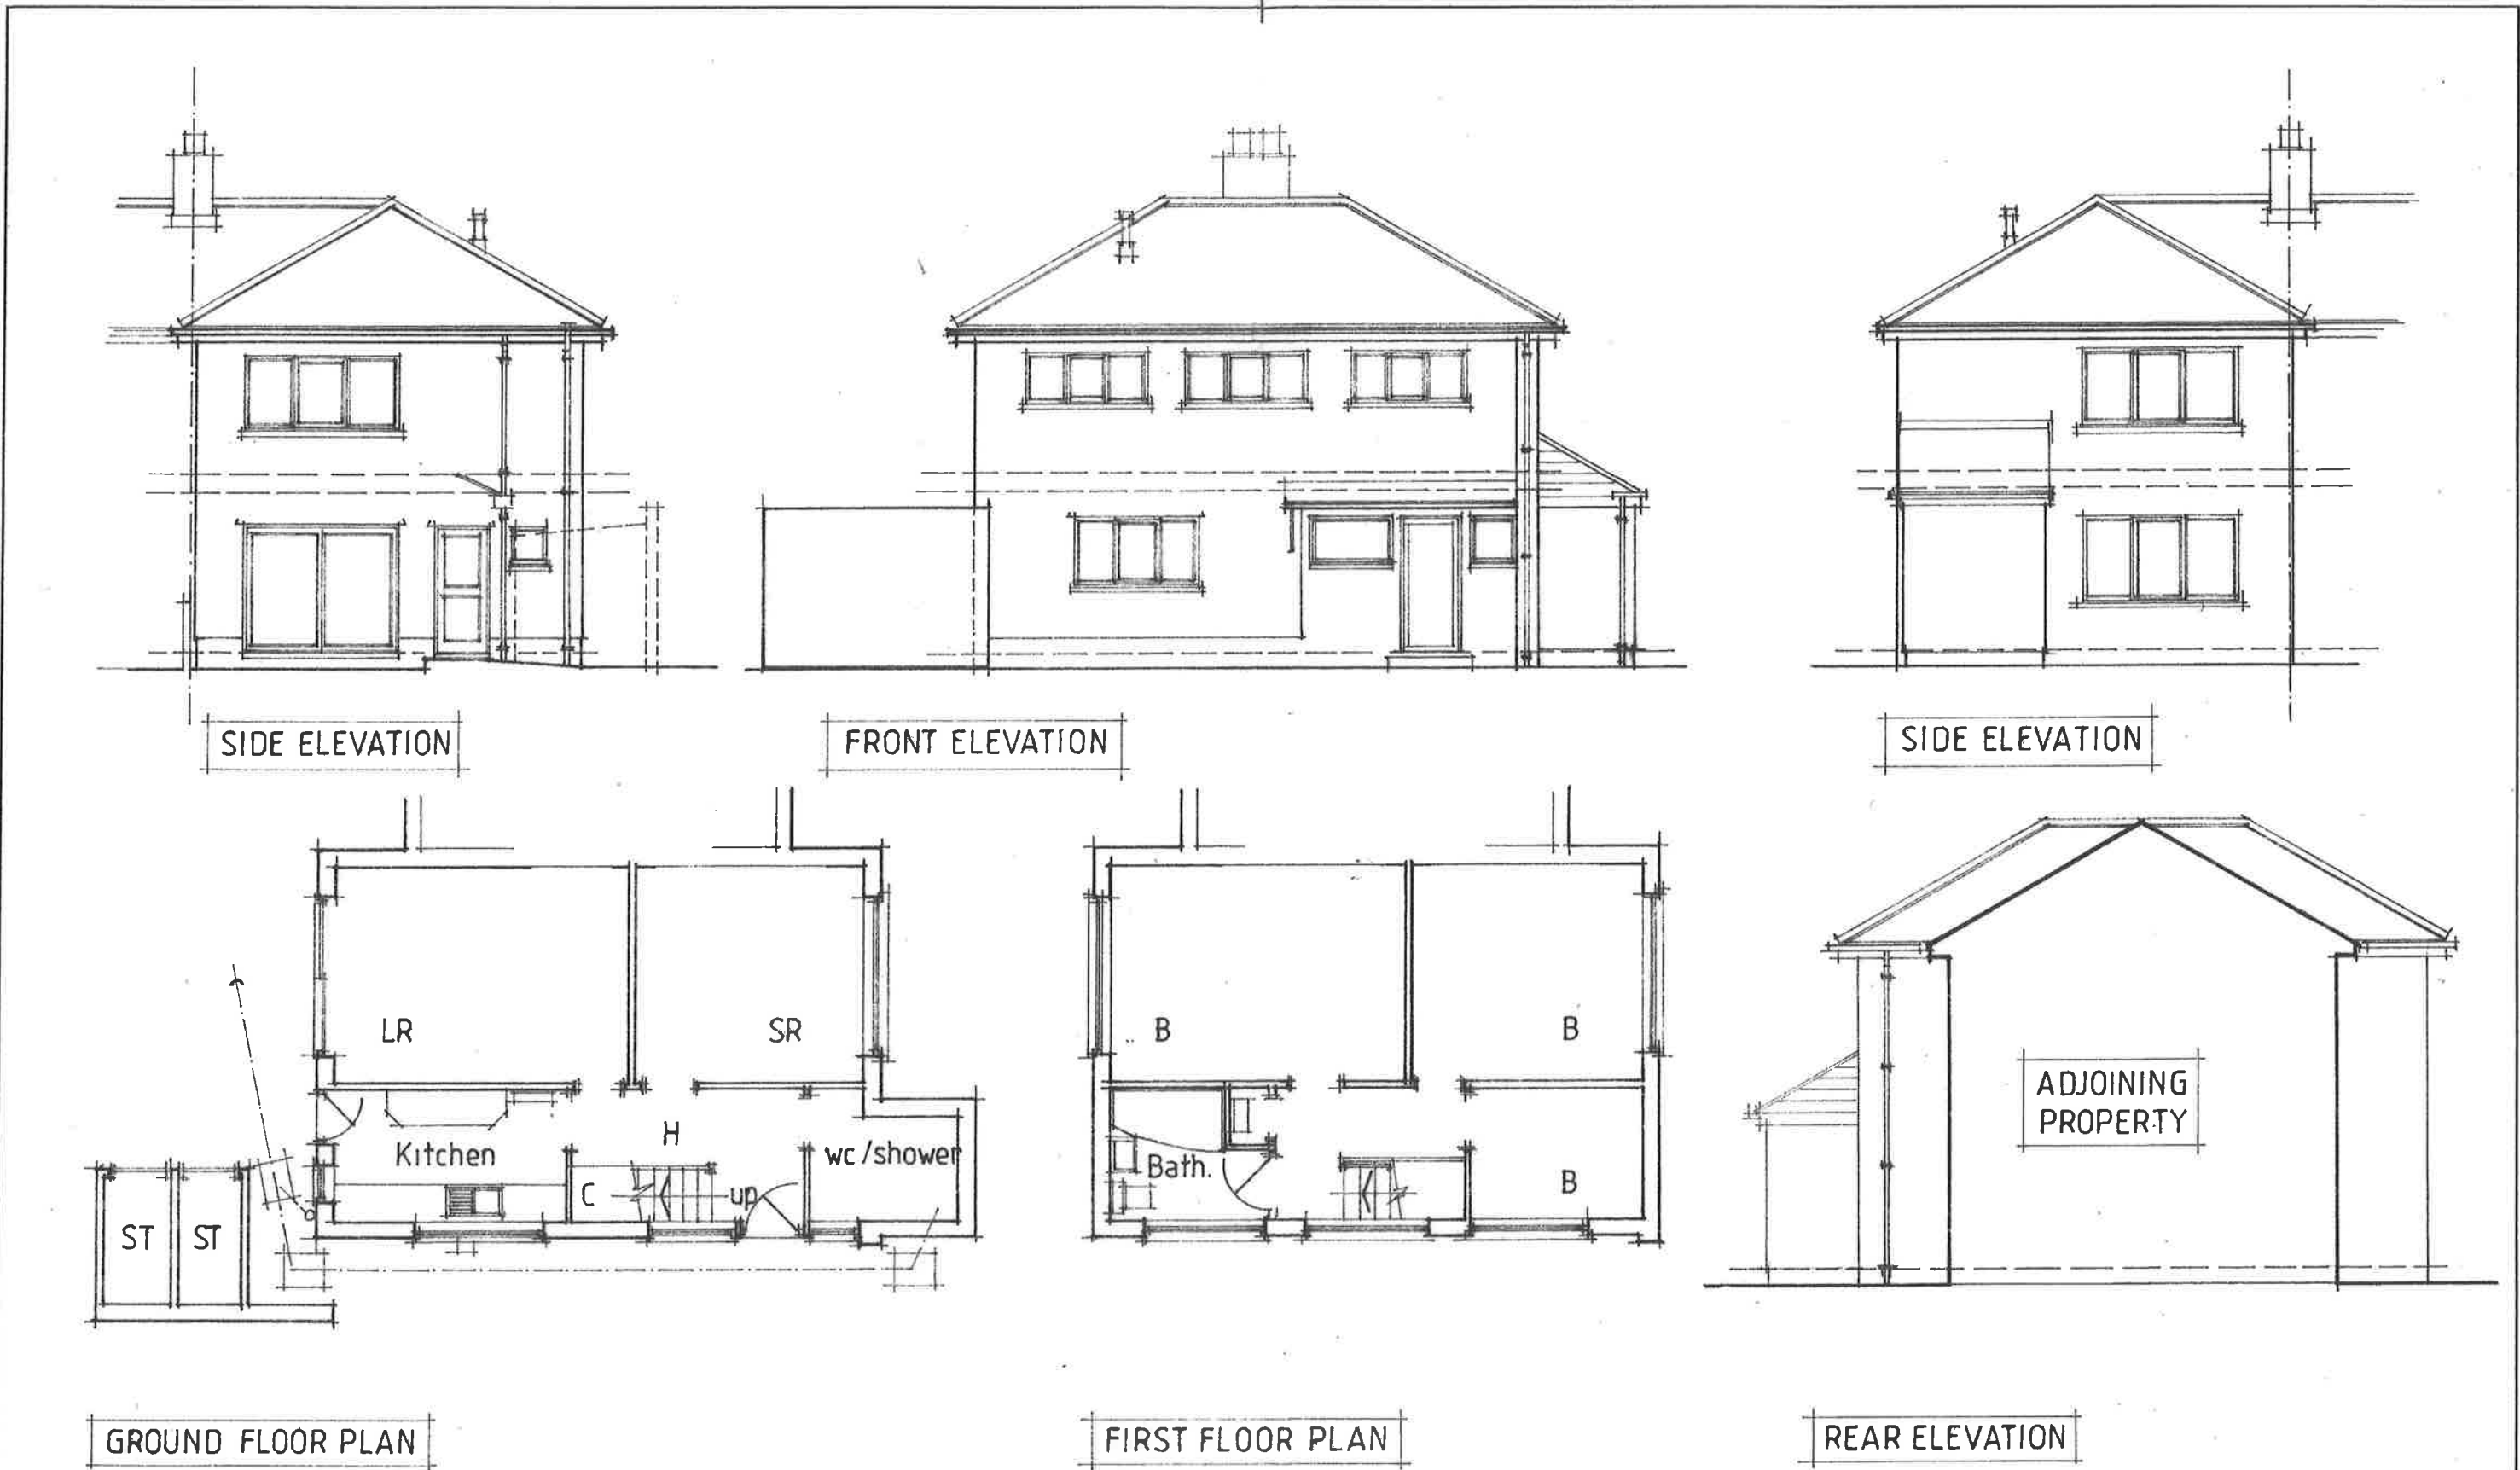

mjs designs (cymru) ltd architectural design-project management 01639 643392 07530 134442	NOTES © 2019 mjs designs (cymru) ltd 0m1m2m3m4m5m6m All dimensions must be checked on site and not scaled from this drawing.	Client Meryl Walters Job Title 7 Heol Llwyn Celyn, Caewern, Neath, SA10 7PT	Scale 1:100 @ A3 Drawn by Date 07. 2019	Drawing Title EXISTING
				Drg No. 192010.01
				Rev