


Superseded

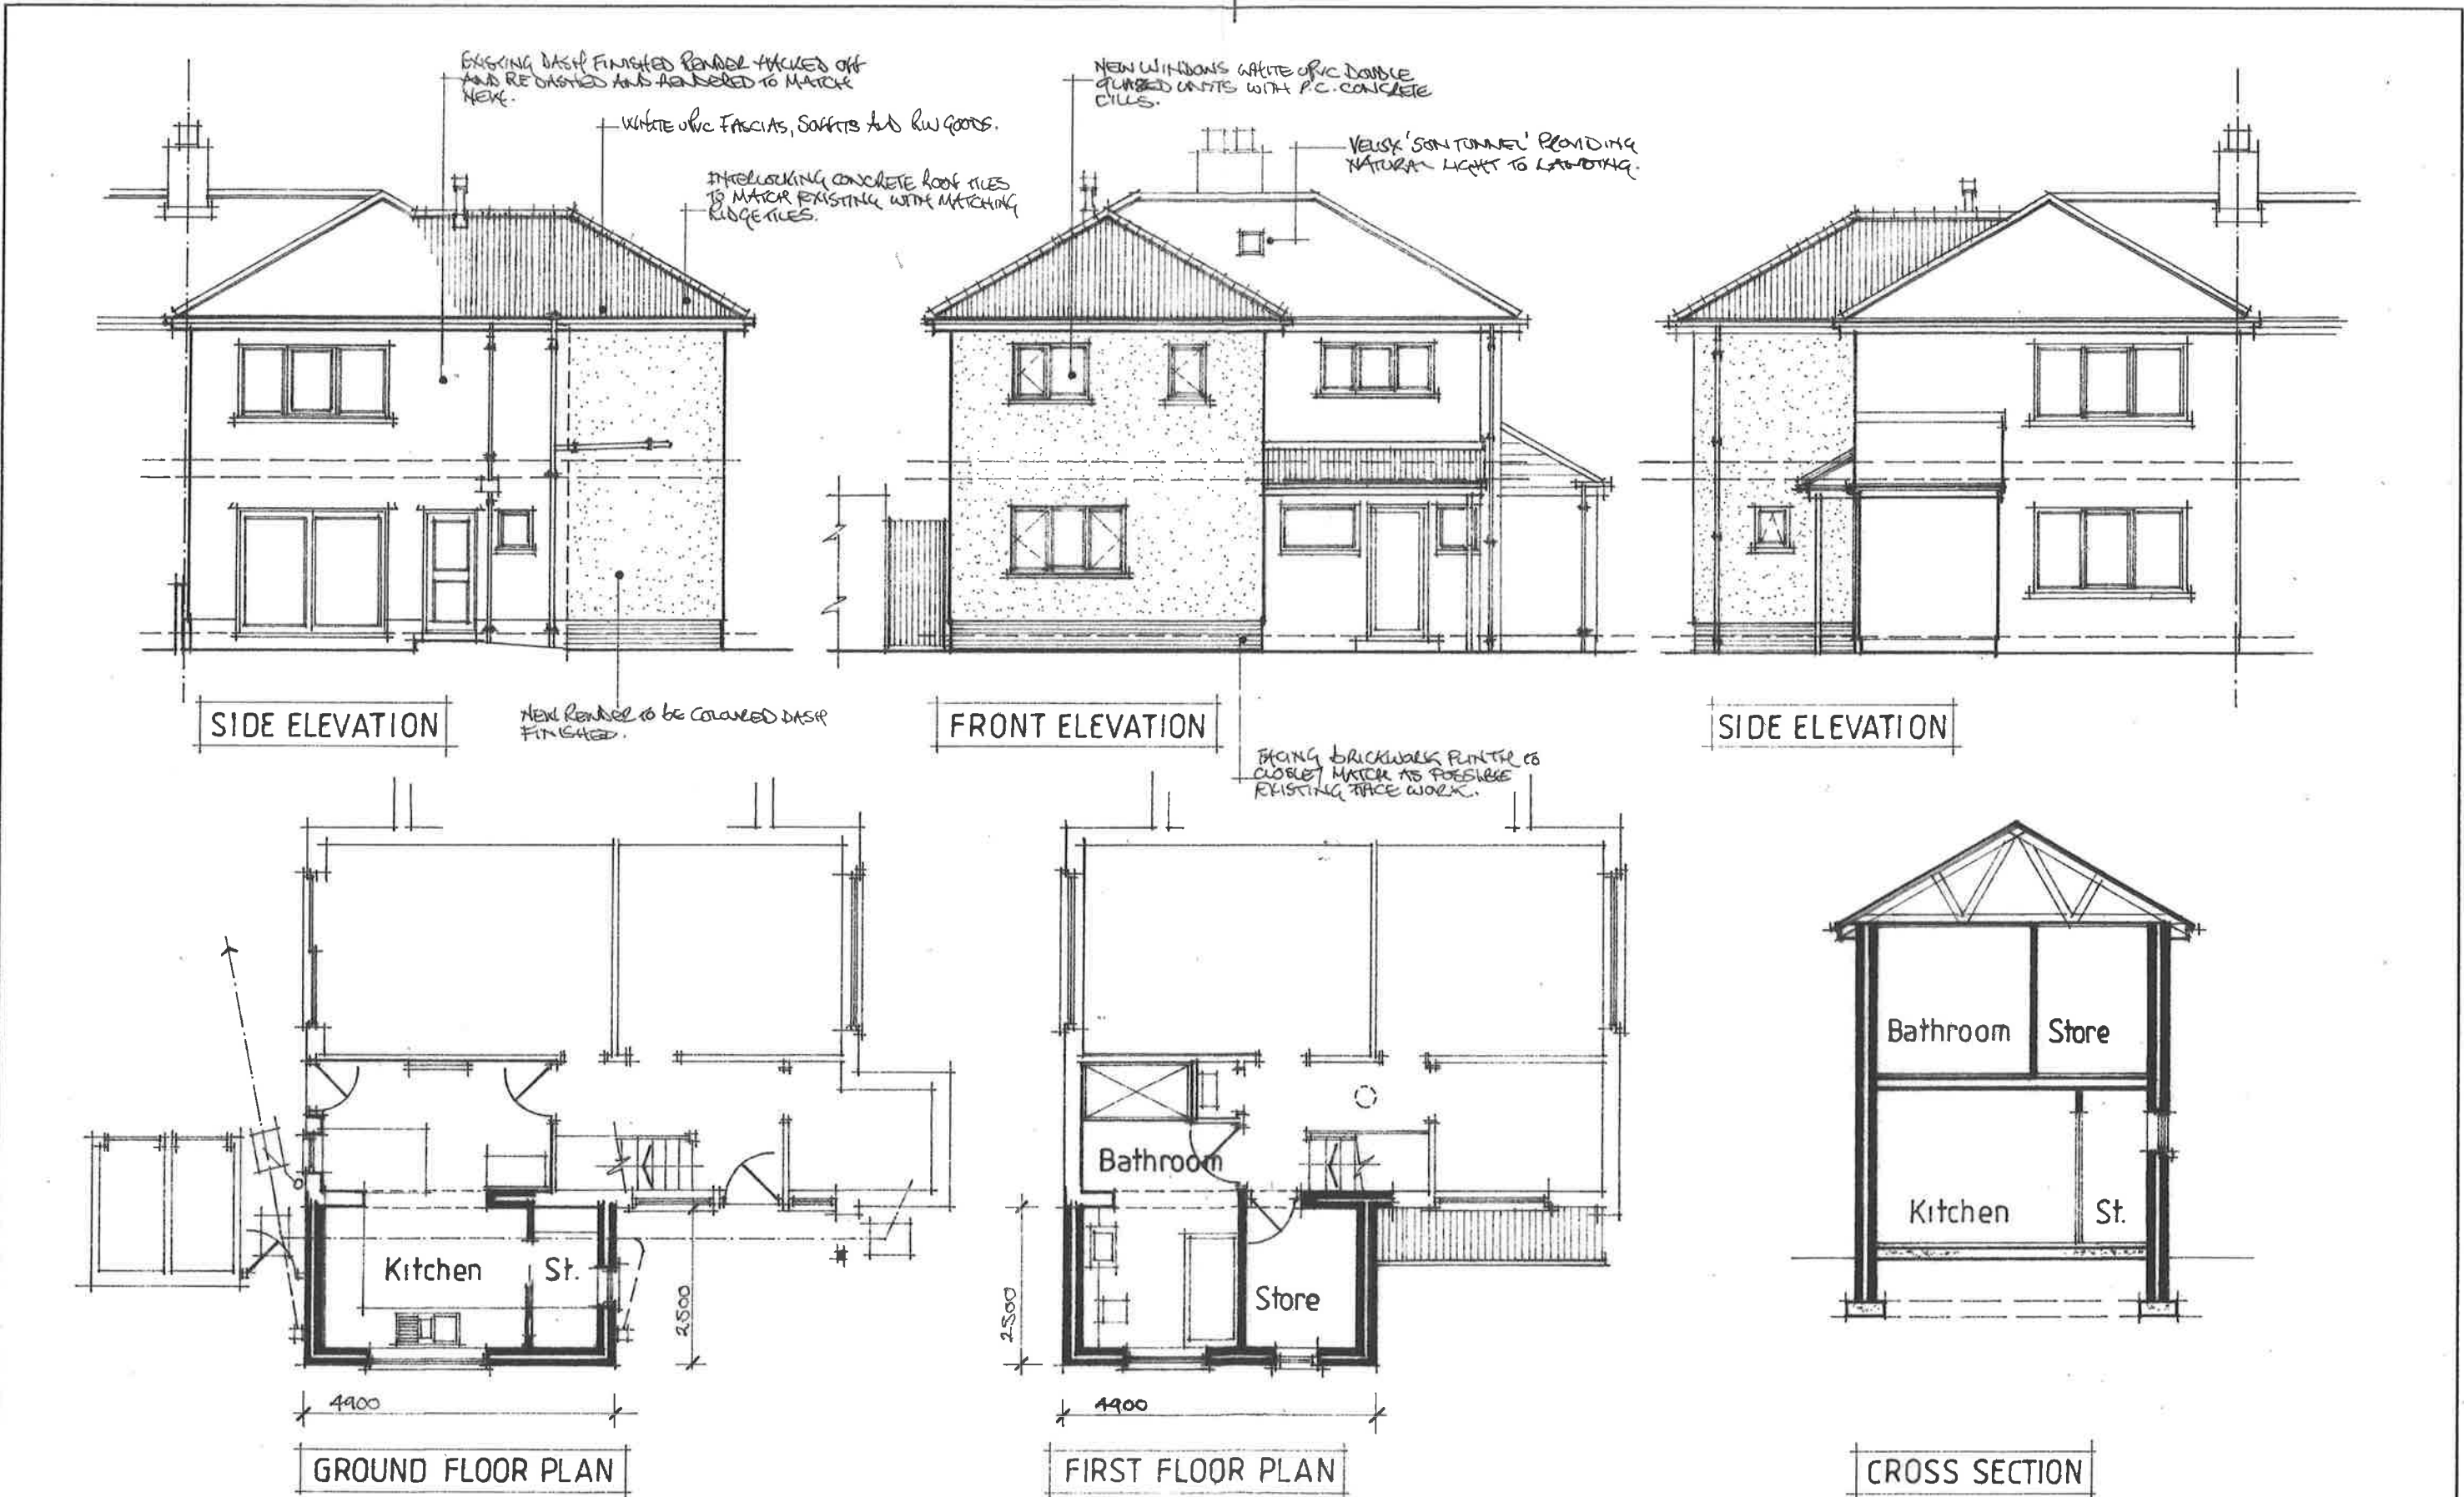

mjs designs (cymru) ltd architectural design-project management 01639 643392 07530 134442	NOTES: © 2019 mjs design (cymru) ltd 0m 1m 2m 3m 4m 5m 6m All dimensions must be checked on site and not scaled from this drawing.	Client Meryl Walters Job Title 7 Heol Llwyn Celyn, Caewern, Neath, SA10 7PT	Scale 1:100 @ A3	Drawing Title PROPOSED	
			Drawn by Date 07. 2019	Drg No. 192010. 02	Rev