
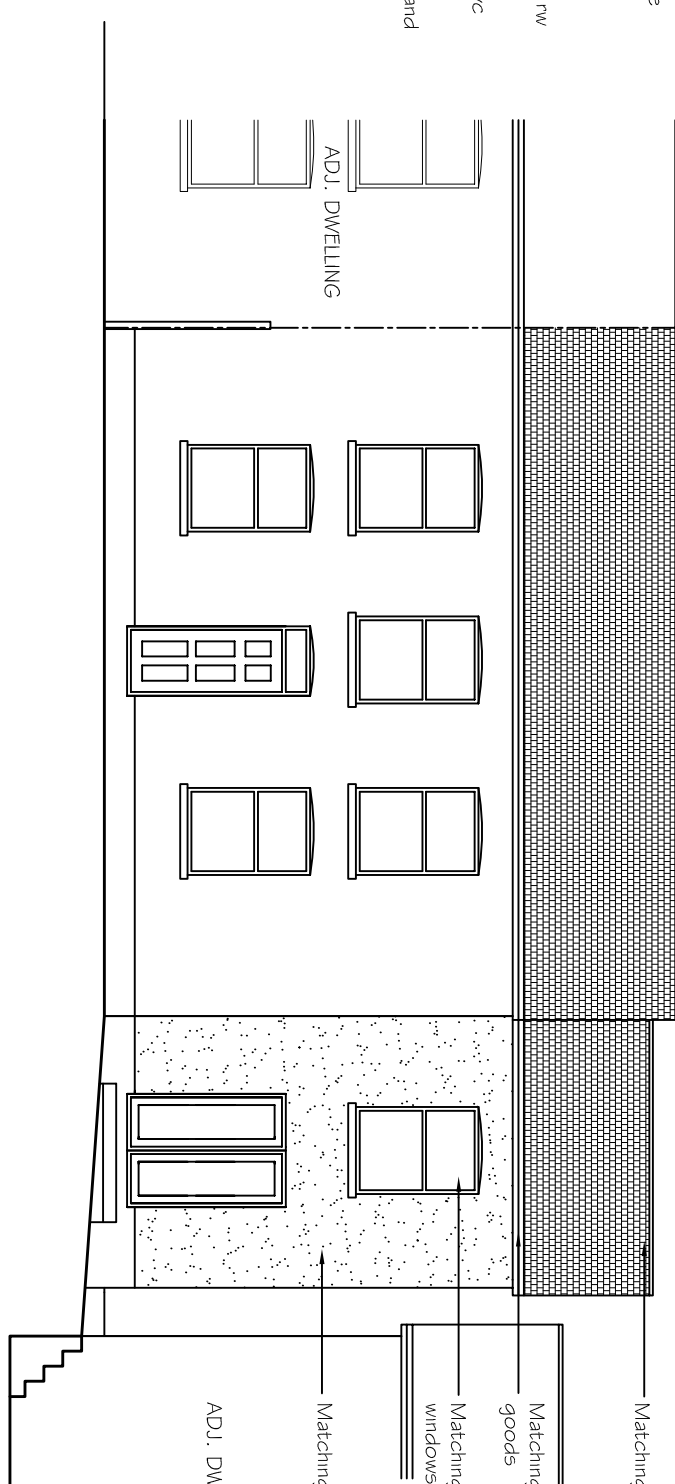
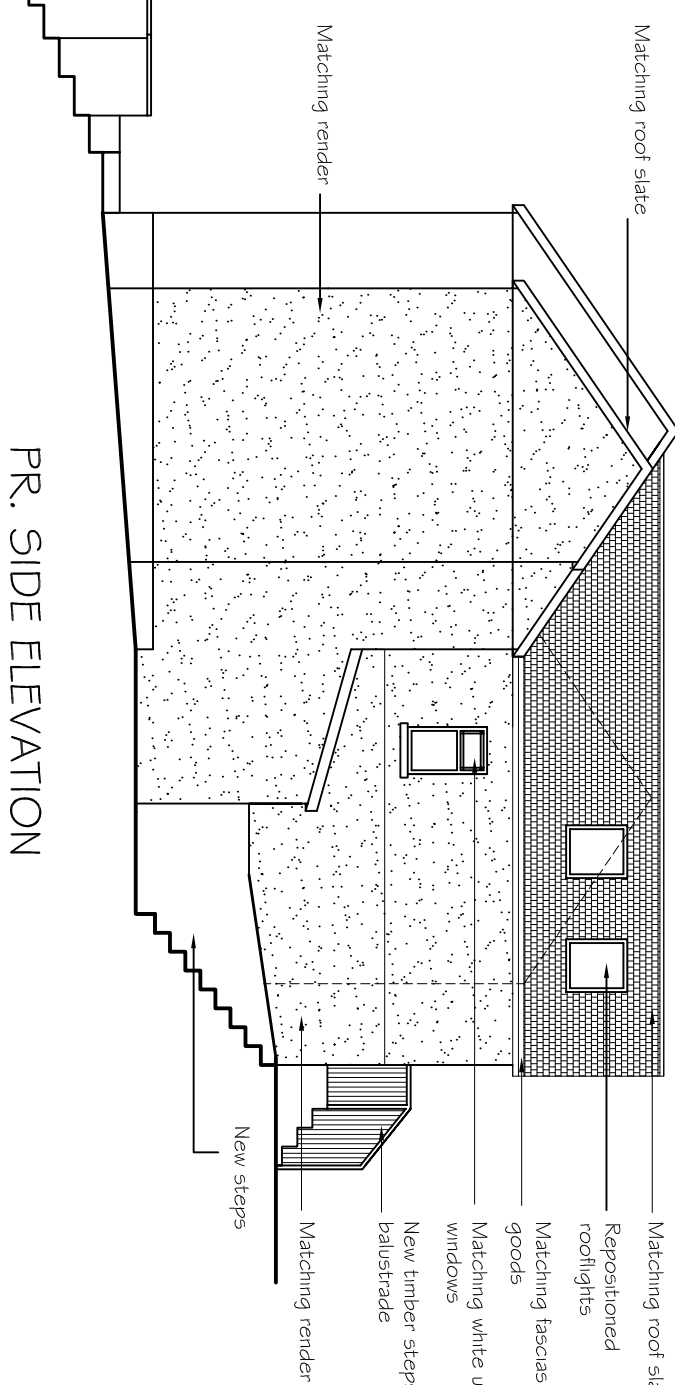
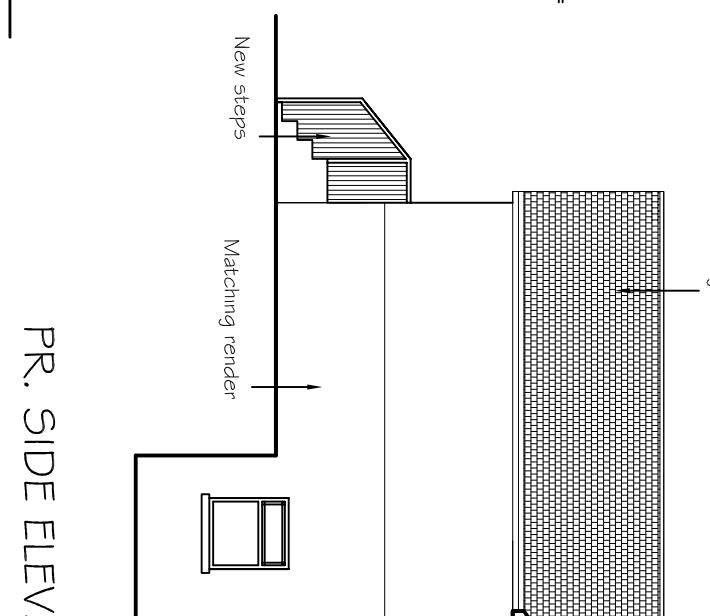
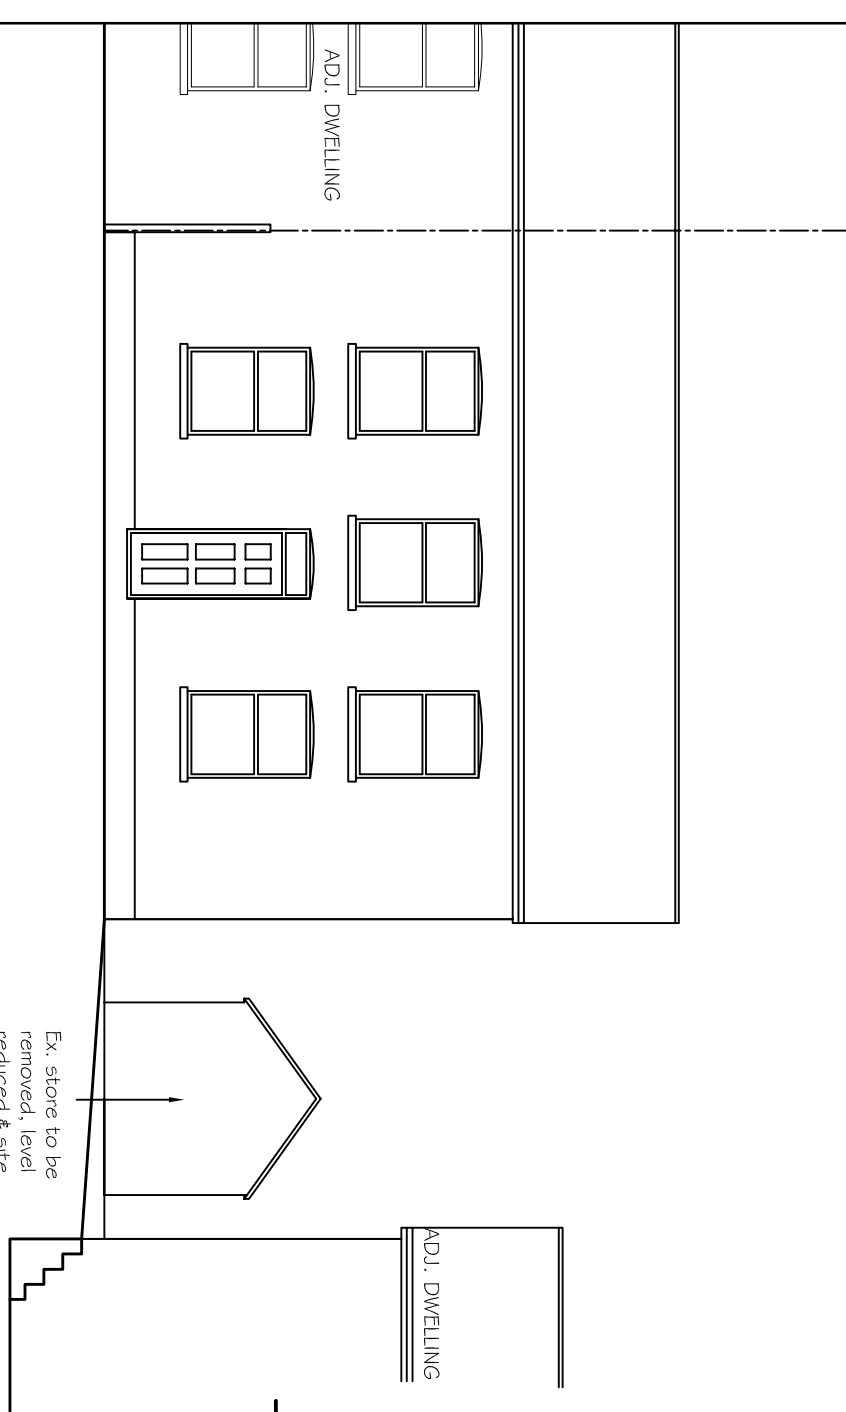
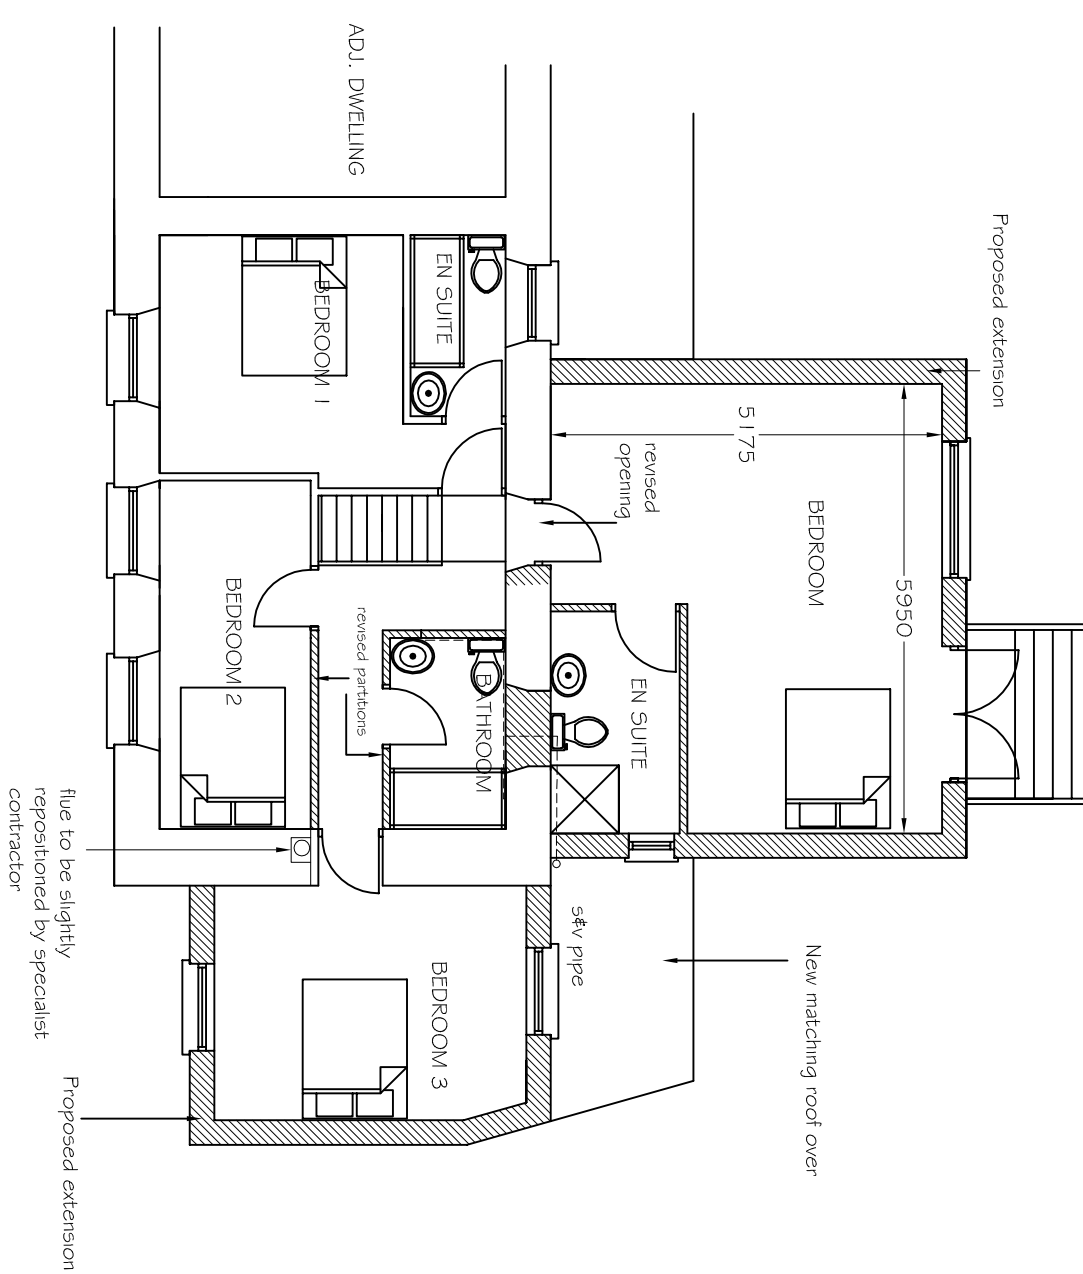
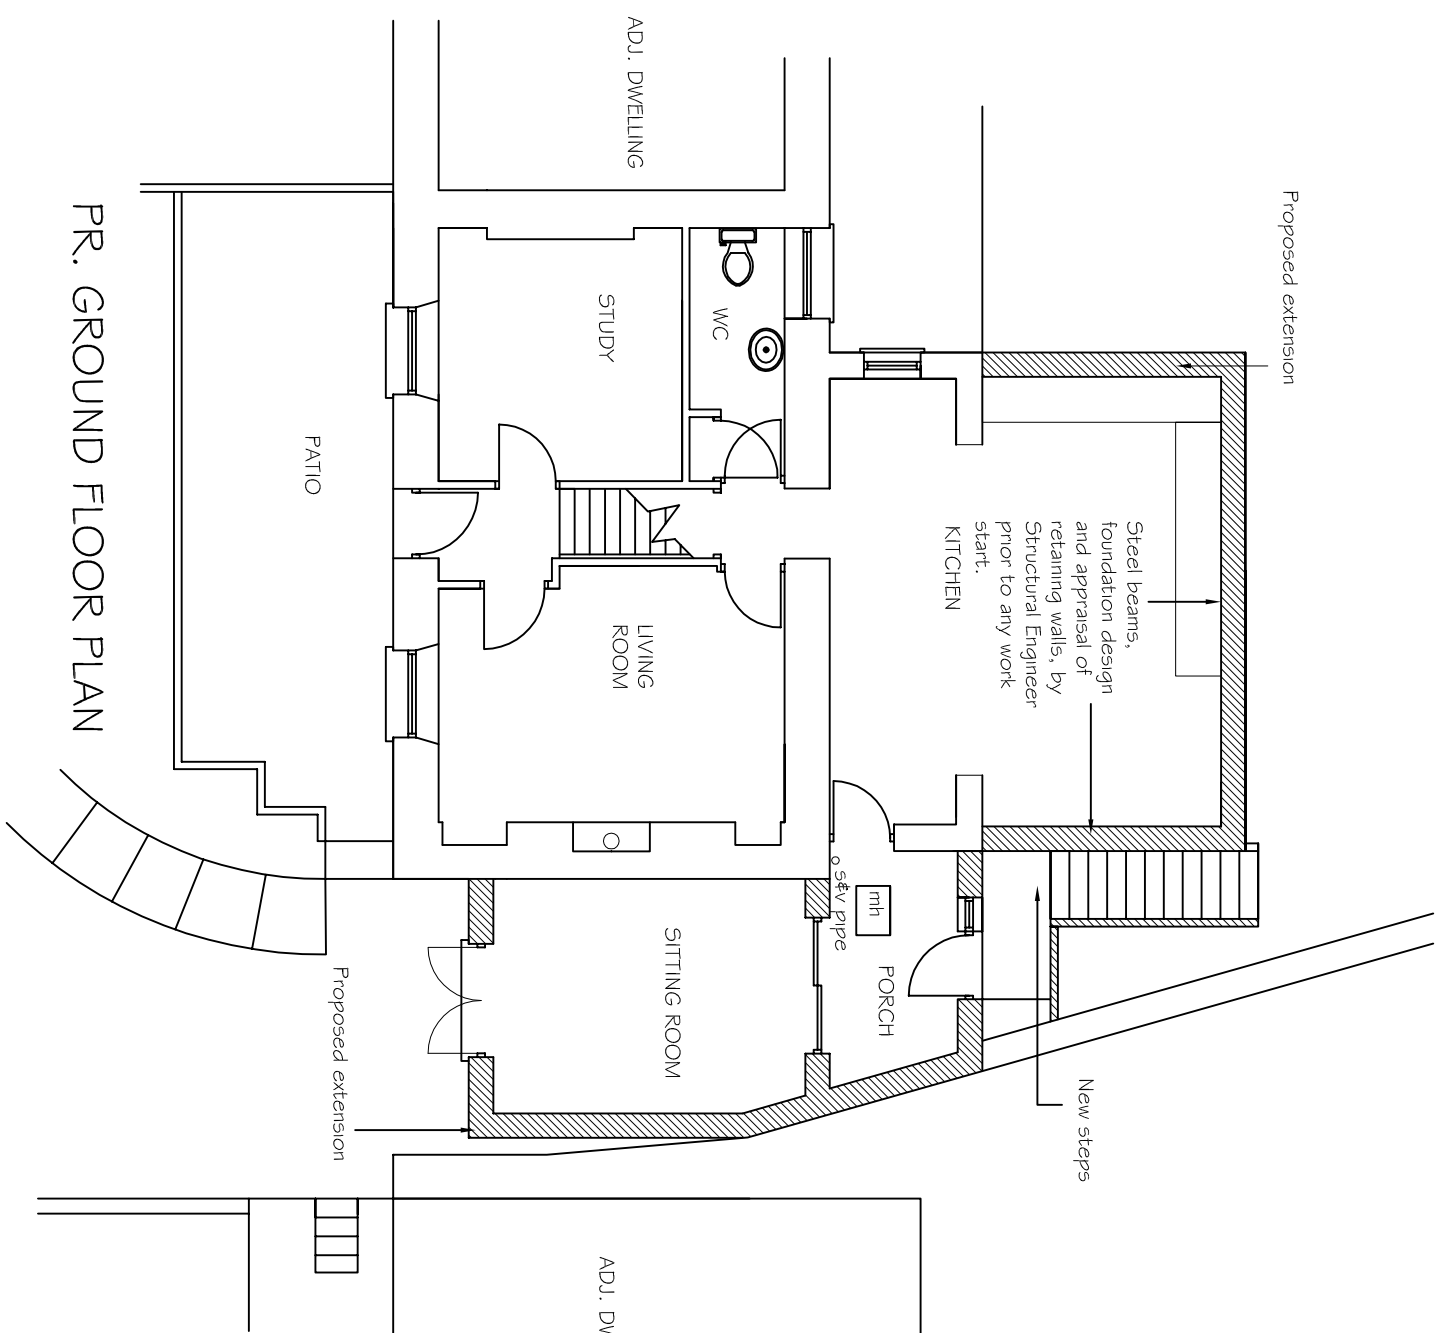
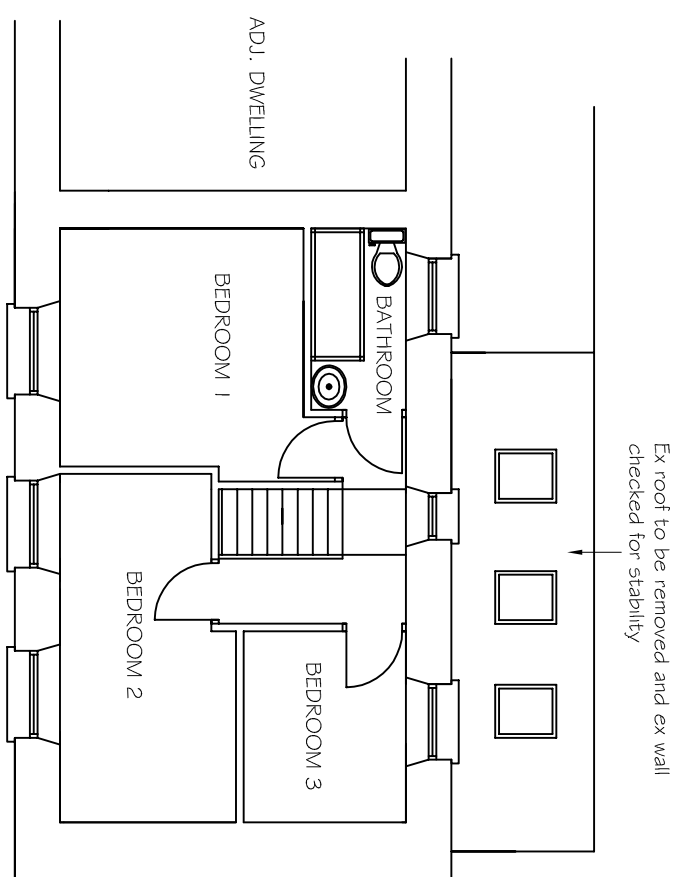



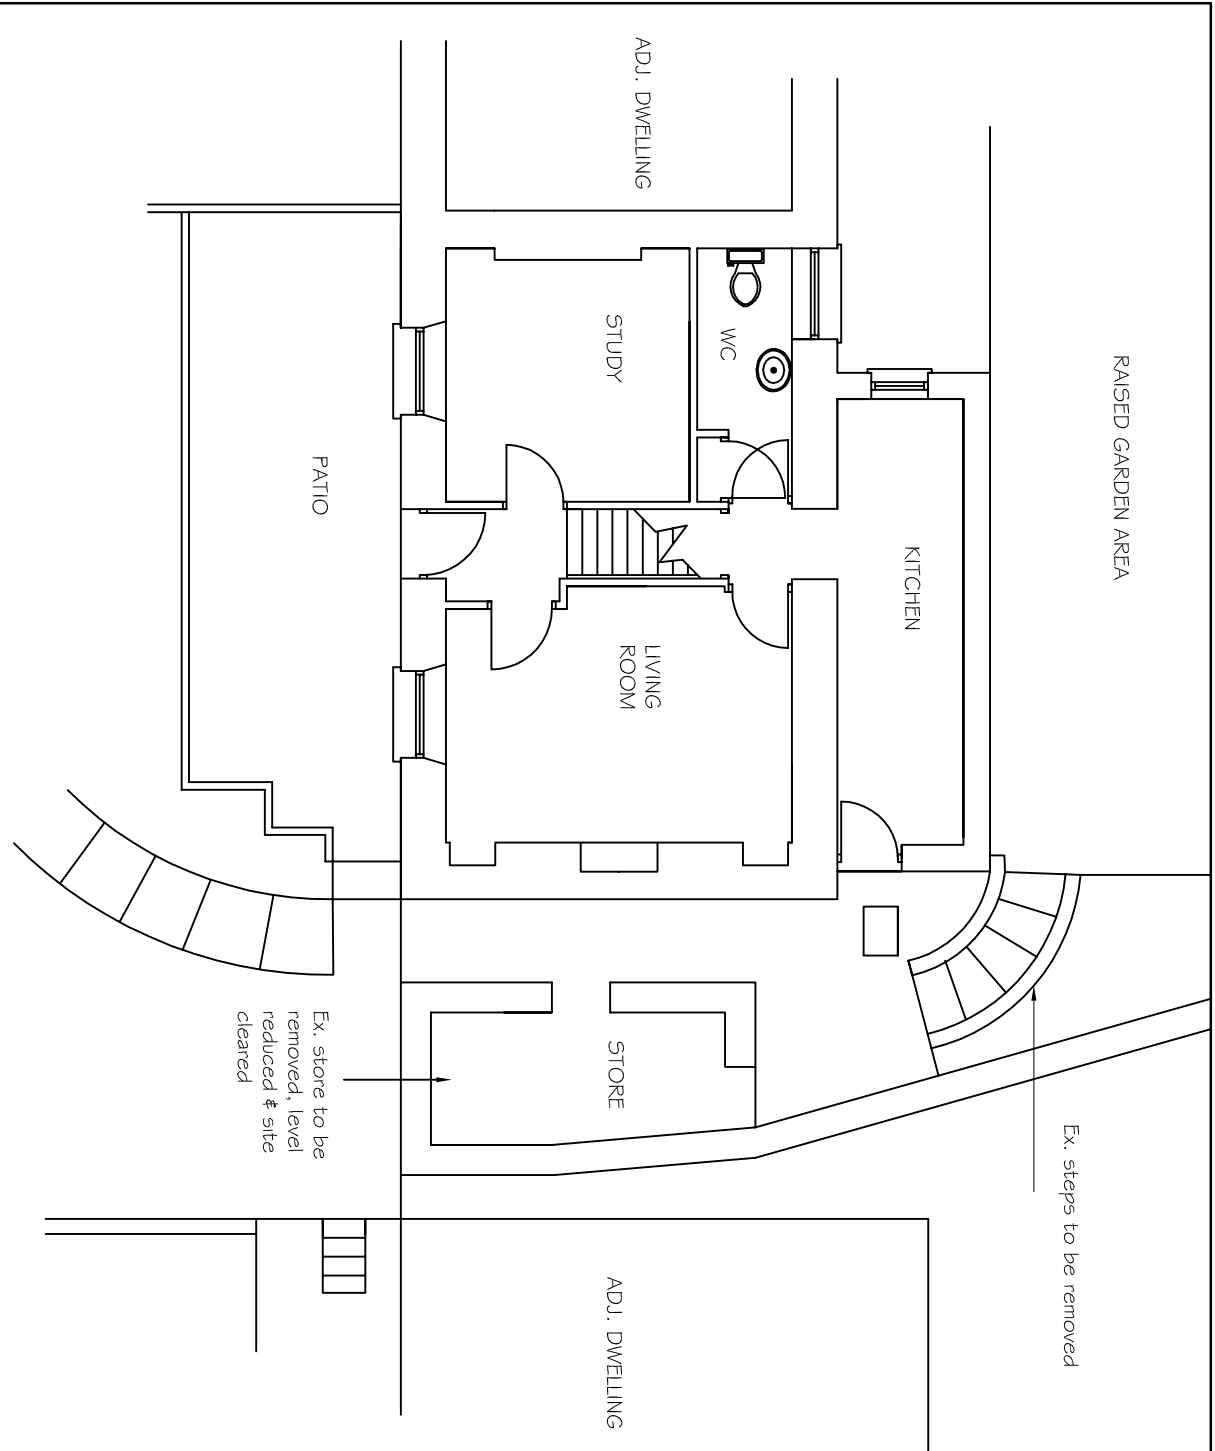


EX. FRONT ELEVATION

PR. SIDE ELEVATION





PR. SIDE ELEVATION

PR. FRONT ELEVATION

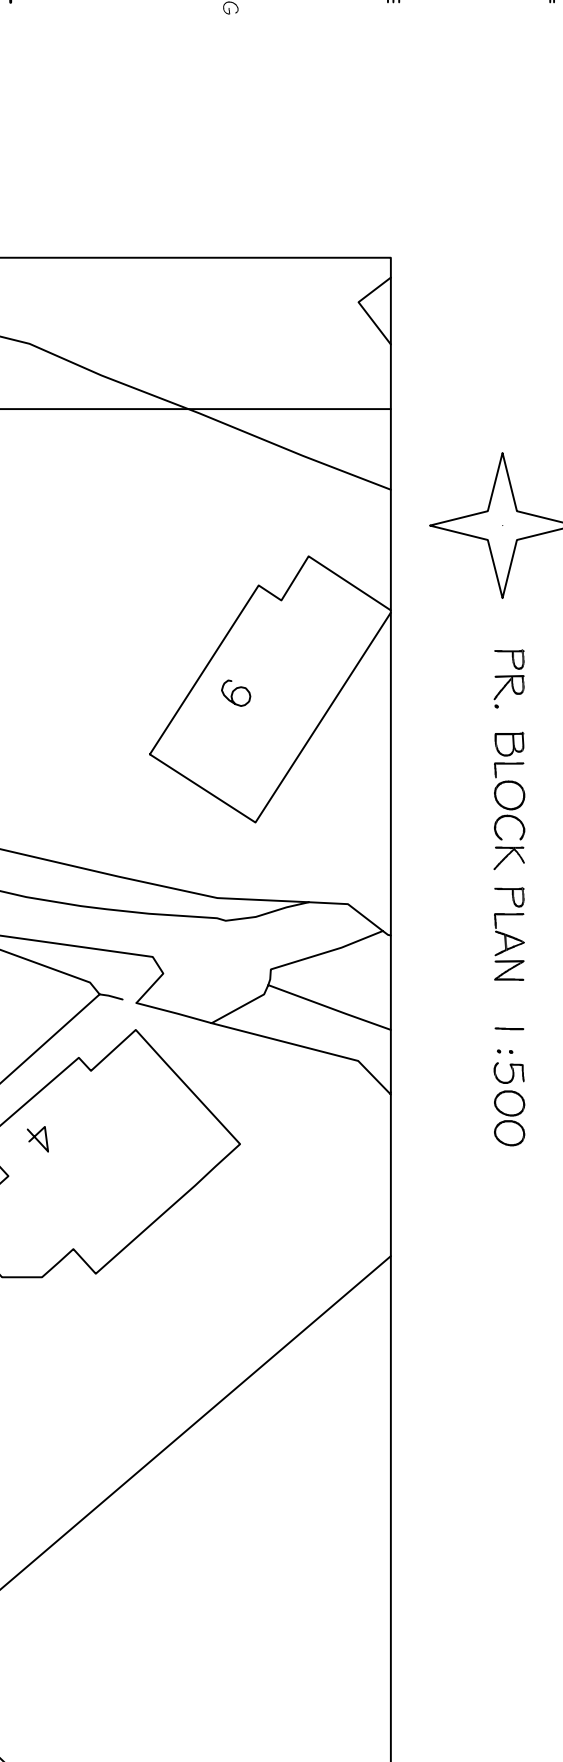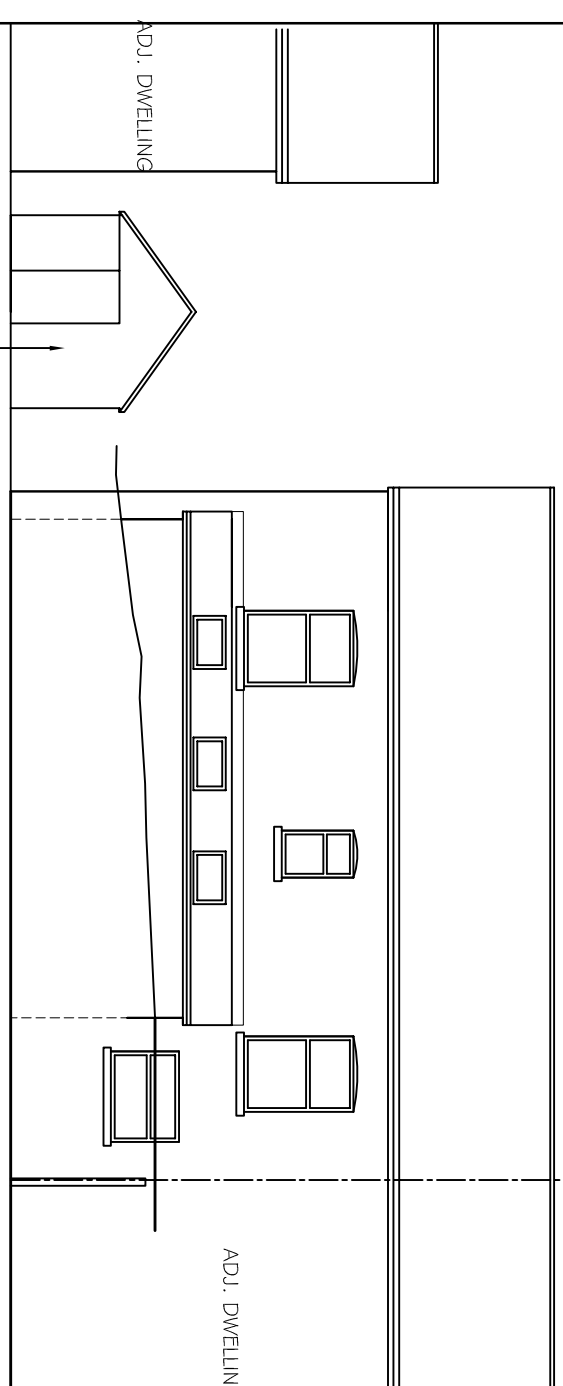

EX. REAR ELEVATION

PR. REAR ELEVATION

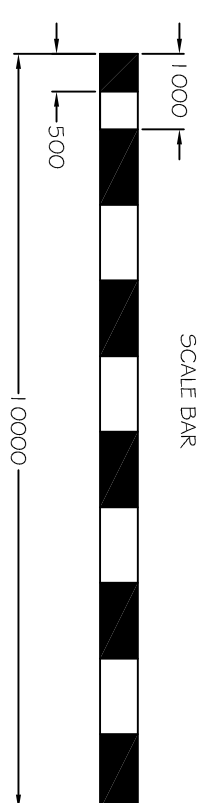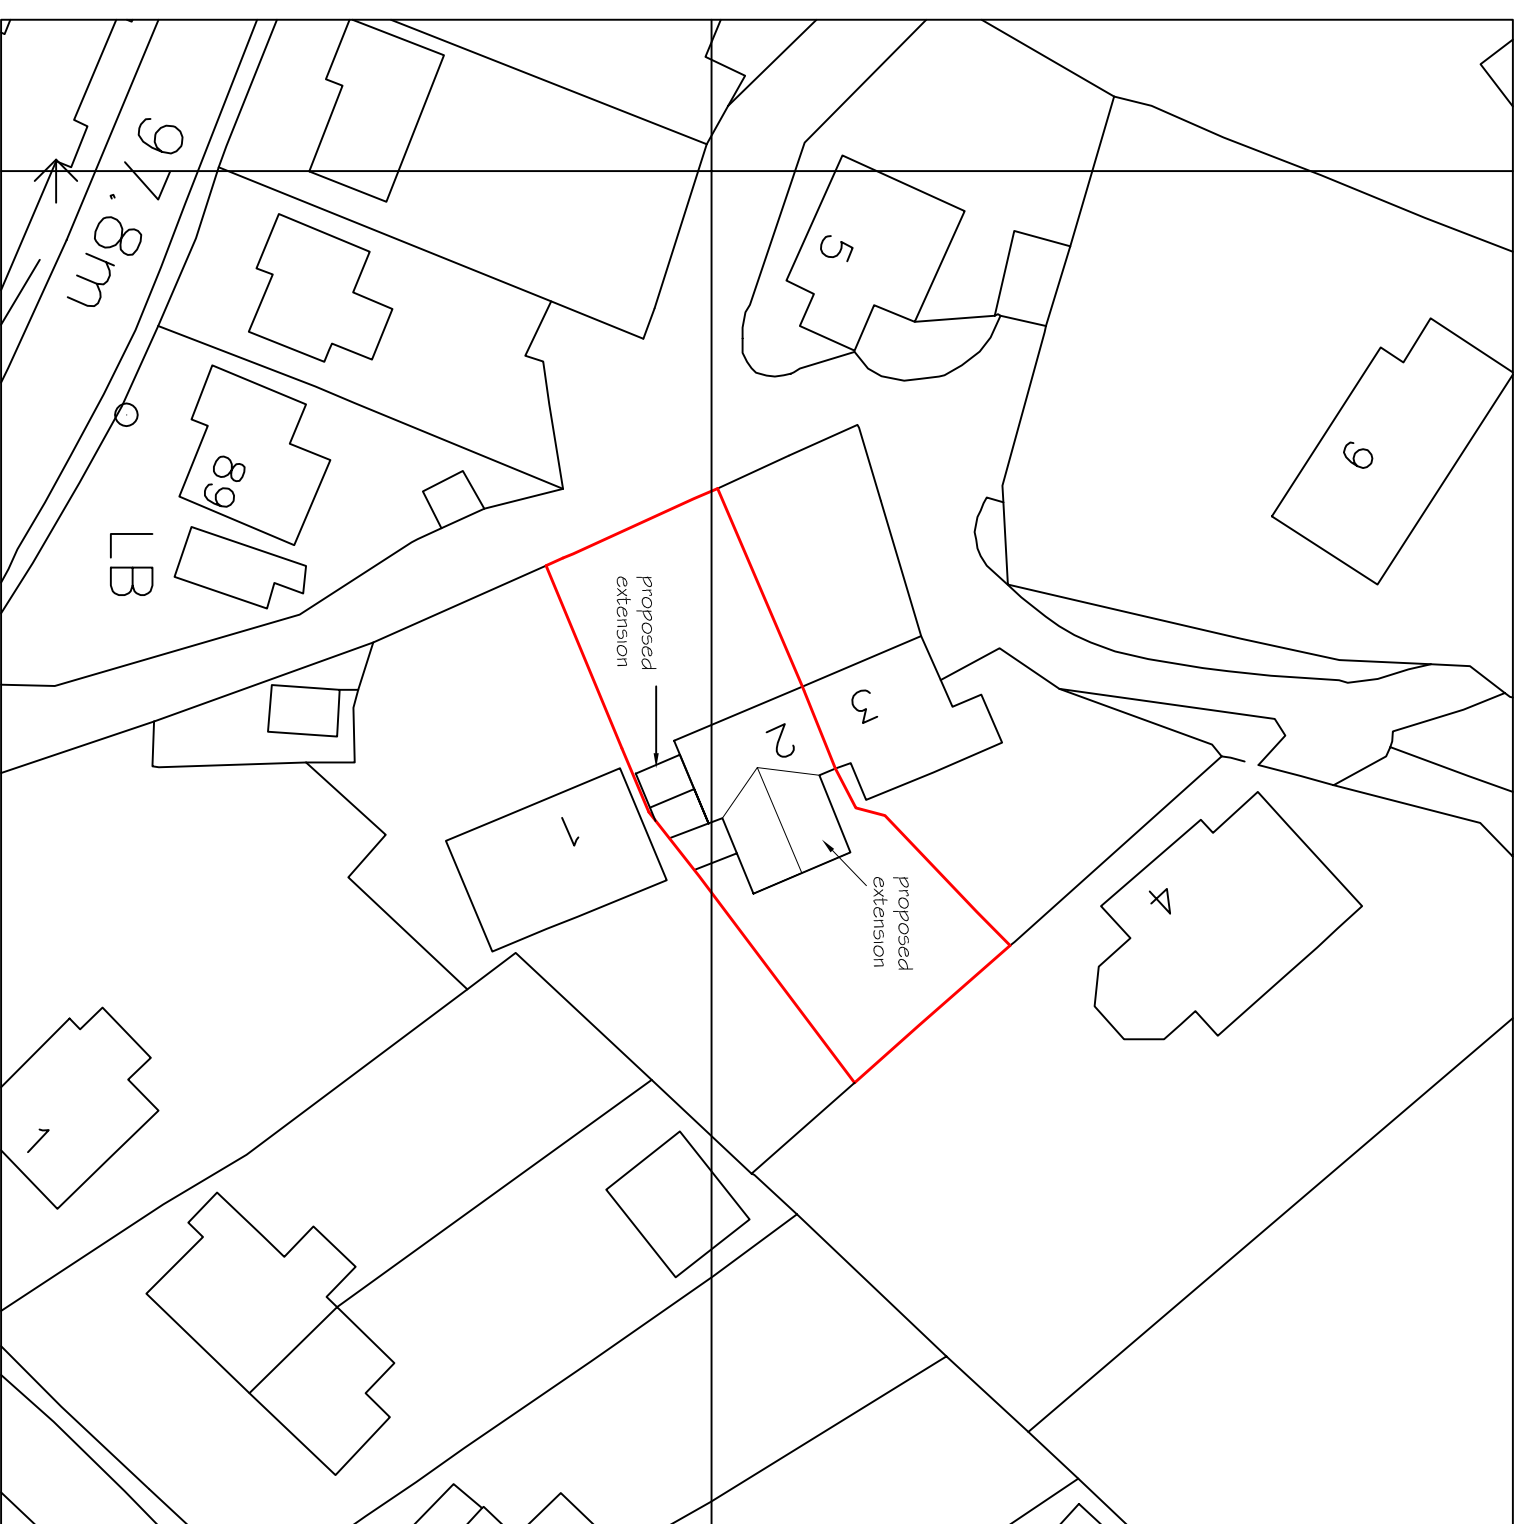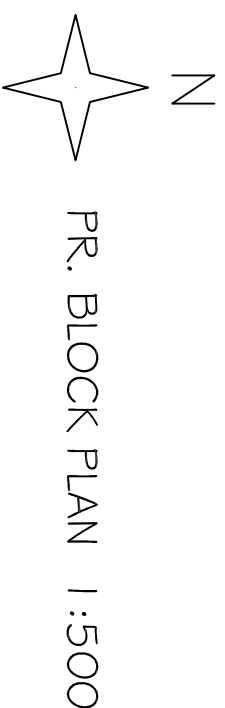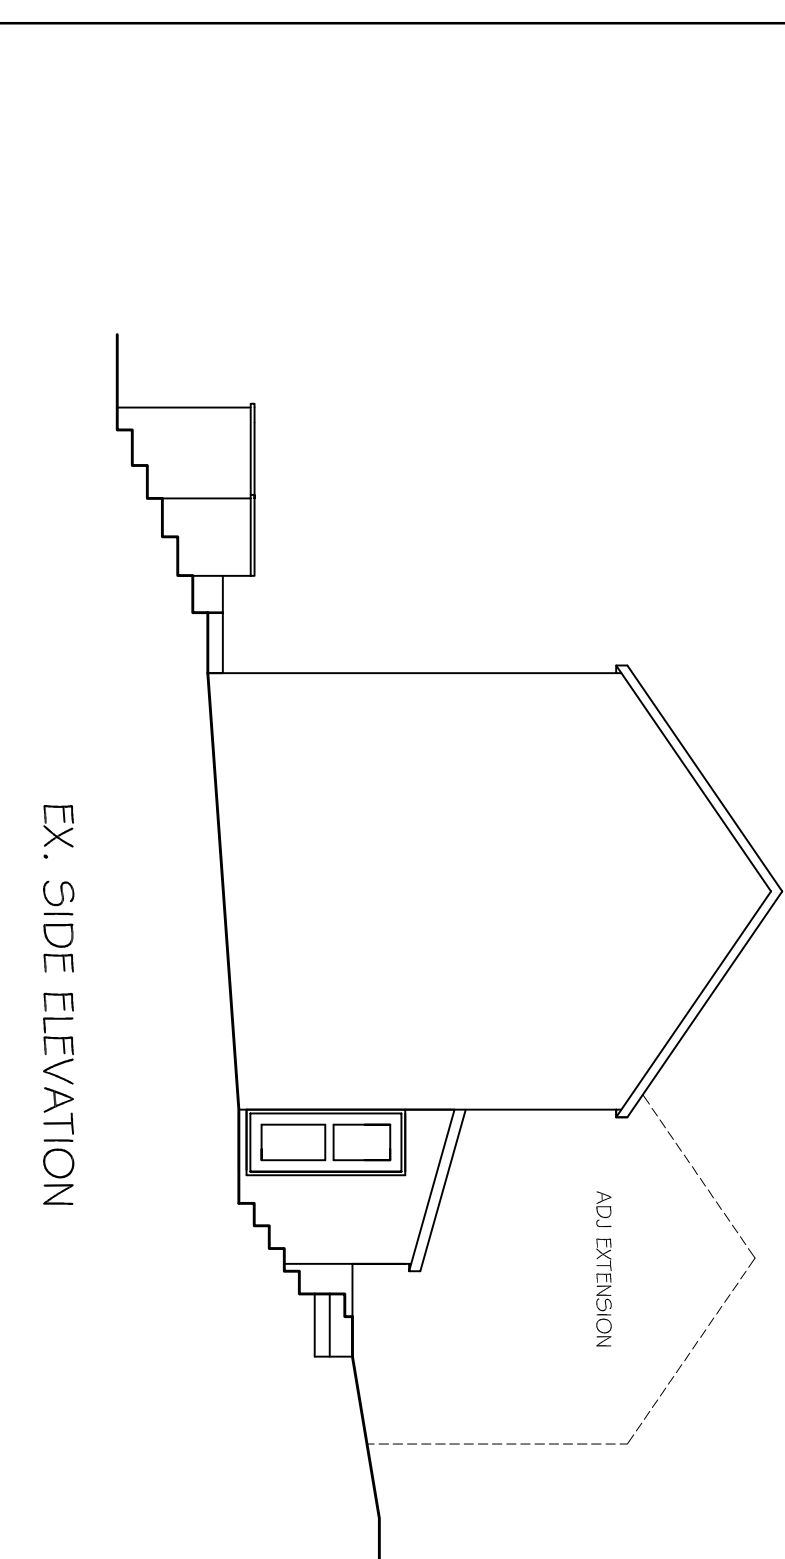

DO NOT SCALE

© Crown Copyright and database rights 2017 OS 100035409  
Reproduction in whole or in part is prohibited  
without the prior permission of Ordnance Survey.

|         |  |                                                                                         |  |                                                                                             |  |
|---------|--|-----------------------------------------------------------------------------------------|--|---------------------------------------------------------------------------------------------|--|
| PROJECT |  | PROPOSED 2 STOREY SIDE LOUNGE / BEDROOM EXTENSION & REAR FIRST FLOOR BEDROOM EXTENSION. |  | REVISIONS                                                                                   |  |
| SITE    |  | 2 PENYGRAIG ROAD, ALLTWEN, PONTARDAWE, SA6 3BS.                                         |  | P. G. M. DESIGNS, LTD. ARCHITECTURAL SERVICES                                               |  |
| SCALE   |  | 1:100 @A1.                                                                              |  | NEW BUILD. REFRESHMENT. EXTENSION. 23 QUEENSWAY WALK, LLEWELLYN. 01554 778000 07797 852051. |  |
| DATE    |  | JUL 19                                                                                  |  |                                                                                             |  |