

This drawing is the property of GWP Architecture. Copyright is reserved by them and the drawing is issued on the condition that it is not copied, reproduced, retained, or disclosed to any unauthorised person, either wholly or in part, without the consent in writing of GWP Architecture.

All drawings and specifications should be read in conjunction with the project health and safety plan, any possible conflicts should be presented to the Planning Coordinator.

All work to be carried out in accordance with current Building Regulations.

Contractors must verify all dimensions at the job before commencing any work or making shop drawings.

Written dimensions should be taken.

Do not scale off drawing.

Do not take digital dimensions from this drawing.

Any discrepancies to be reported to the Architect.



- Element wall to be demolished
- Extent of slab to be demolished

P04	10.07.19	WC's existing lobby to be retained	DT	RT
P03	28.05.19	update as per planning consultant's comments	CT	RT
P02	17.05.19	Added Main Auditorium slab to demolition	CT	RT
P01	07.05.19	First Issue	DT	RT
Rev	Date	Comment	Dr	Ch



CHARTERED ARCHITECTS
INTERIOR DESIGNERS
SPACE PLANNERS
PROJECT MANAGERS
LANDSCAPE ARCHITECTS

15th Brunel House 2 Ffrizon Road Cardiff CF24 0EB
+44(0)2921 303 322 (H) (R)Contact Fax (R)
architecture@gwp-arch.com | www.gwp-arch.com

GWP Job Reference PPT

Job Title Plaza Port Talbot


Client
Neath Port Talbot County Borough Council

Ground Floor Demolition Plan


Name PPT-GWP-01-GF-DR-A-(PA)-0020

Scale	1:200@A3	Revision	04
Drawn/Checked	DT/RT	First Issue	07.05.2019
Drawing Status	S - Work In Progress		


BIMcloud: BIMServer-HP - BIMcloud Basic for ARCHICAD 22/138511902-GWP-01-XX-W3-A-18-PortTalbot-P01

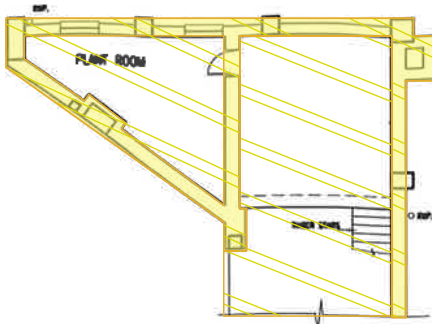


PLANT ROOM (FIRST FLOOR)
Scale 1:200

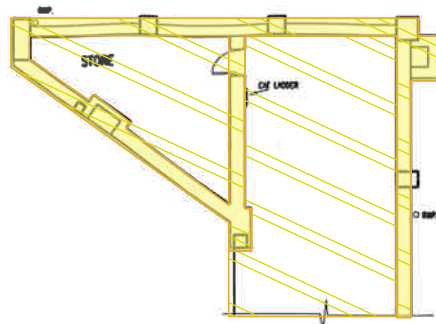


STORE (SECOND FLOOR)
Scale 1:200

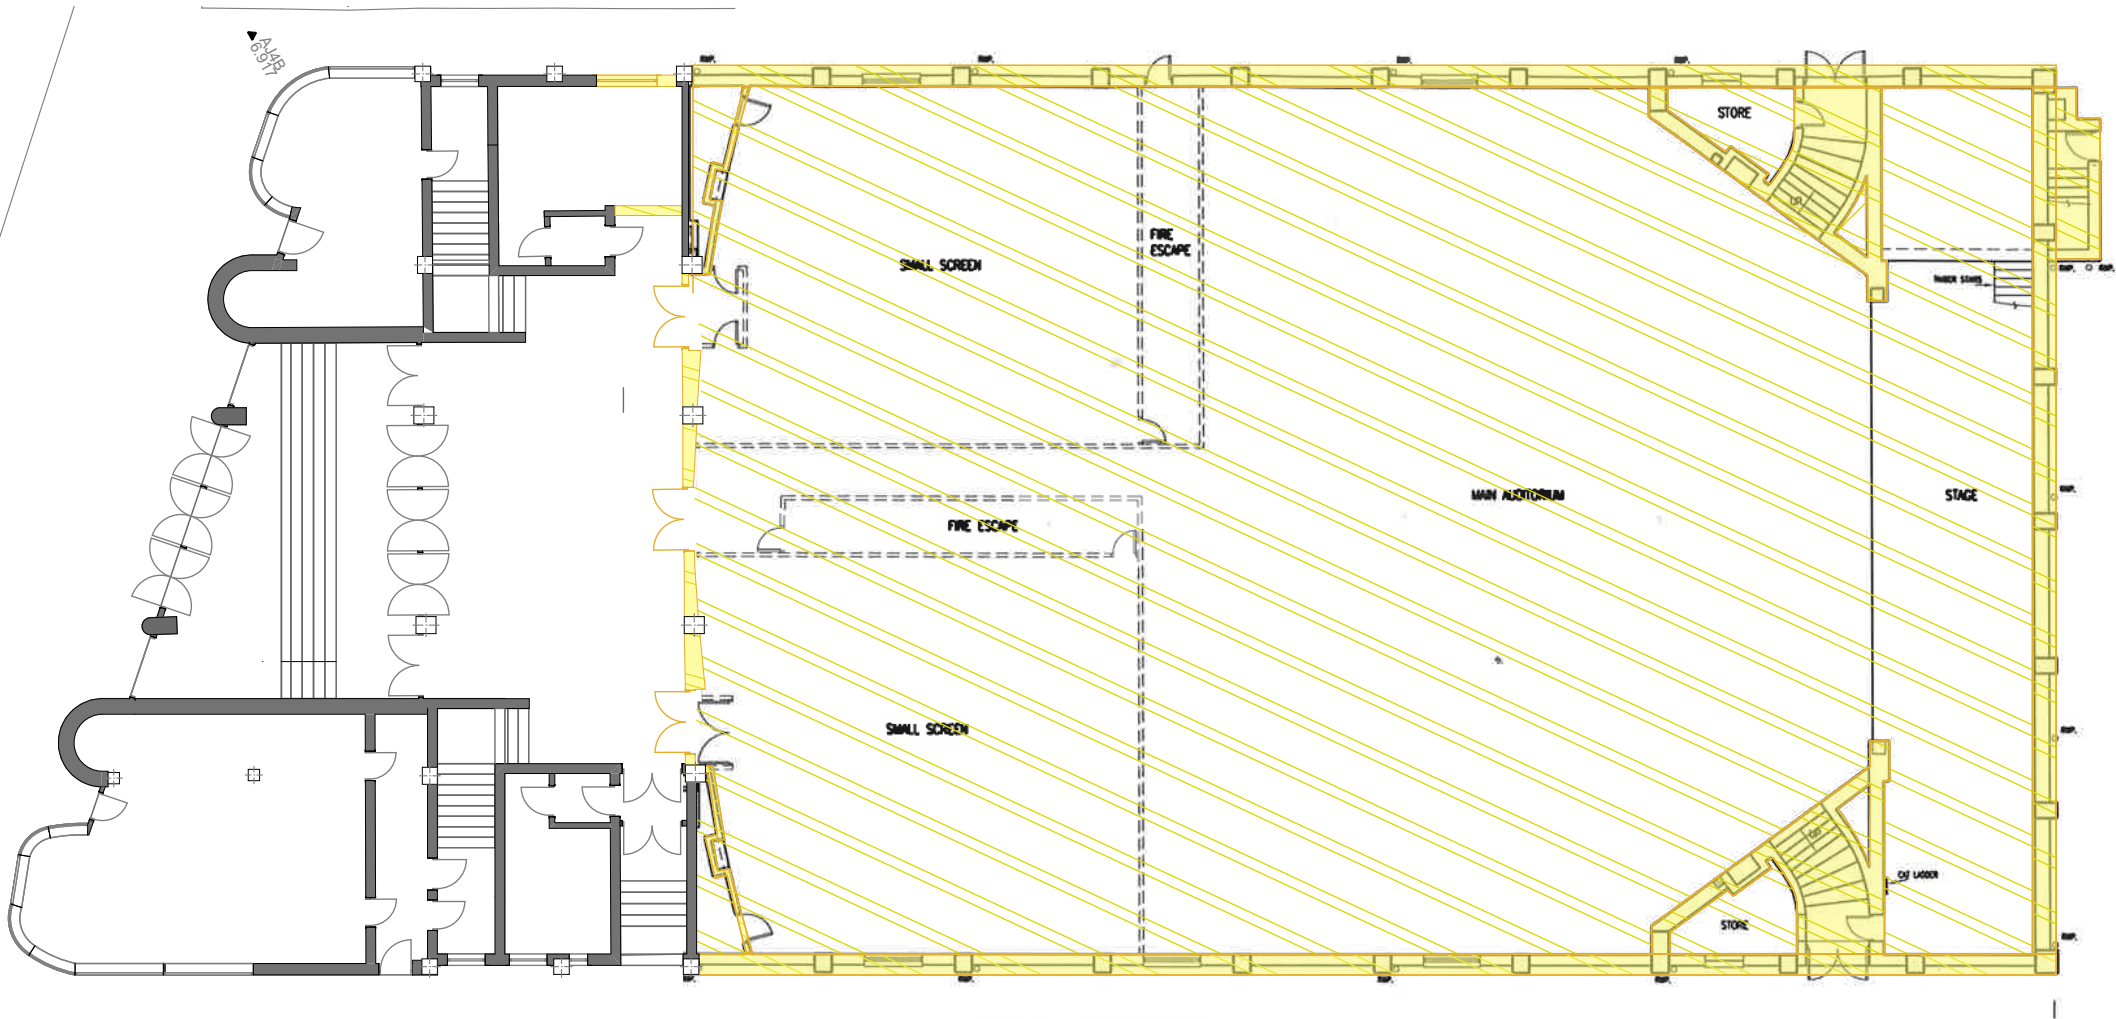

GROUND FLOOR DEMOLITION PLAN
Scale 1:200

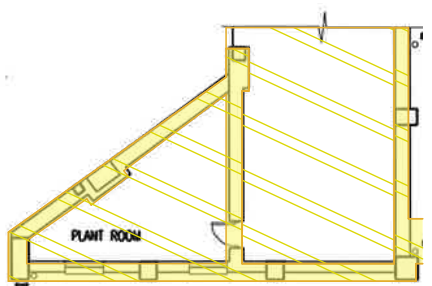

PLANT ROOM (FIRST FLOOR)
Scale 1:200

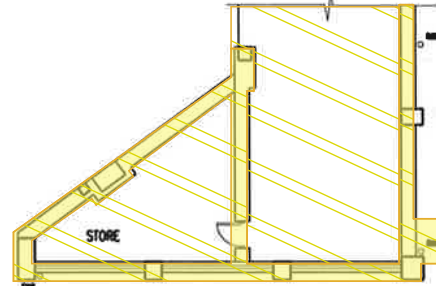

STORE (SECOND FLOOR)
Scale 1:200