

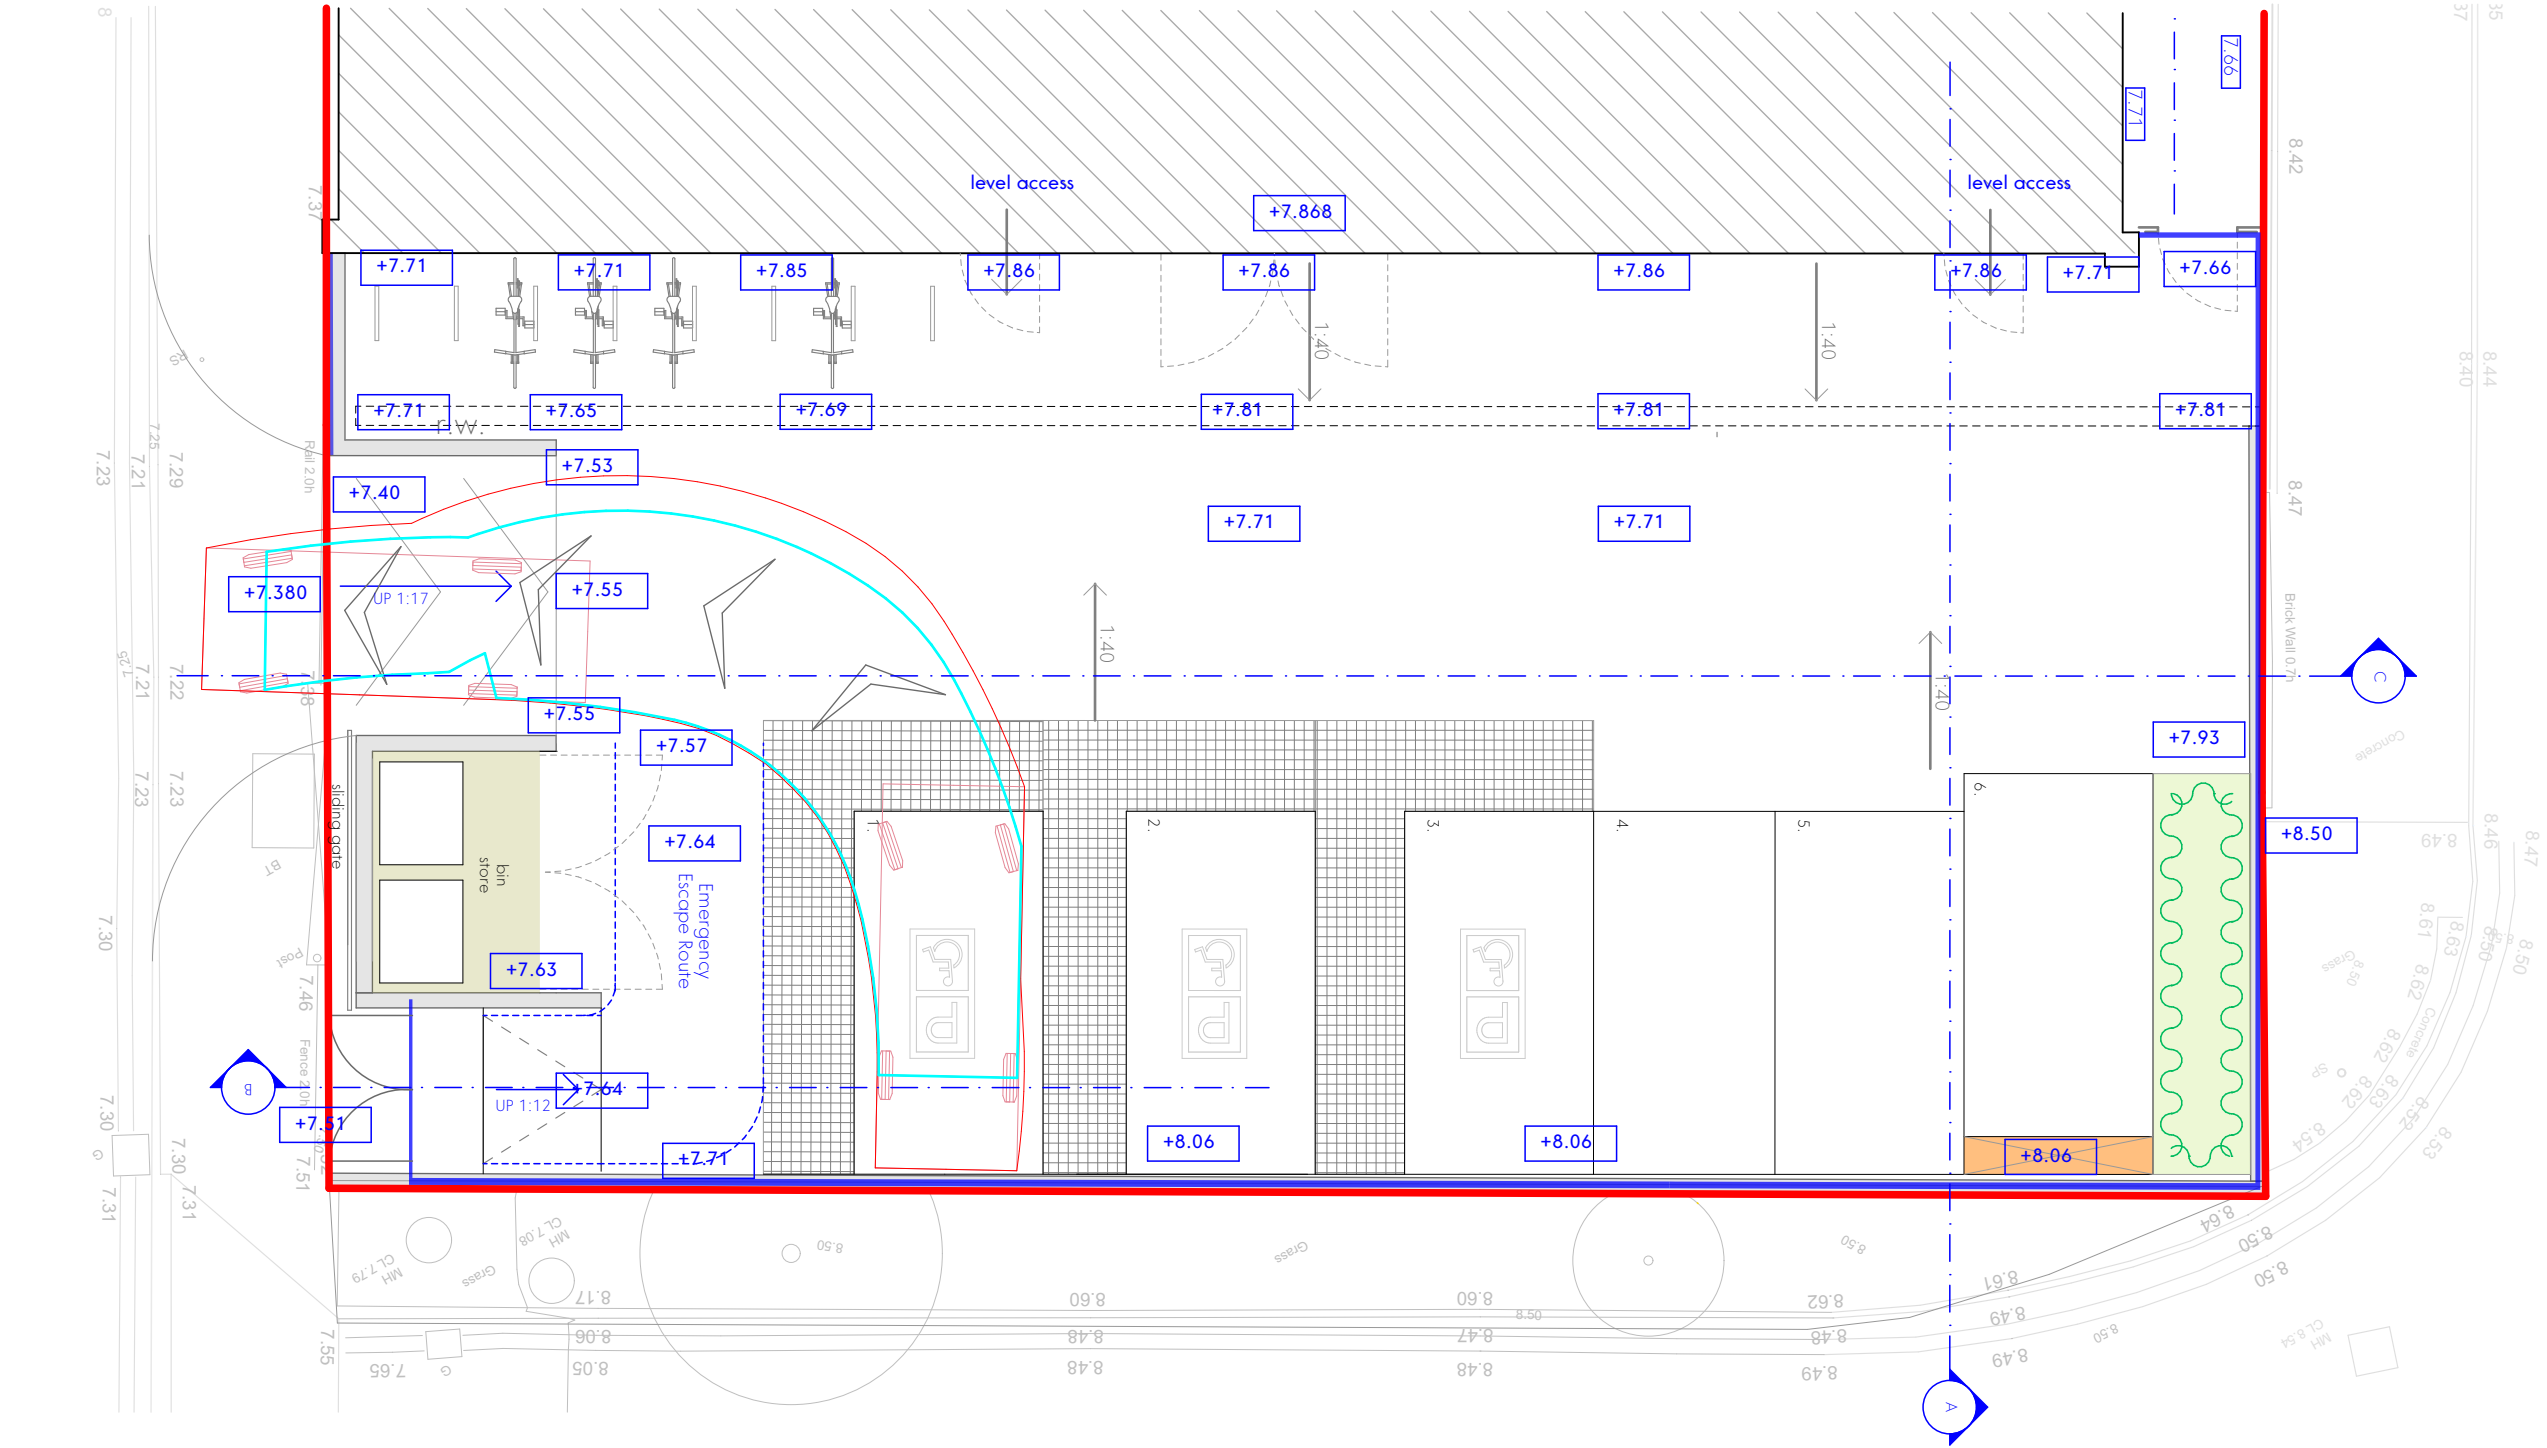


Section A

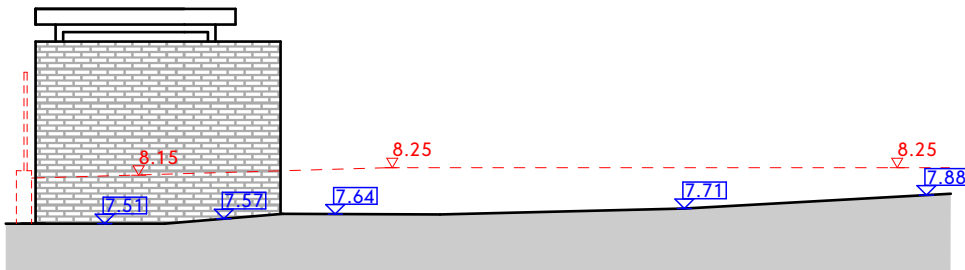

Section B

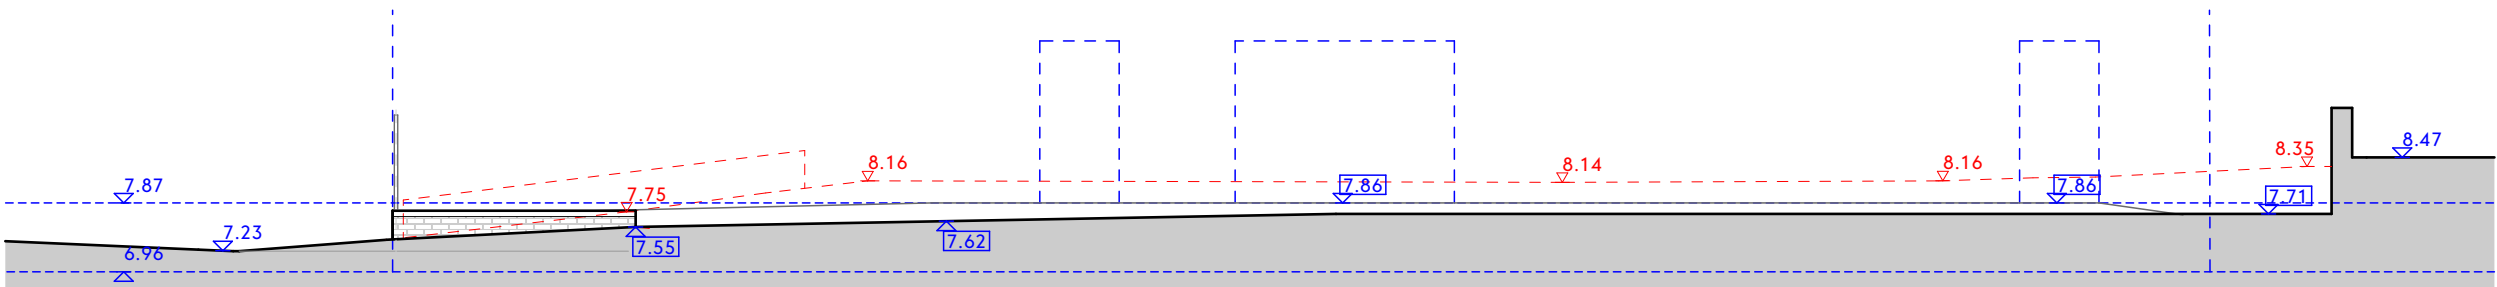

Section C

This drawing is the property of GWP Architecture. Copyright is reserved by them and the drawing is issued on the condition that it is not copied, reproduced, retained, or disclosed to any unauthorised person, either wholly or in part, without the consent in writing of GWP Architecture.

All drawings and specifications should be read in conjunction with the project health and safety plan, any possible conflicts should be presented to the Planning Coordinator.

All work to be carried out in accordance with current Building Regulations.


Contractors must verify all dimensions at the job before commencing any work or making shop drawings.

Written dimensions should be taken.

Do not scale off drawing.

Do not take digital dimensions from this drawing.

Any discrepancies to be reported to the Architect.

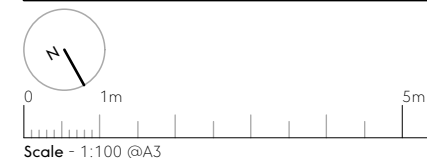

- Key:
- Existing external levels
 - Site Boundary Line
 - Security Fence Line
 - Bin Store (2 bins)
 - Vehicle Charging Point
 - 8.39 Existing Levels
 - +7.99 Proposed Levels
 - Retaining wall
 - New tarmac structure

P06				
P05	09.07.19	updates in line with FE and SE comments to accommodate route escape	DT	RT
P04	28.05.19	update as per planning consultant's comments	CT	RT
P03	23.05.19	Draft Issue	CT	RT
P02	22.05.19	Draft Issue	CT	RT
P01	17.05.19	Draft Issue	CT	RT
Rev	Date	Comment	Dr	Ch

CHARTERED ARCHITECTS
INTERIOR DESIGNERS
SPACE PLANNERS
PROJECT MANAGERS
LANDSCAPE ARCHITECTS

15th Brunel House 2 Frazarion Road Cardiff CF24 0EB
+44(0)2921 303 322 (H) #Contact Fax (F)
architecture@gwp-arch.com | www.gwp-arch.com

GWP Job Reference PPT

Job Title Plaza Port Talbot

Client Neath Port Talbot County Borough Council

Proposed External Works + Sections

Name	PPT-GWP-01-01-DR-A-(PA)-0029
Scale	1:100@A3
Revision	05
Drawn/Checked	CT/RT
First Issue	17.05.2019
Drawing Status	S - WIP

B:\McCloud: BIMServer-HP - BIMcloud Basic for ARCHICAD 22\13511902-GWP-01-XX-M3-A-18-PortTalbot-P01