


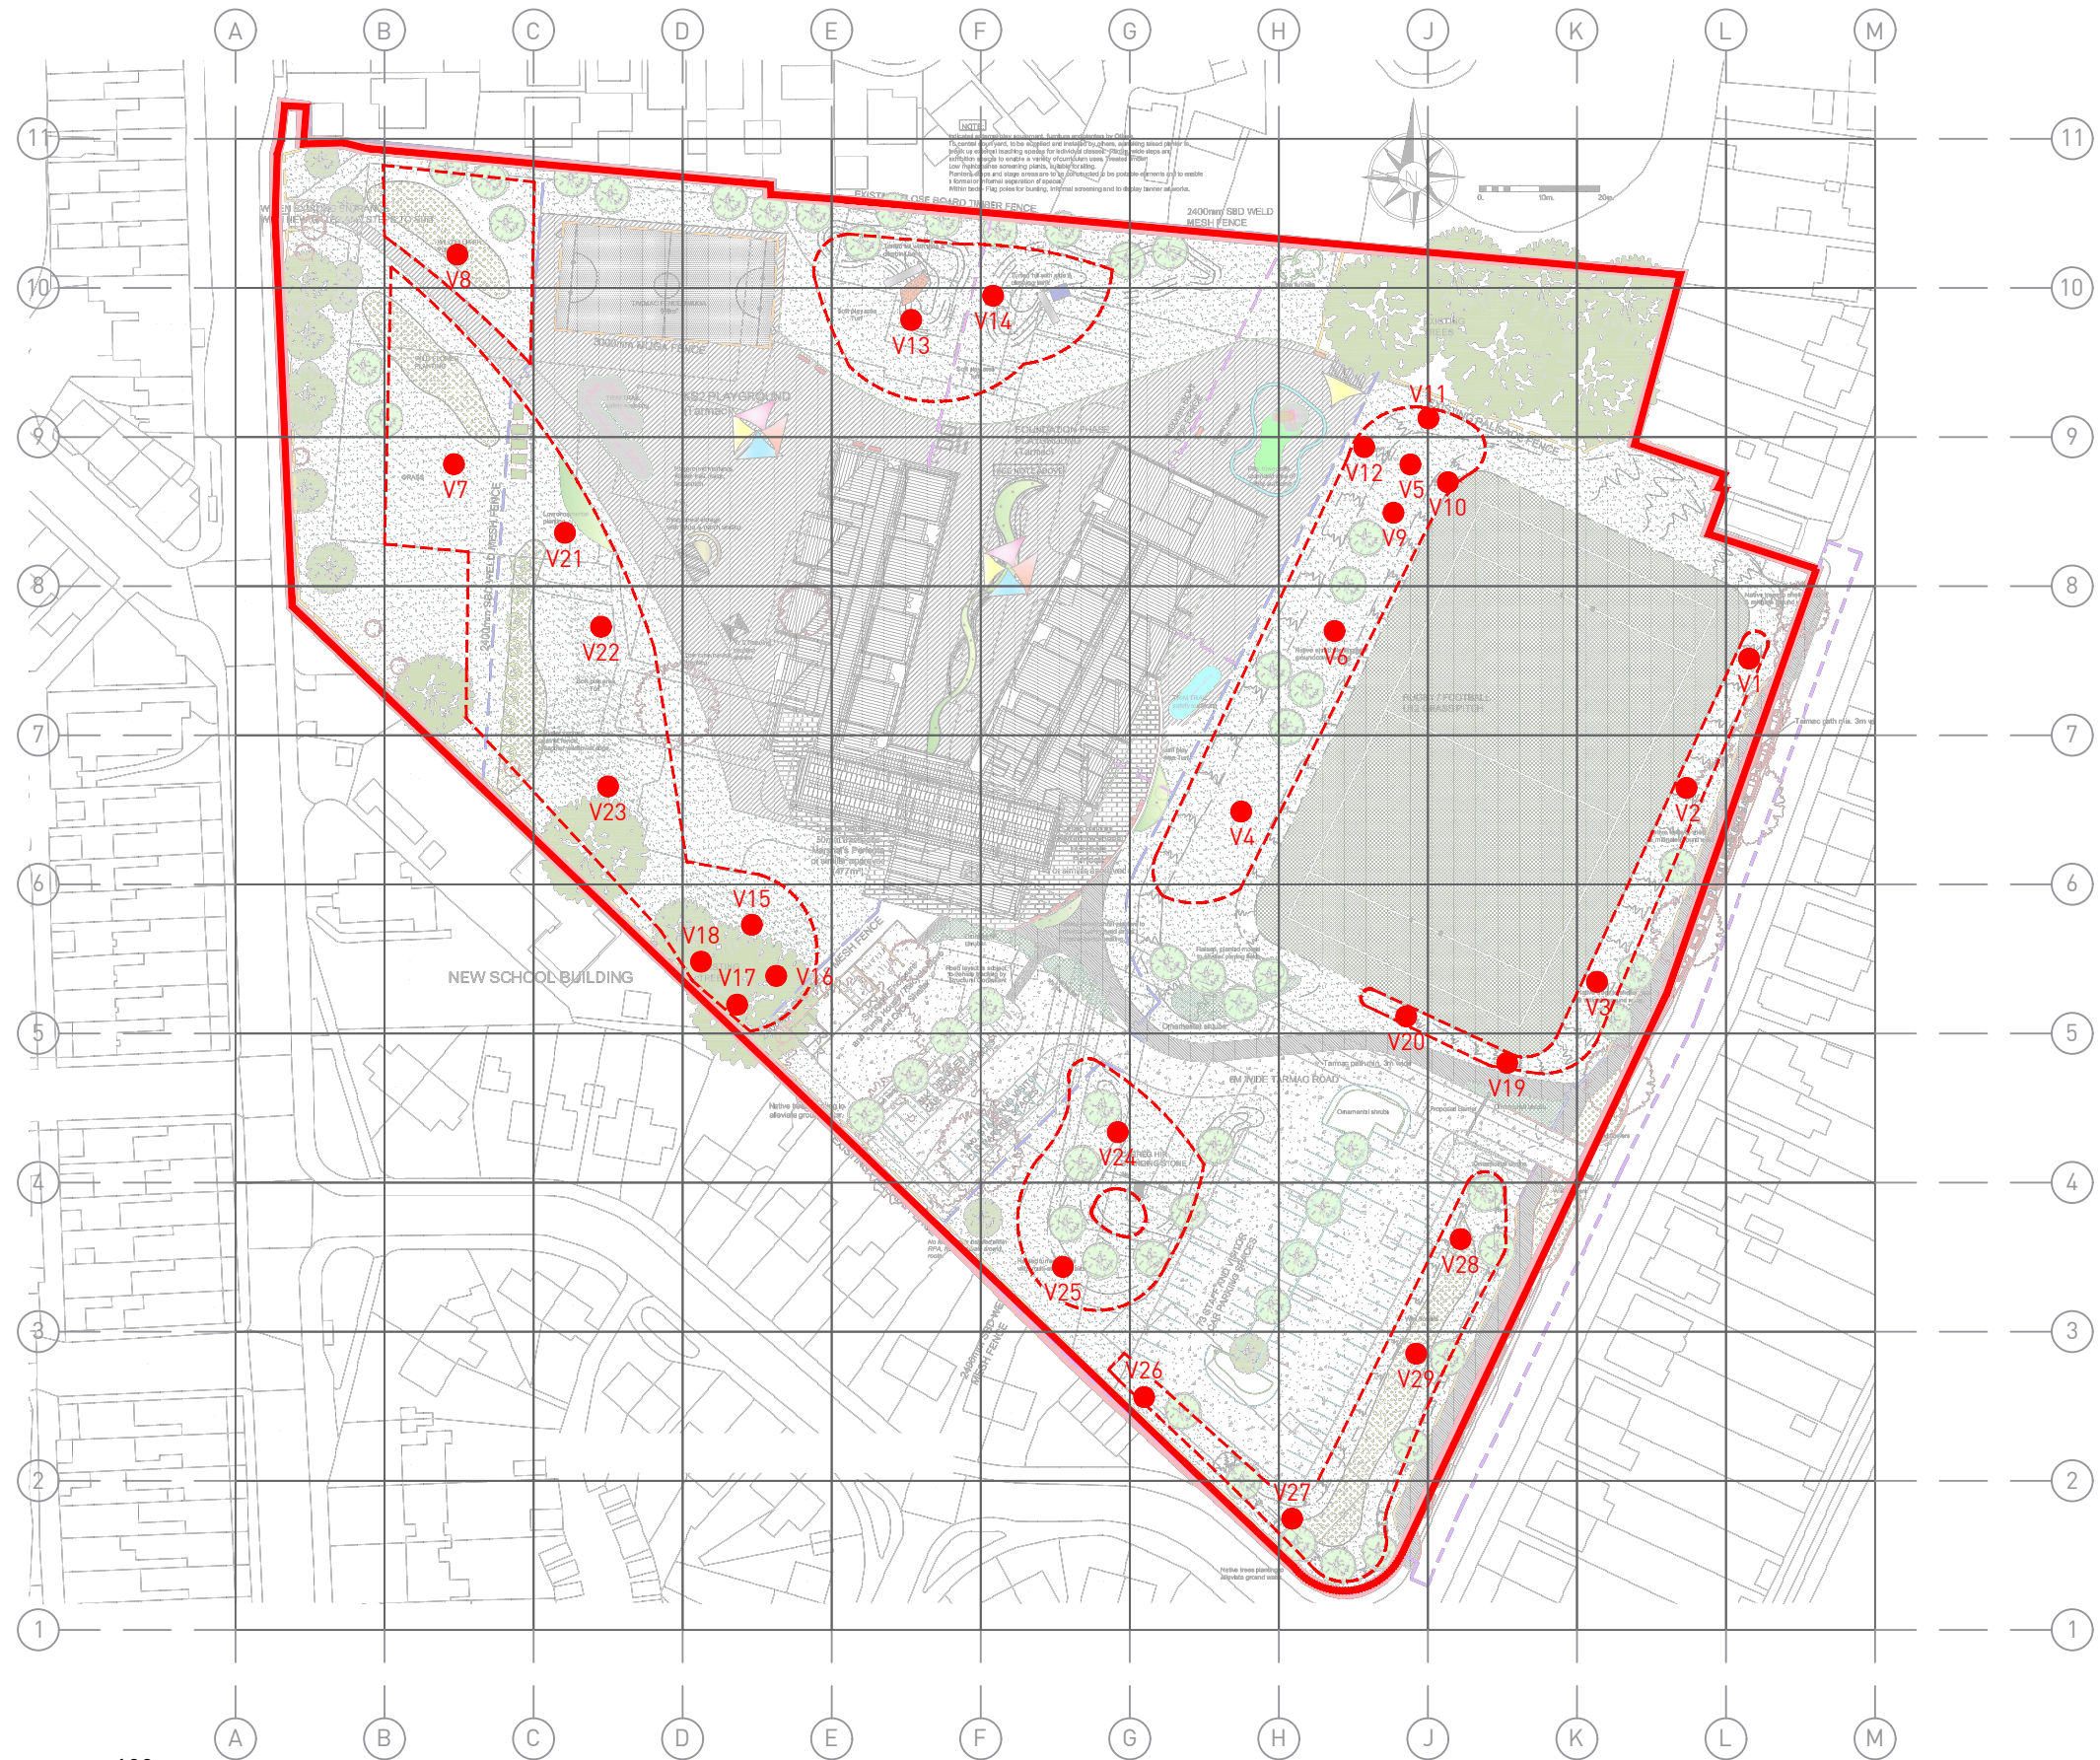

Legend:

- Site Boundary
- Validation Sample Location
- - - Area of Validated Capping Material

Drawing Notes:
Based on Powell Dobsons DWG -
Proposed Site Layout.

All locations are approximate.

Site Address:
Ysgol Newydd Briton Ferry
Old Rd
Briton Ferry
Neath
SA11 2ET

Rev.	Description	Date
A	First Issue	13/08/2018
B	Locations Added	03/09/2018

Project Name: Ysgol Newydd, Briton Ferry		
Client: Kier Construction		
Drawing Title: Validation Sample Location Plan		
Contract No: S2333	Drawing No: D2333/021	Scale @ A3: 1:1250
Drawn By: JH	QC Check By: AKS	Approved By: LH



Sanctus House, The Waterfront, Stonehouse Park,
Stonehouse, Glos, GL10 3UT
T: 01453 828222
E: info@sanctusltd.co.uk www.sanctusltd.com



Sanctus House, The Waterfront, Stonehouse Park,
Stonehouse, Glos, GL10 3UT
T: 01453 828222
E: info@sanctustld.co.uk www.sanctustld.com

Legend:

- Site Boundary
- Proposed Building Footprint
- Environmental Monitoring Location
- Stockpile Location


Drawing Notes:
Based on Powell Dobsons DWG -
Proposed Site Layout.

All locations are approximate.

Site Address:
Ysgol Newydd Briton Ferry
Old Rd
Briton Ferry
Neath
SA11 2ET

Rev.	Description	Date
A	First Issue	19/07/2017

Project Name: Ysgol Newydd, Briton Ferry		
Client: Kier Construction		
Drawing Title: Environmental Monitoring Location Plan		
Contract No: S2333	Drawing No: D2333/002	Scale @ A3: 1:1250
Drawn By: JH	QC Check By: LH	Approved By: JR

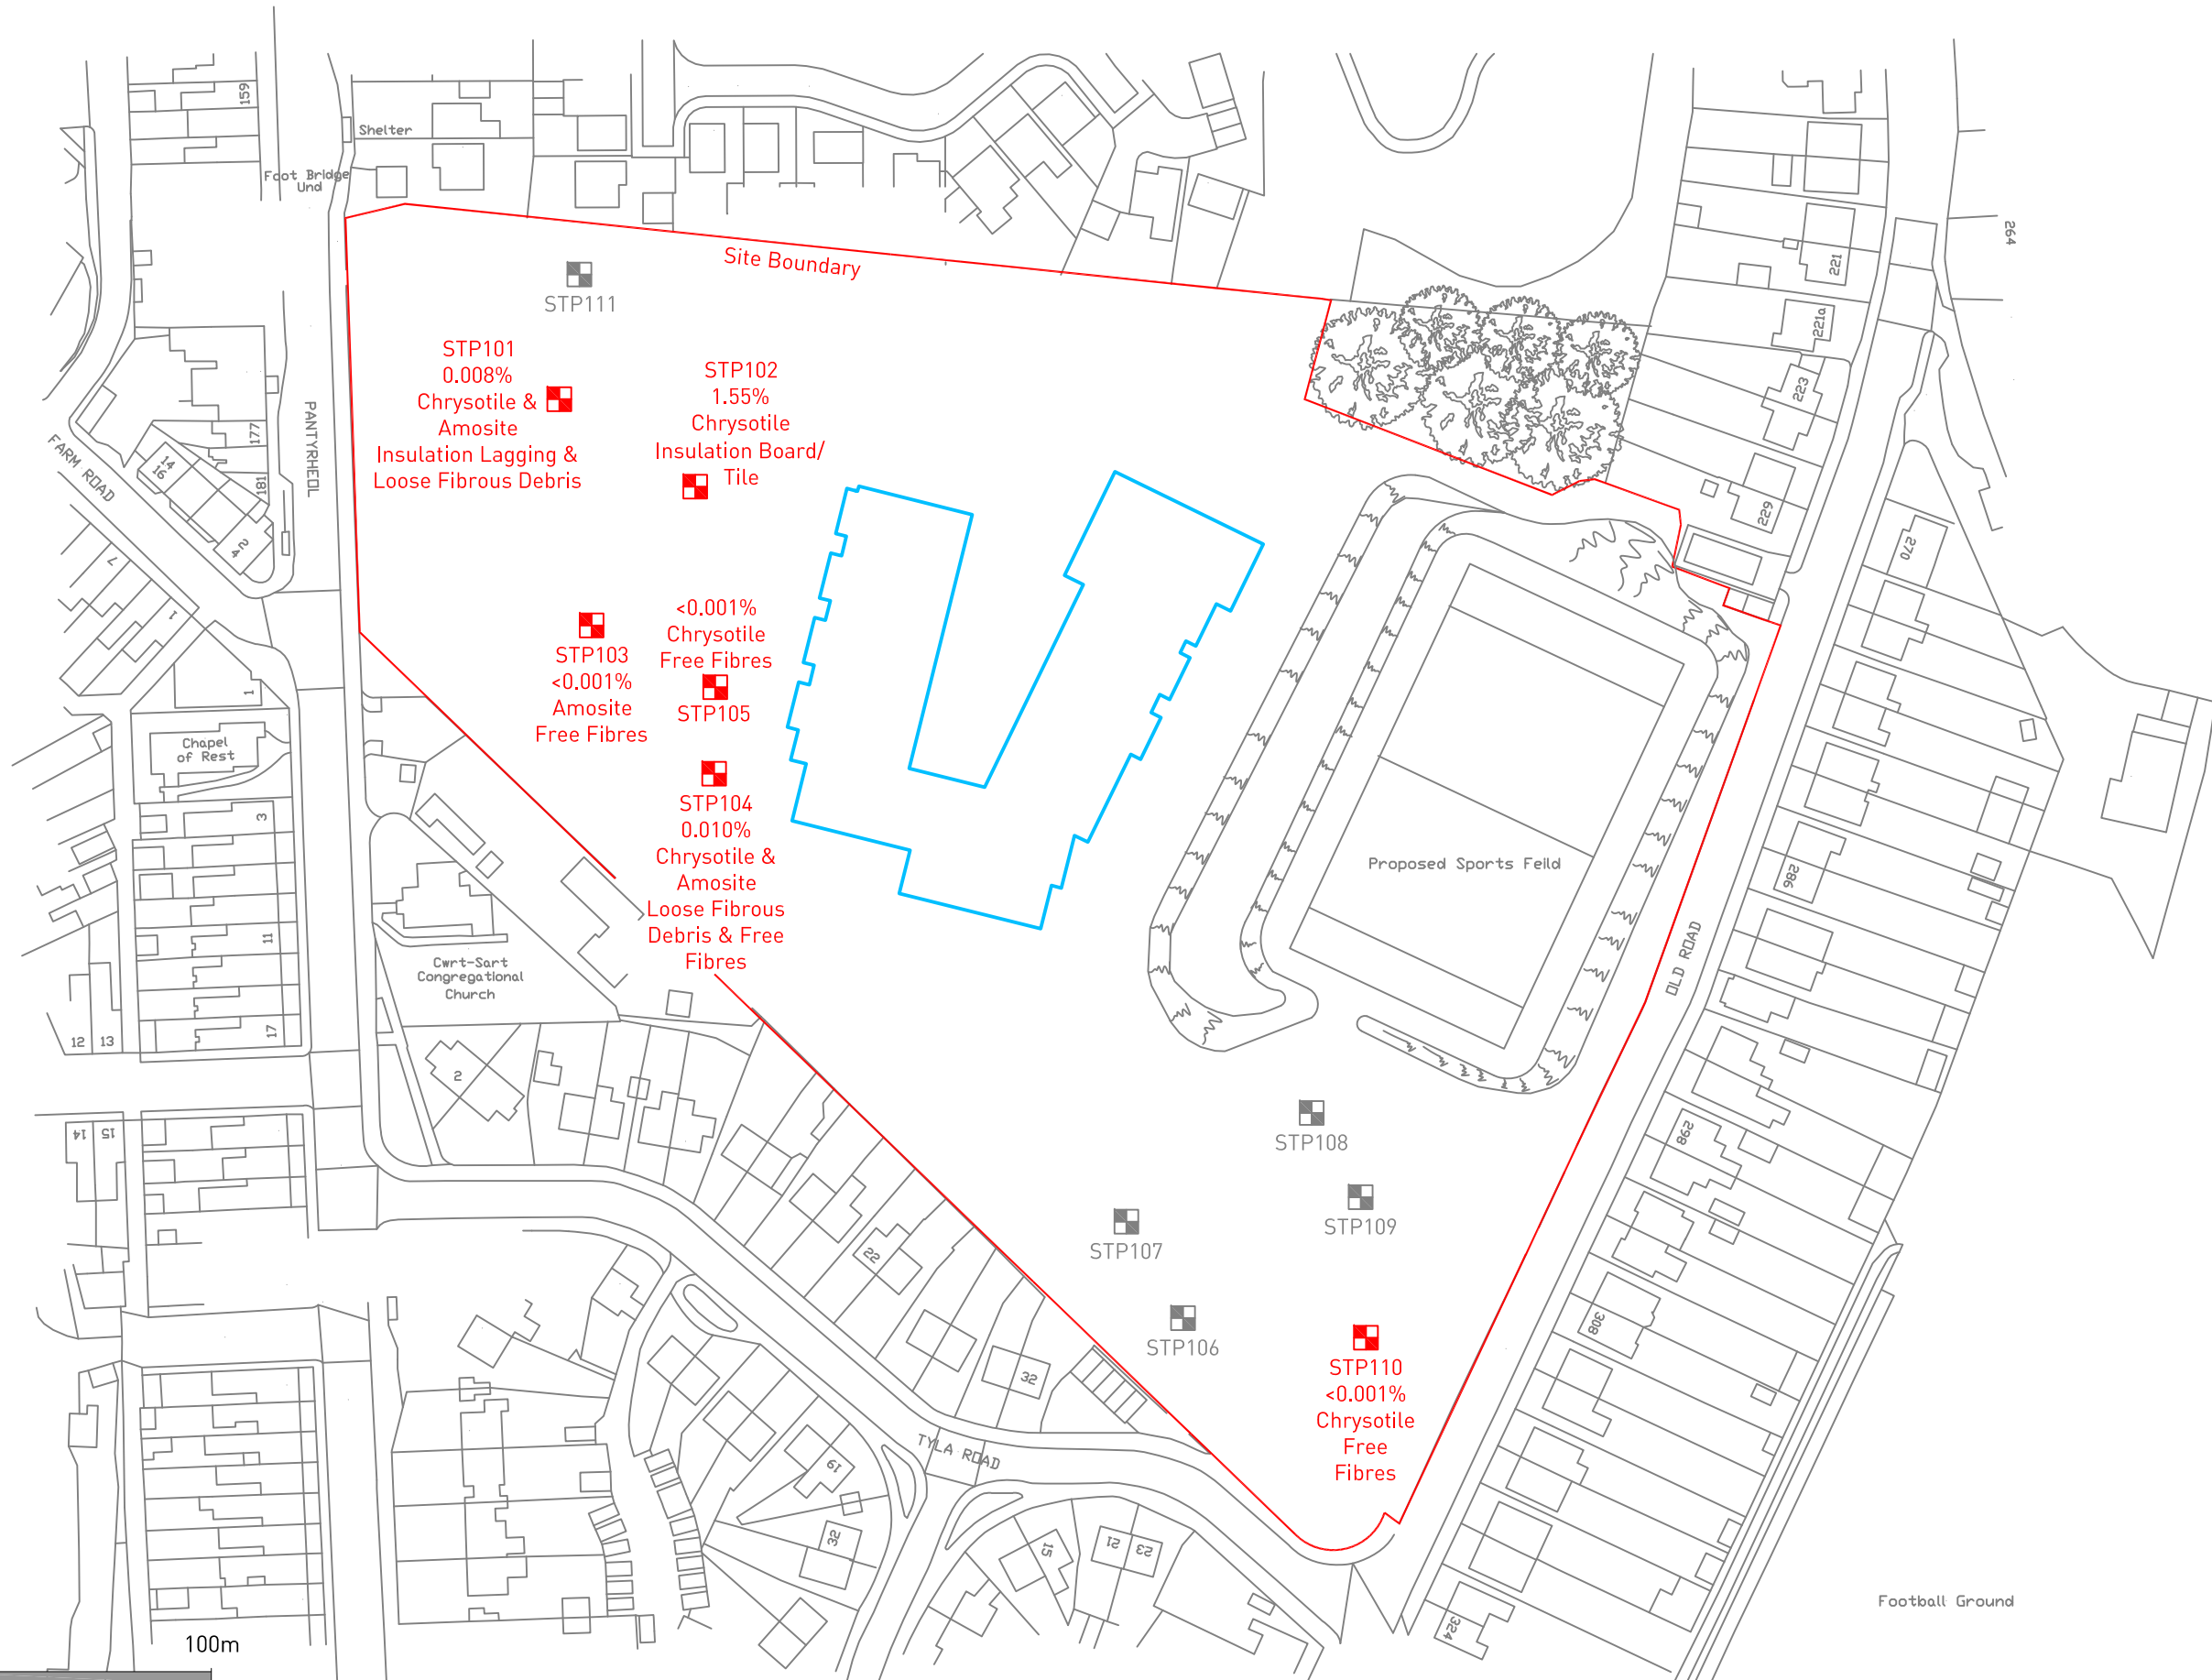

0m 25m 50m 100m



Sanctus House, The Waterfront, Stonehouse Park,
Stonehouse, Glos, GL10 3UT
T: 01453 828222
E: info@sanctusltd.co.uk www.sanctusltd.com

Legend:

- Site Boundary
- Proposed Building Footprint
- Positively Identified ACM
- No ACM Detected

Drawing Notes:
Based on Powell Dobsons DWG -
Proposed Site Layout.

All locations are approximate.

Site Address:
Ysgol Newydd Briton Ferry
Old Road
Briton Ferry
Neath
SA11 2ET

Rev.	Description	Date
A	First Issue	26/09/2017

Project Name: Ysgol Newydd, Briton Ferry		
Client: Kier Construction		
Drawing Title: Sanctus Identified Asbestos Contamination Location Plan		
Contract No: S2333	Drawing No: D2333/010	Scale @ A3: 1:1250
Drawn By: JH	QC Check By: AKS	Approved By: LH