


Superseded

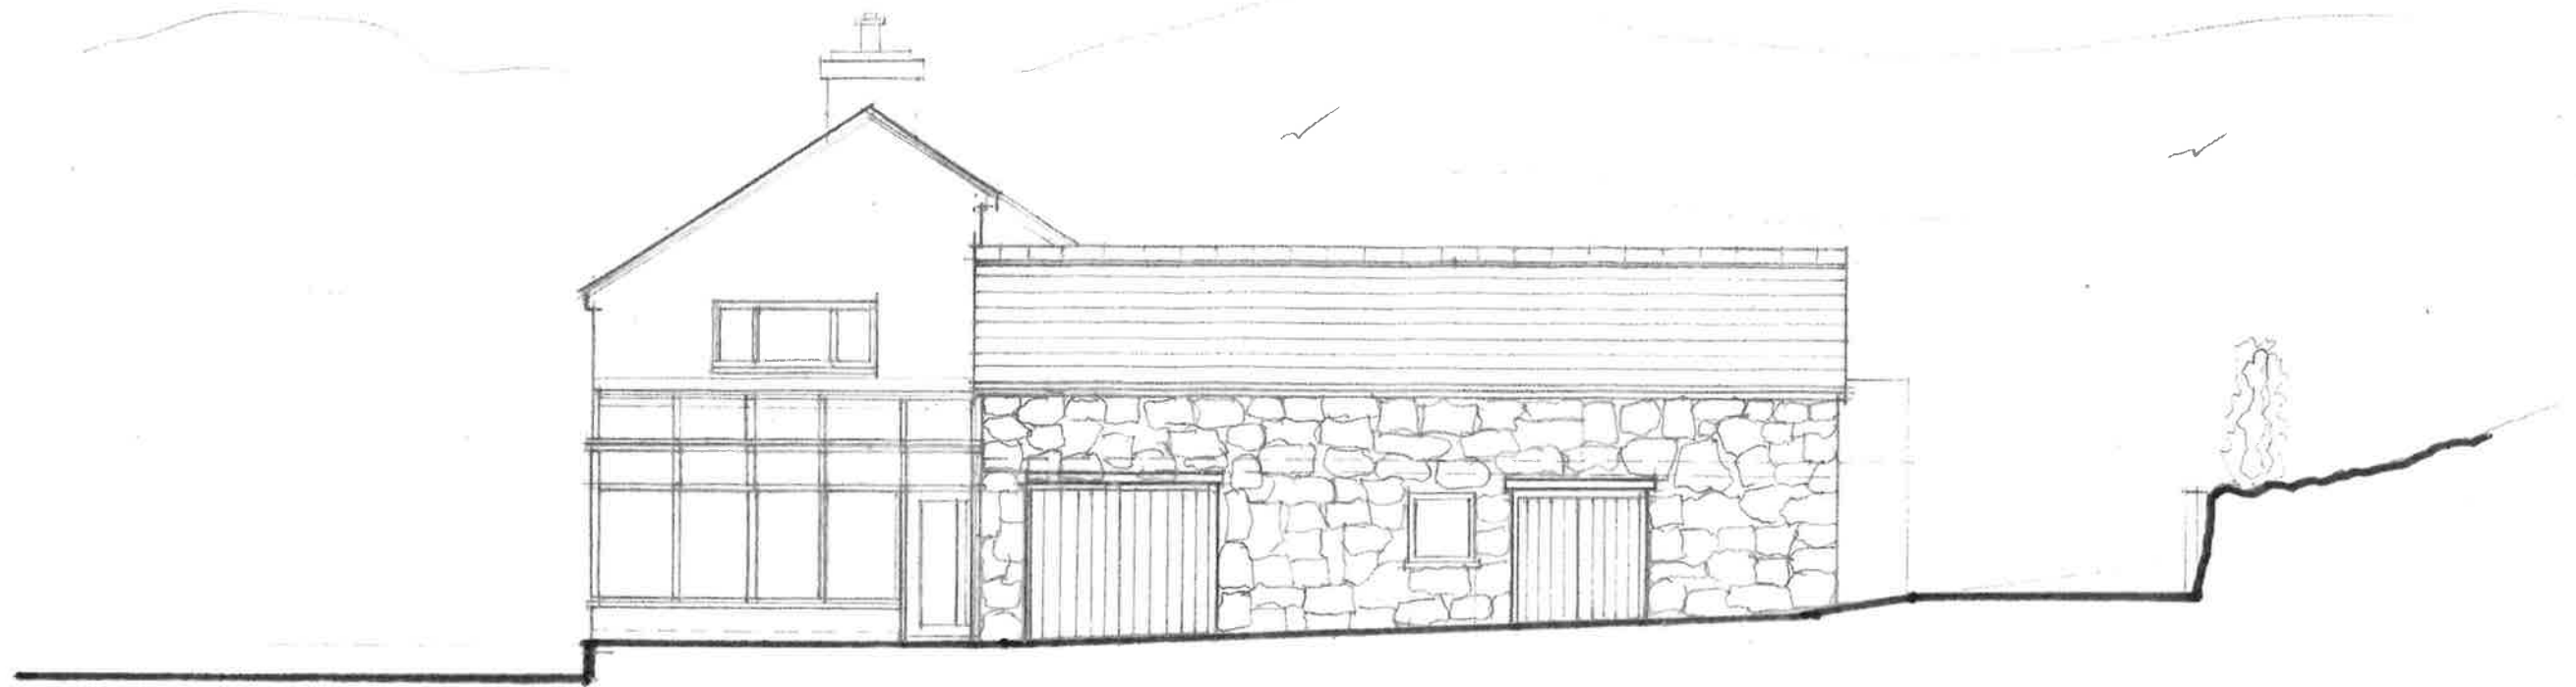

EXISTING SIDE



DOTTED LINE
DENOTES ROAD

EXISTING SIDE