

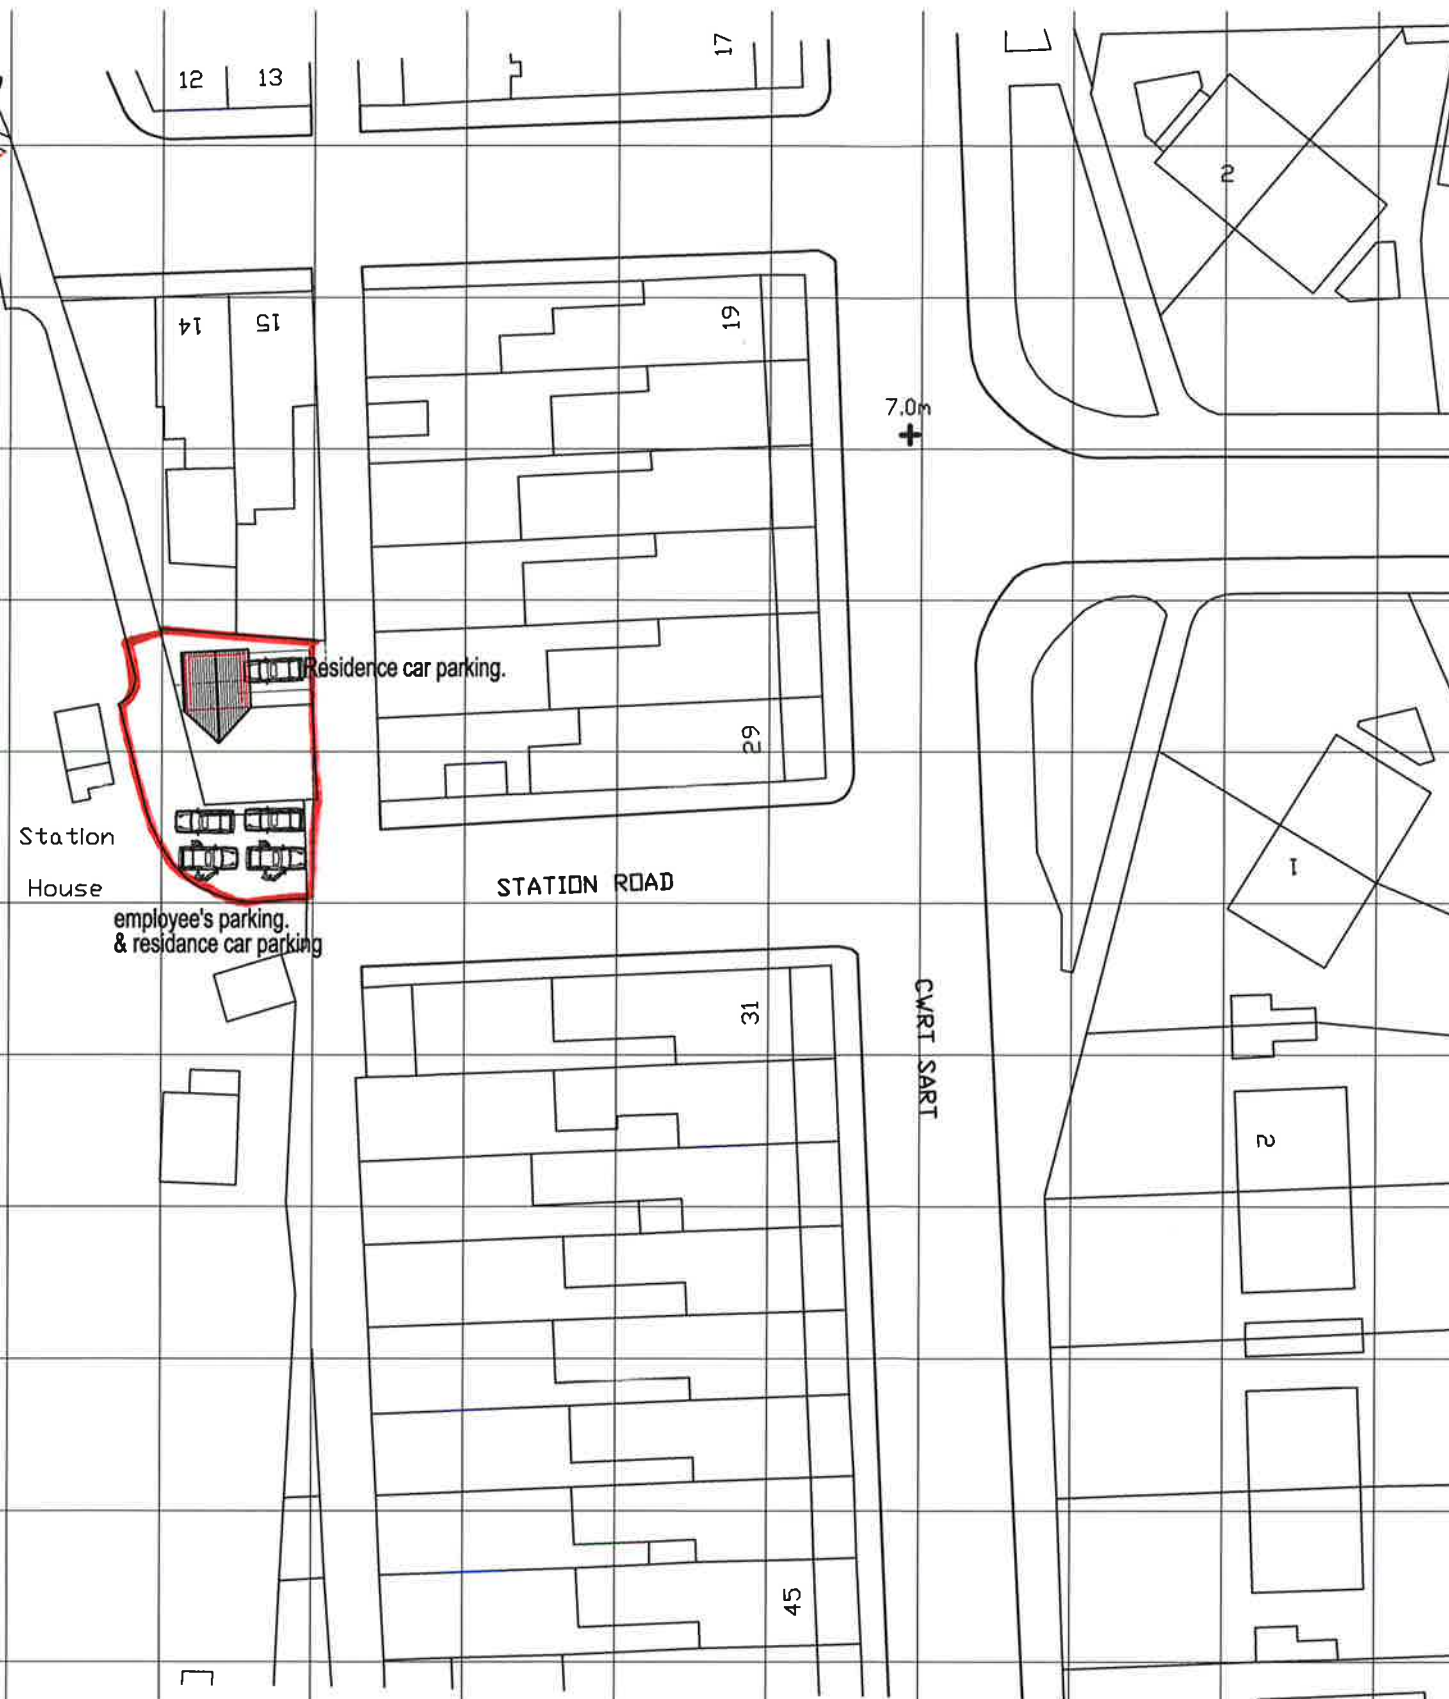


NORTH

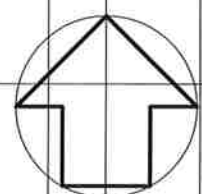

NORTH

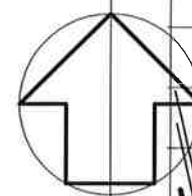

Ordnance Survey (c) Crown Copyright 2011. All rights reserved. Licence number 100020449

Ordnance Survey (c) Crown Copyright 2011. All rights reserved. Licence number 100020449

revisions

A- DRAWING AMENDED FLOWING LOCAL AUTHORITY'S COMMENTS DATED 23/05/2108

CLIENT

MISS D. ARMSTRONG

job title

PROPOSED CHANGE OF USE OF FIRST FLOOR INTO TWO BEDROOM DWELLING UNIT @ STATION HOUSE, STATION ROAD. BRITON FERRY.

drawing title

SITE LOCATION/BLOCK PLAN.

job No:

18.40

drawing No:

01 REV 'A'

scales:

1:500, 1:1250