


THIS IS A C.A.D. PRODUCED DRAWING AND SHOULD NOT BE AMENDED BY HAND.

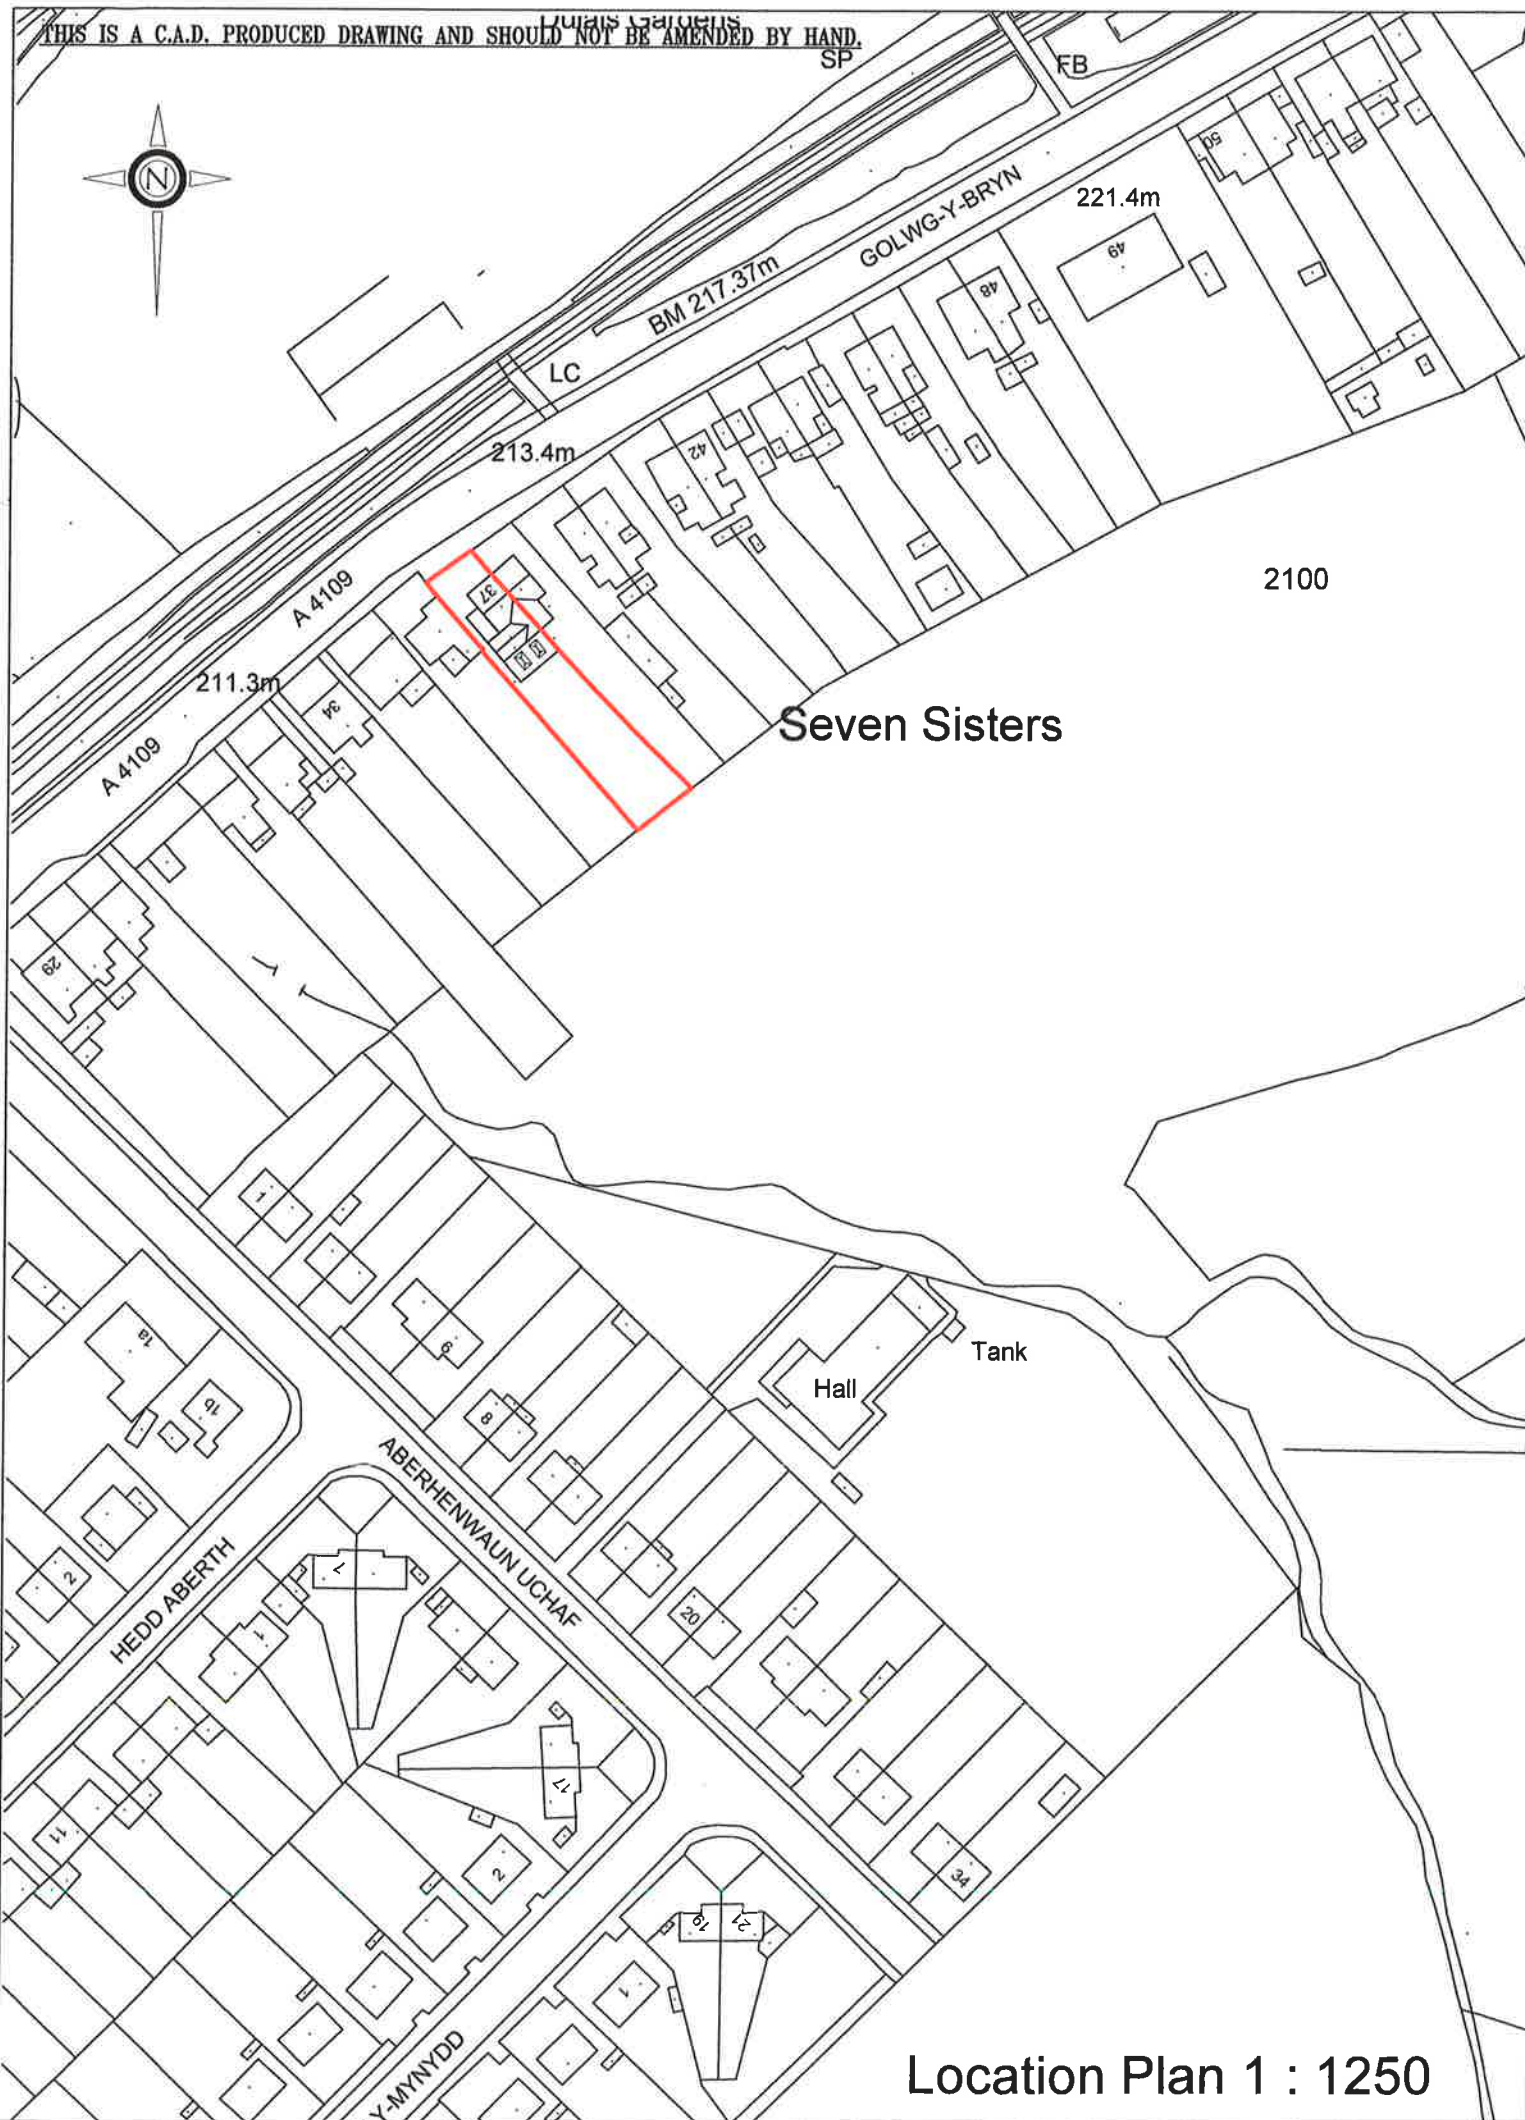

Location Plan 1 : 1250



Block Plan 1 : 500

Client	Mr. M. Humphreys			
	Project			
	Proposed Ground Floor Side and First Floor Rear Extensions at : 37 Golwg Y Bryn, Seven Sisters, Neath.			
	Drawn	Date	Scale	Drawing No.
	July '19	as noted		2019 / 06 / 05