
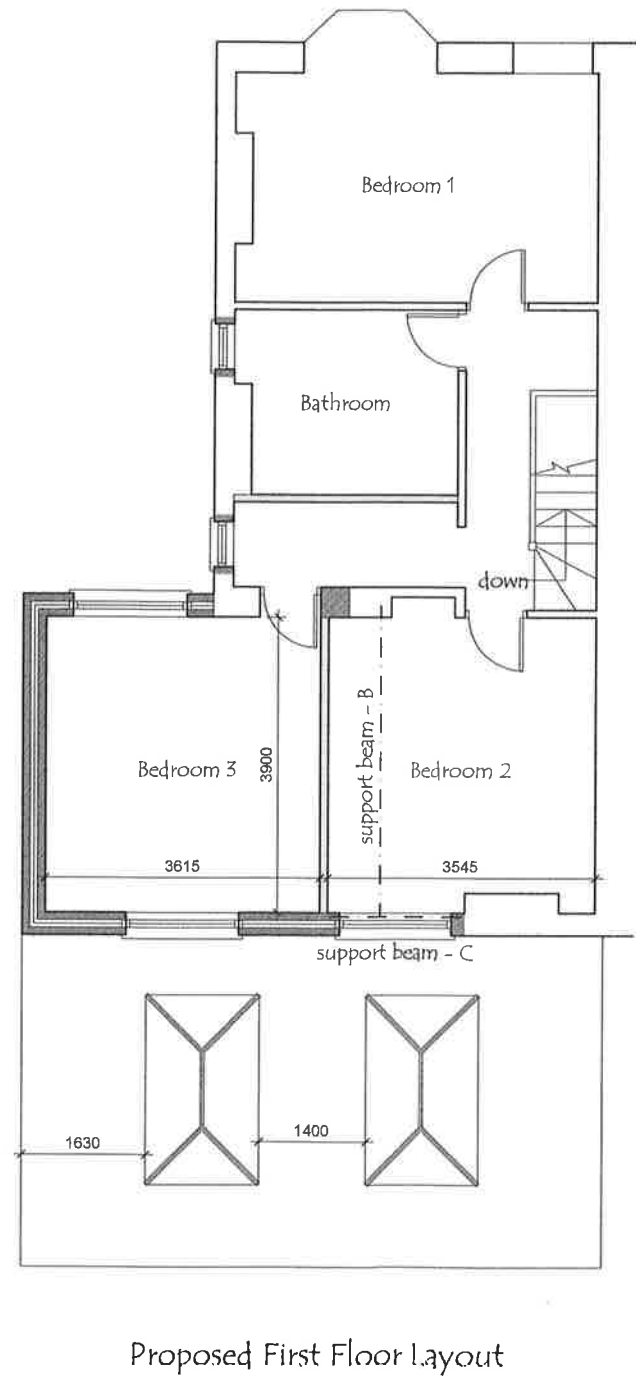


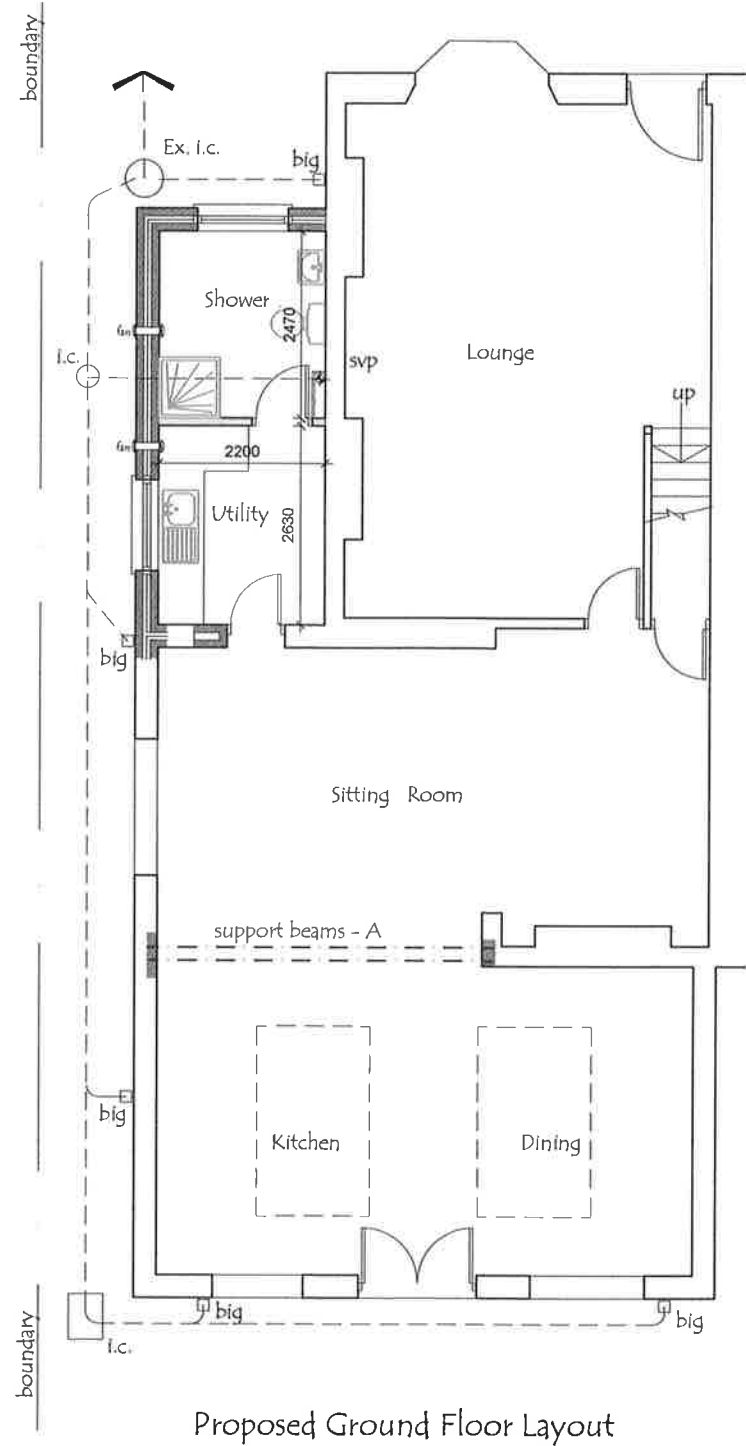

Client	Project	Proposed Ground Floor Side and First Floor Rear Extensions at :			
		37 Golwg Y Bryn, Seven Sisters, Neath.			
		Drawn	Date	Scale	Revised No.
			July '19	1 : 100	2019 / 06 / 02