




Superseded

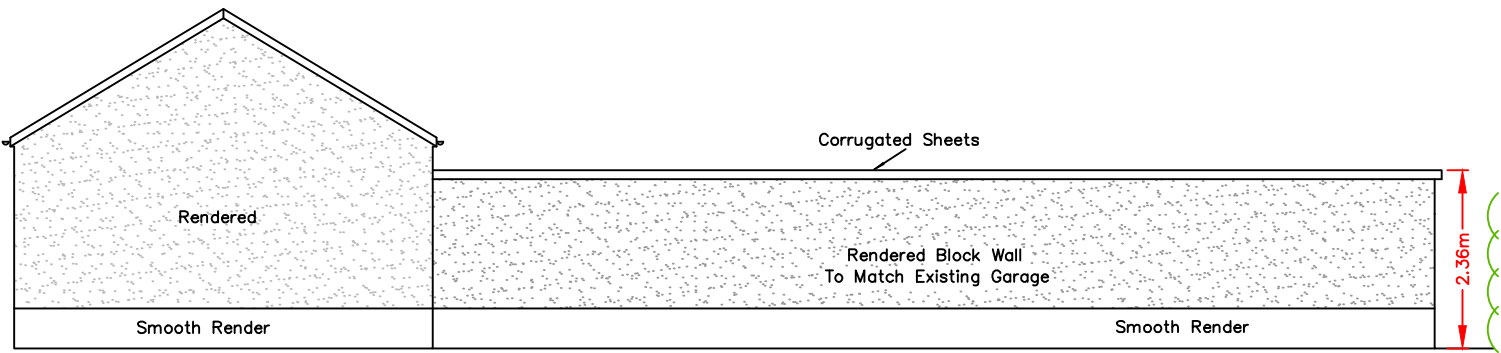


PROPOSED REAR ELEVATION

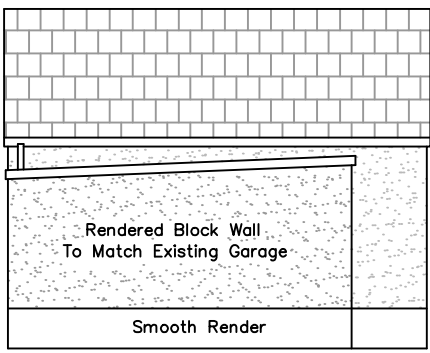

PROPOSED SIDE ELEVATION

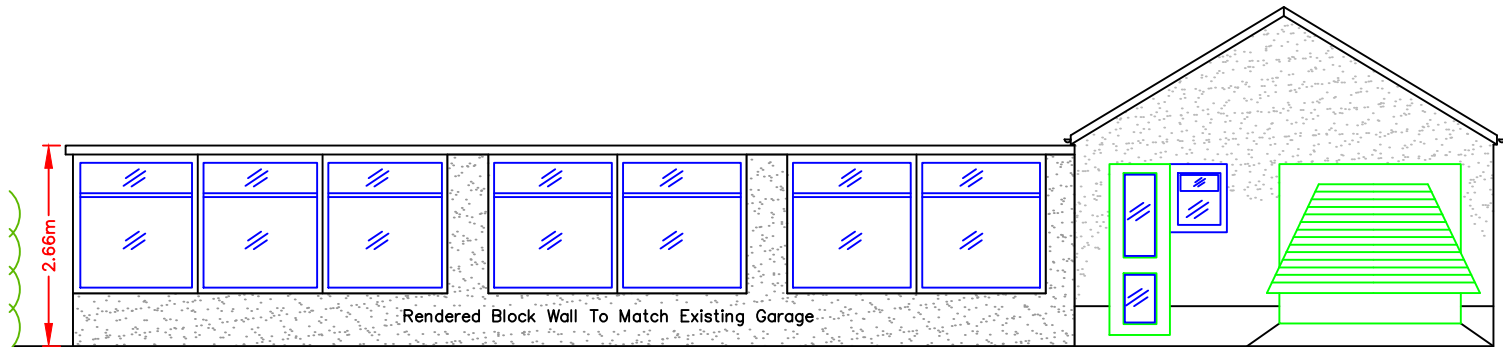

PROPOSED FRONT ELEVATION

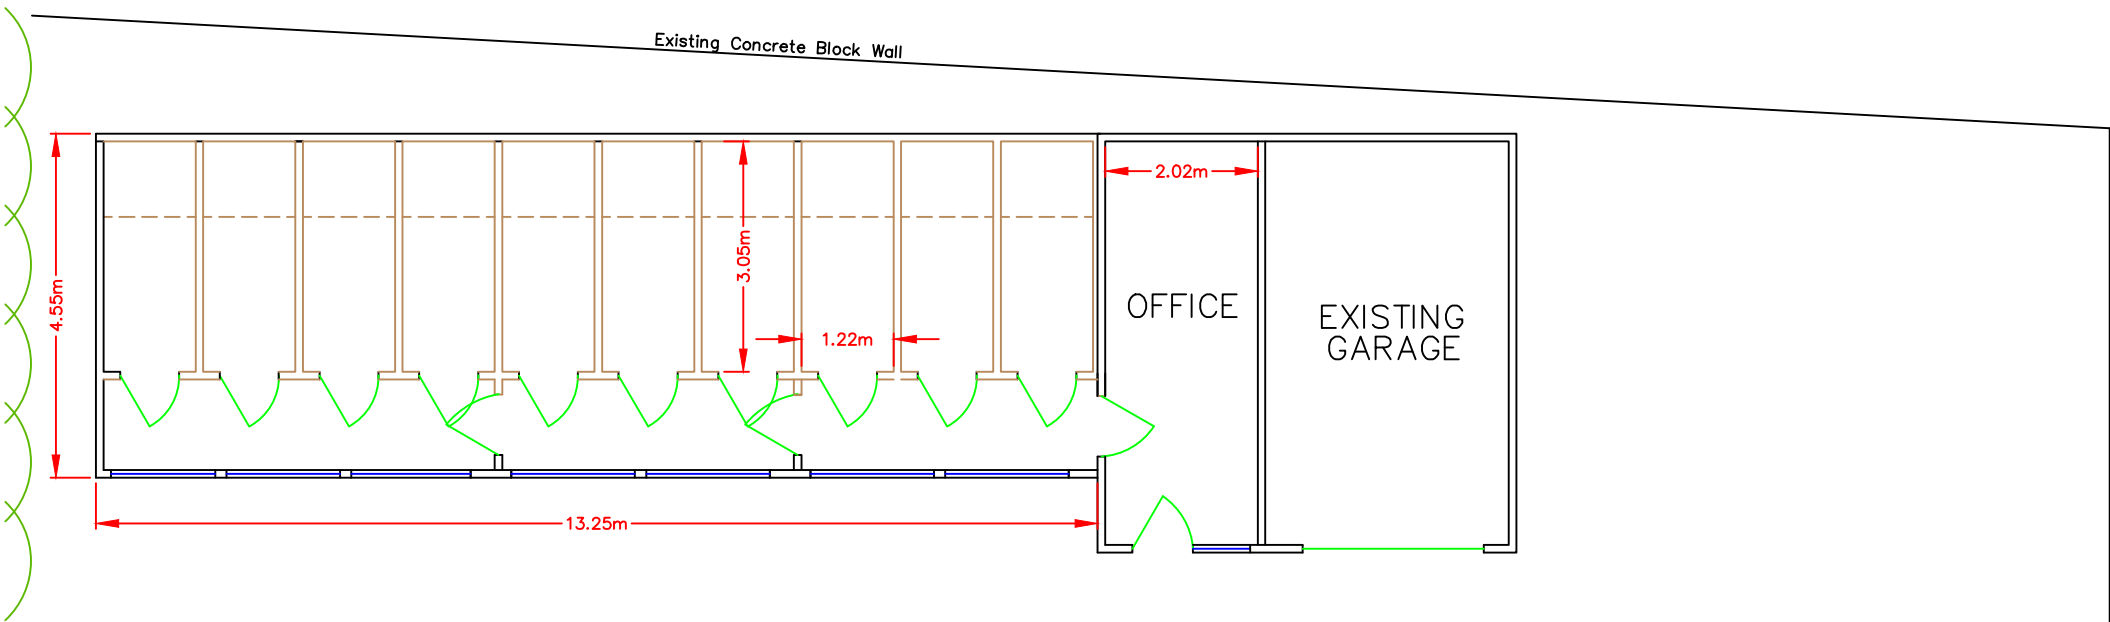

PROPOSED FLOOR PLAN

Project		MISS C.BRITTON 265 SWANSEA ROAD TREBANOS, SWANSEA. SA8 4BY	
Title		PROPOSED ELEVATIONS & FLOOR PLANS APRIL 2019	
Scale :		1:100@A3	Drg.No. E-0004