



LOCATION PLAN 1:1250

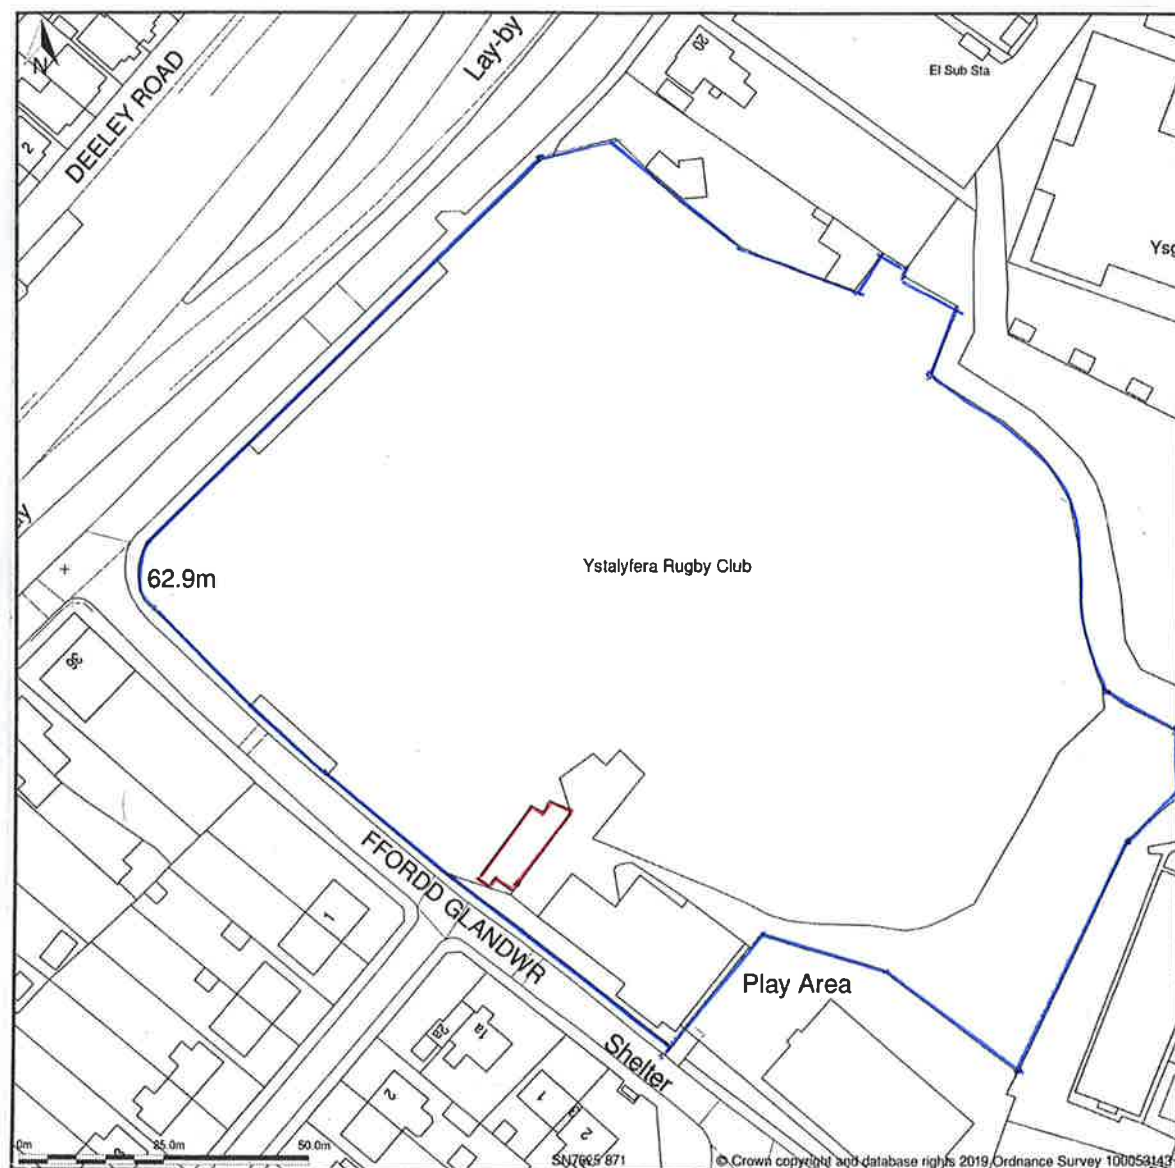

BLOCK PLAN 1:500

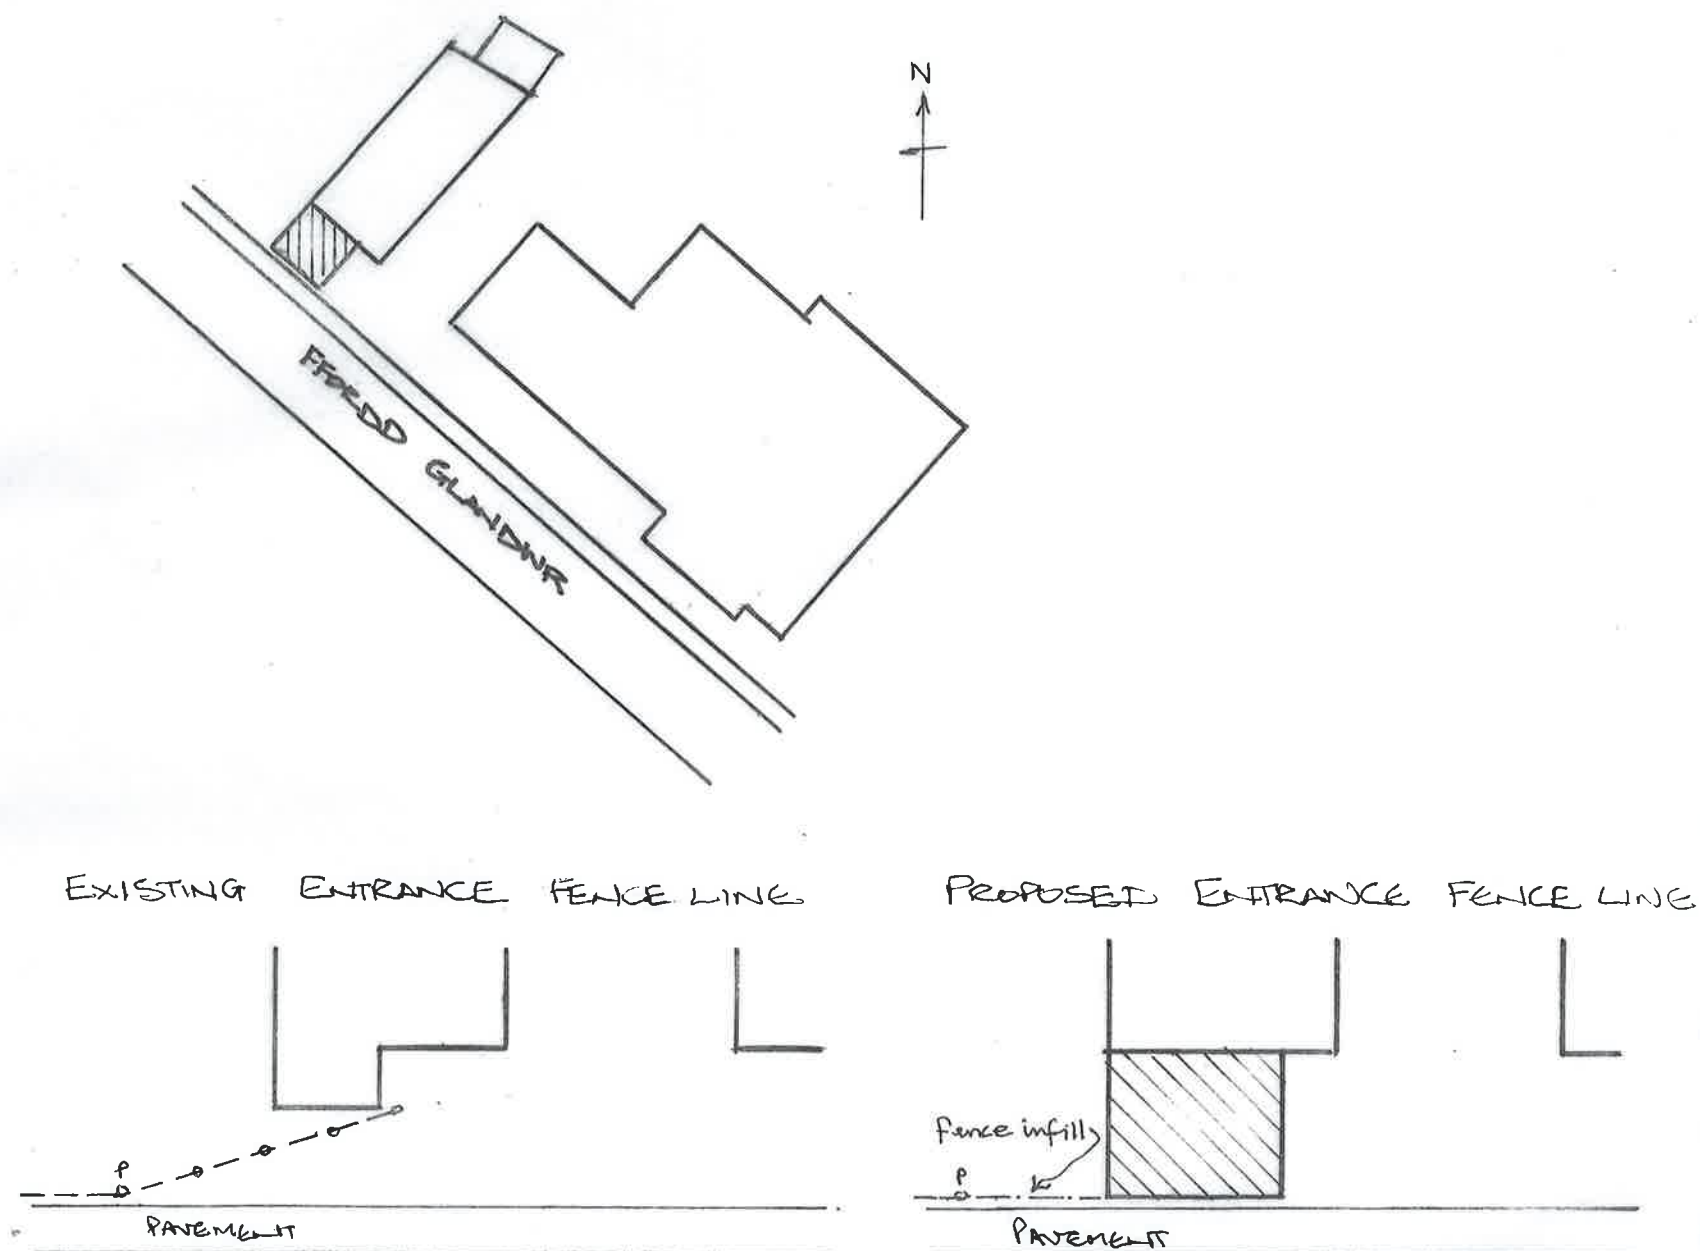

Name	The Committee	
Address	Ystalyfera R.F.C. Ffordd Glyndwr Ystalyfera SA9 2ER	
Project	Proposed Medical Room Extension to Changing Room Block	
Scale	1:1250 1:500	Drawing No. YR/19/03A