



M:\RCA Job Files\2031 Job\20351 - Residential Development Evelyn Terrace Port Talbot - C1 Construction\F - RCA Civil Drawings\20351-06a.dwg
RCA Document Reference: RCA A2 Landscape Version 1 25/06/2019 14:53:03

DO NOT SCALE

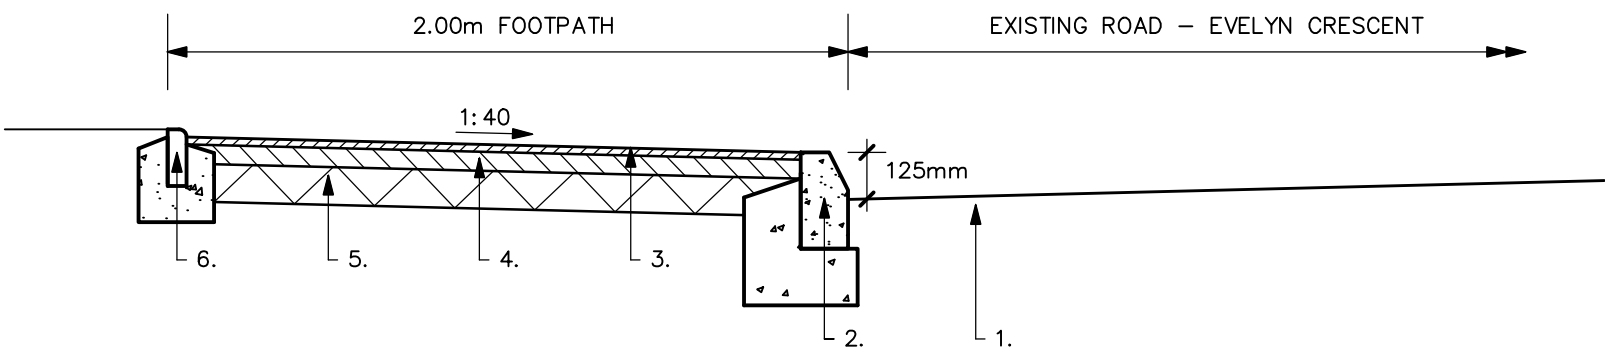


1. EXISTING ROAD CONSTRUCTION MADE GOOD TO MATCH EXISTING FOLLOWING KERB INSTALLATION
2. 125mm X 255mm REF. HB2 PRECAST CONCRETE HALF BATTERED KERB TO BS.7263 LAID ON ST2 CONCRETE BED AND HAUNCH AS DETAIL
3. SURFACE COURSE 20mm 6mm SIZE MEDIUM GRADED WEARING COURSE (CI 7.6 BS 4987)
4. BINDER COURSE 50mm 20mm SIZE DENSE BASECOURSE (CI 6.5 BS 4987)
5. SUB BASE 100mm TYPE 1 GRANULAR SUB BASE MATERIAL (CI 803) SPECIFICATION FOR HIGHWAY WORKS (300mm AT CROSSOVERS - REFER TO DETAIL)
6. 50mm X 150mm REF. EBN PRECAST CONCRETE BULLNOSED EDGING TO BS.7263 LAID ON ST2 CONCRETE BED AND HAUNCH AS DETAIL

EVELYN TERRACE FOOTPATH CONSTRUCTION DETAIL

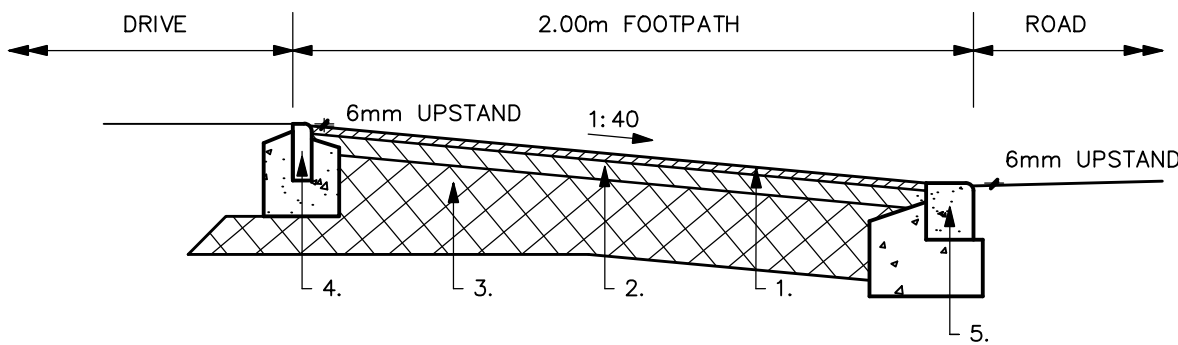


1. WEARING COURSE 20mm 6mm SIZE MEDIUM GRADED WEARING COURSE (CI 7.6 BS 4987)
2. BASE COURSE 50mm 20mm SIZE DENSE BASECOURSE (CI 6.5 BS 4987)
3. SUB BASE 300mm TYPE 1 GRANULAR SUB BASE MATERIAL (CI 803) SPECIFICATION FOR HIGHWAY WORKS
4. 50mm X 150mm REF. EBN PRECAST CONCRETE BULLNOSED EDGING TO BS.7263 LAID ON ST2 CONCRETE BED AND HAUNCH AS DETAIL
5. 125mm X 150mm REF. BN PRECAST CONCRETE BULLNOSED KERB TO BS.7263 LAID ON ST2 CONCRETE BED AND HAUNCH


SECTION A-A

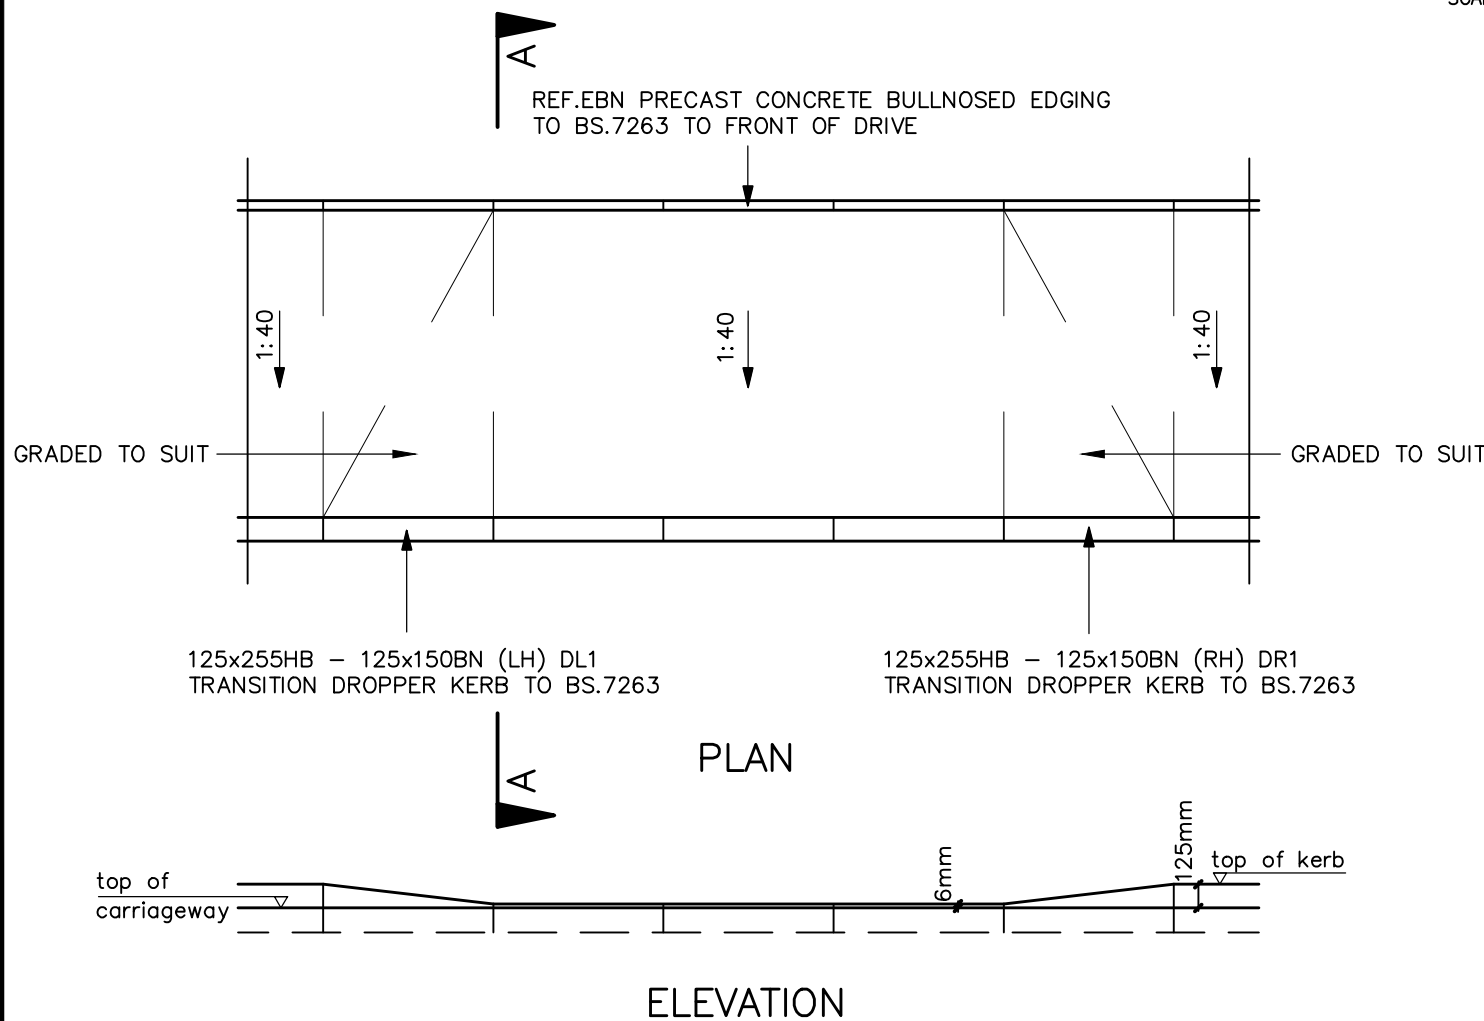


VEHICLE CROSSOVER CONSTRUCTION DETAILS

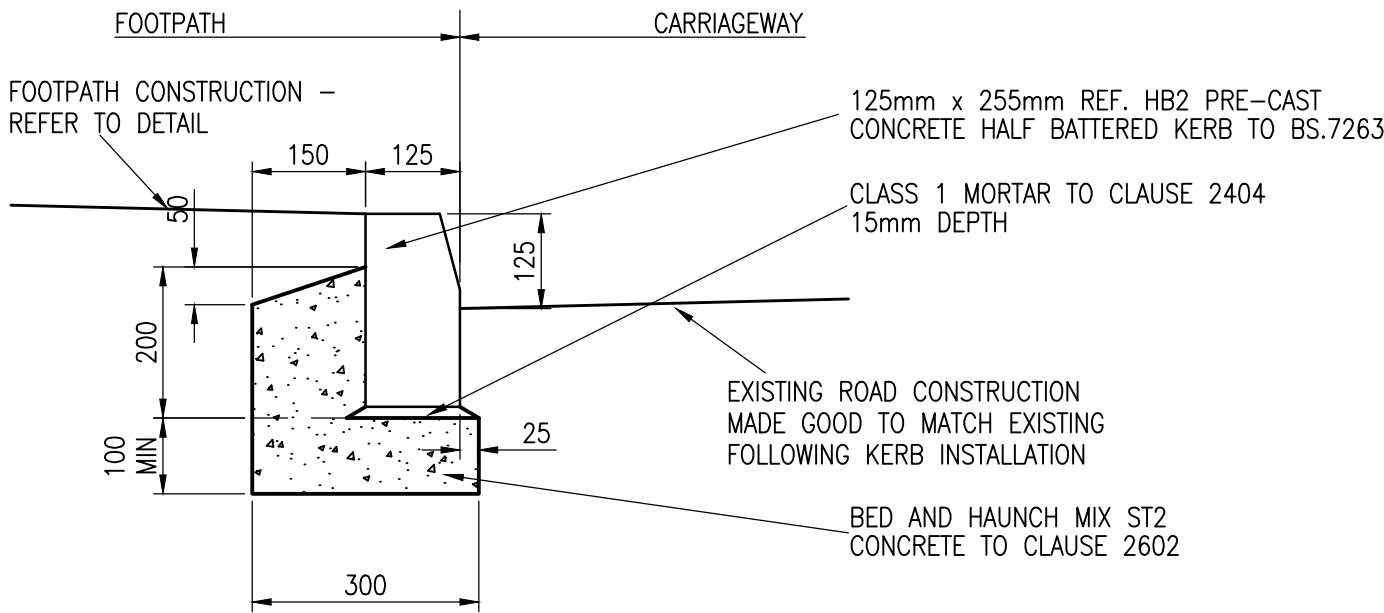


HB2 KERB BEDDING DETAIL
SCALE 1:10

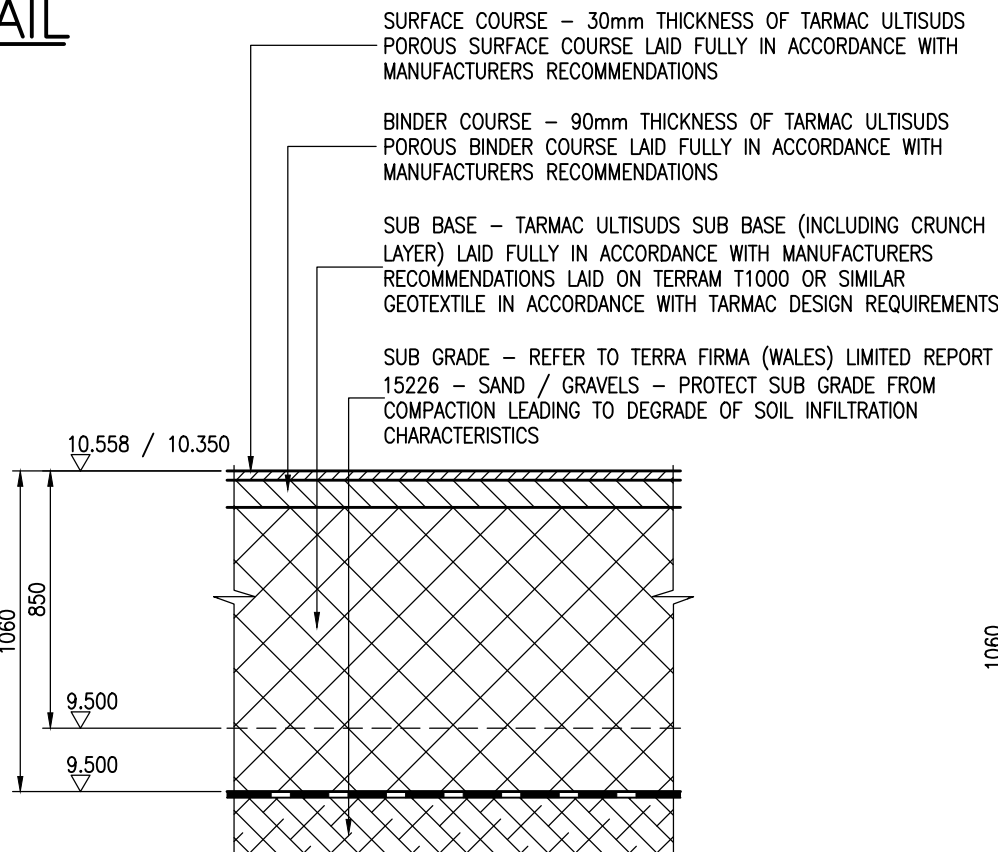


TARMAC ULTISUDS PERMEABLE MACADAM DETAIL
(REFER TO TARMAC DESIGN ALSO)
SCALE 1:25

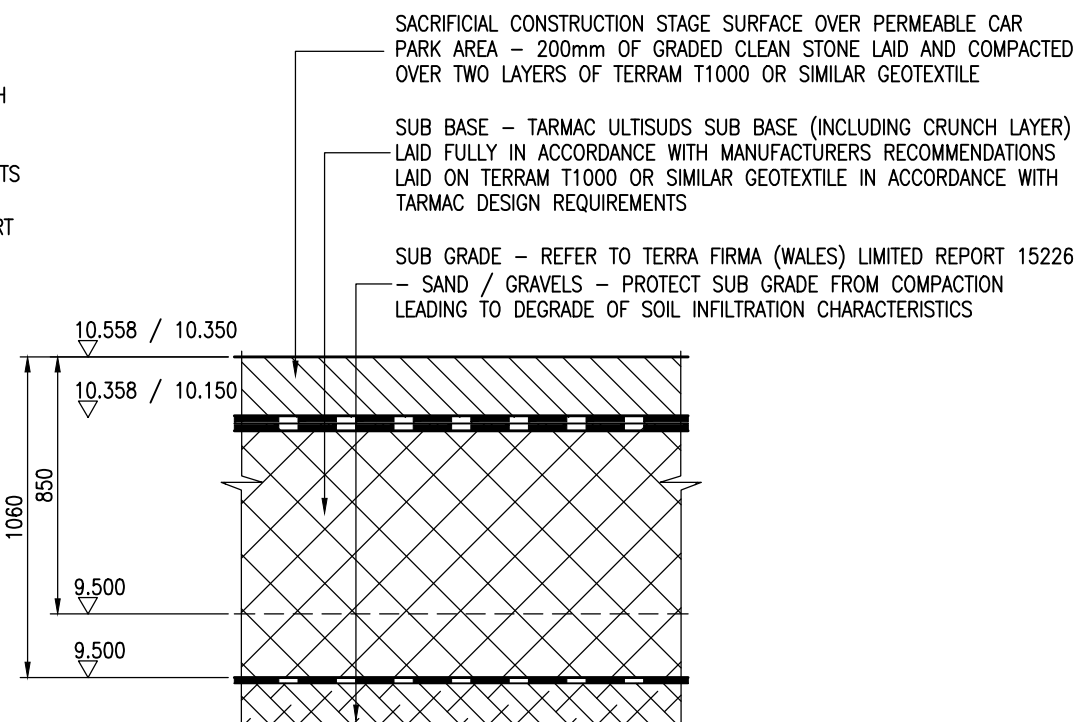

CONSTRUCTION STAGE PERMEABLE MACADAM DETAIL
(REFER TO TARMAC DESIGN ALSO)
SCALE 1:25

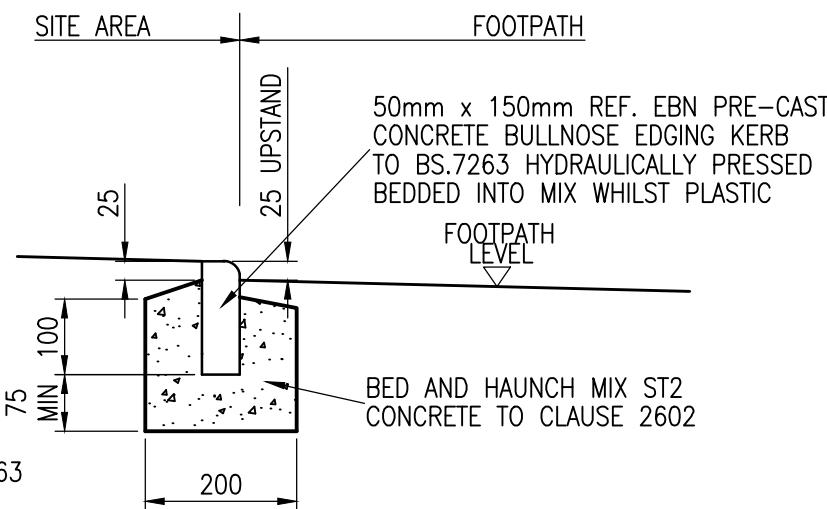

EBN KERB BEDDING DETAIL
SCALE 1:10

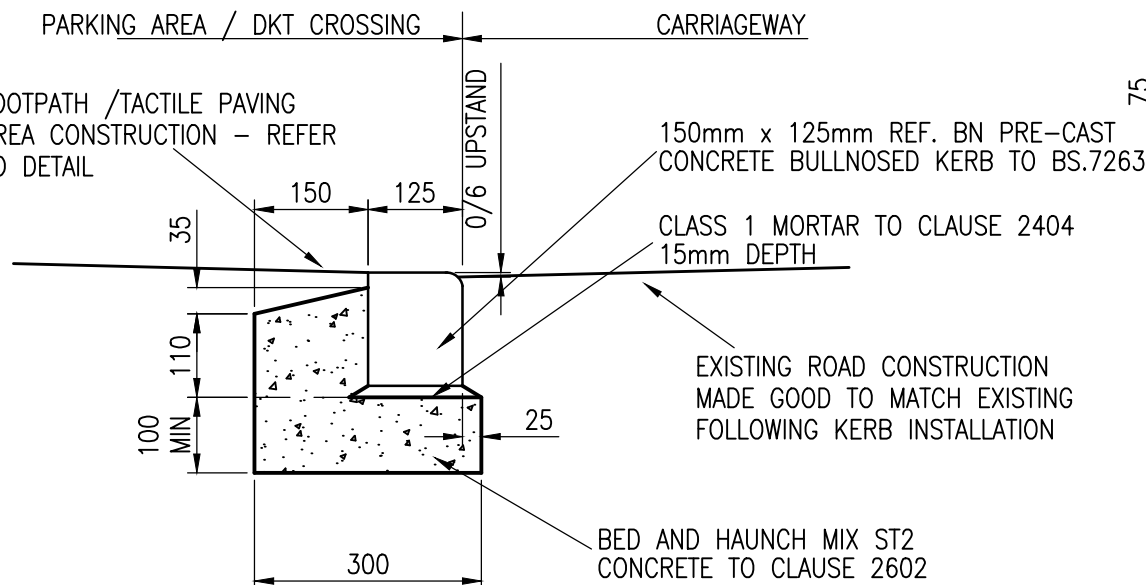

BN DROPPED KERB BEDDING DETAIL
SCALE 1:10

NOTES:

THE PROPERTY OF THIS DRAWING AND DESIGN IS VESTED IN ROGER CASEY ASSOCIATES AND MUST NOT BE COPIED OR REPRODUCED IN ANY WAY WITHOUT THE WRITTEN CONSENT OF ROGER CASEY ASSOCIATES.

THE CONTRACTOR IS TO CHECK ALL LEVELS AND DIMENSIONS BEFORE WORK COMMENCES, AND ANY DISCREPANCIES TO BE REPORTED IMMEDIATELY TO THE CONSULTANTS.


WORK TO FIGURED DIMENSIONS IN PREFERENCE TO SCALING.

THIS DRAWING IS TO BE READ IN CONJUNCTION WITH ALL OTHER ROGER CASEY ASSOCIATES DRAWINGS AND SPECIFICATIONS AND ALL OTHER CONSULTANTS DRAWINGS AND SPECIFICATIONS RELATING TO THIS PROJECT.

A	CONSTRUCTION STAGE PERMEABLE SURFACE DETAIL ADDED	PWJL	RSC	25/06/19
REV.	DESCRIPTION	DRAWN	CHECK	DATE

DRAWING STATUS:

Technical Acceptance

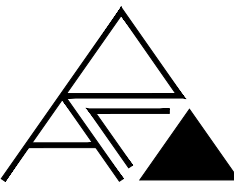

Roger Casey Associates

Consulting Civil & Structural Engineers

Ty Mansel, 6 Mansel Street,
Cardiff, Cardiff SA1 1PX

T: 01267 222 646

Units 10 & 11, Merlin's Court,
Winch Lane, Haverfordwest,
Pembrokeshire SA61 1SB

T: 01437 762 795

E: office@rca-eng.co.uk

W: www.rca-eng.co.uk

CLIENT:

CJ CONSTRUCTION
(WALES) LTD



ARCHITECT:

DAVIES LLEWELYN AND JONES
CARDIFF

PROJECT:

RESIDENTIAL DEVELOPMENT AT
EVELYN TERRACE, PORT TALBOT,
NEATH PORT TALBOT SA13 1BW

DRAWING TITLE:

EXTERNAL WORKS
CONSTRUCTION DETAILS

DRAWN BY:	DESIGN BY:	CHECKED BY:	DATE:
PWJL	PWJL	RSC	25/06/19

SCALES:	DRAWING No.:	REVISION:
1:25/20/10	20351/06	A

ORIGINAL DRAWING A2

© Roger Casey Associates Limited 2019