


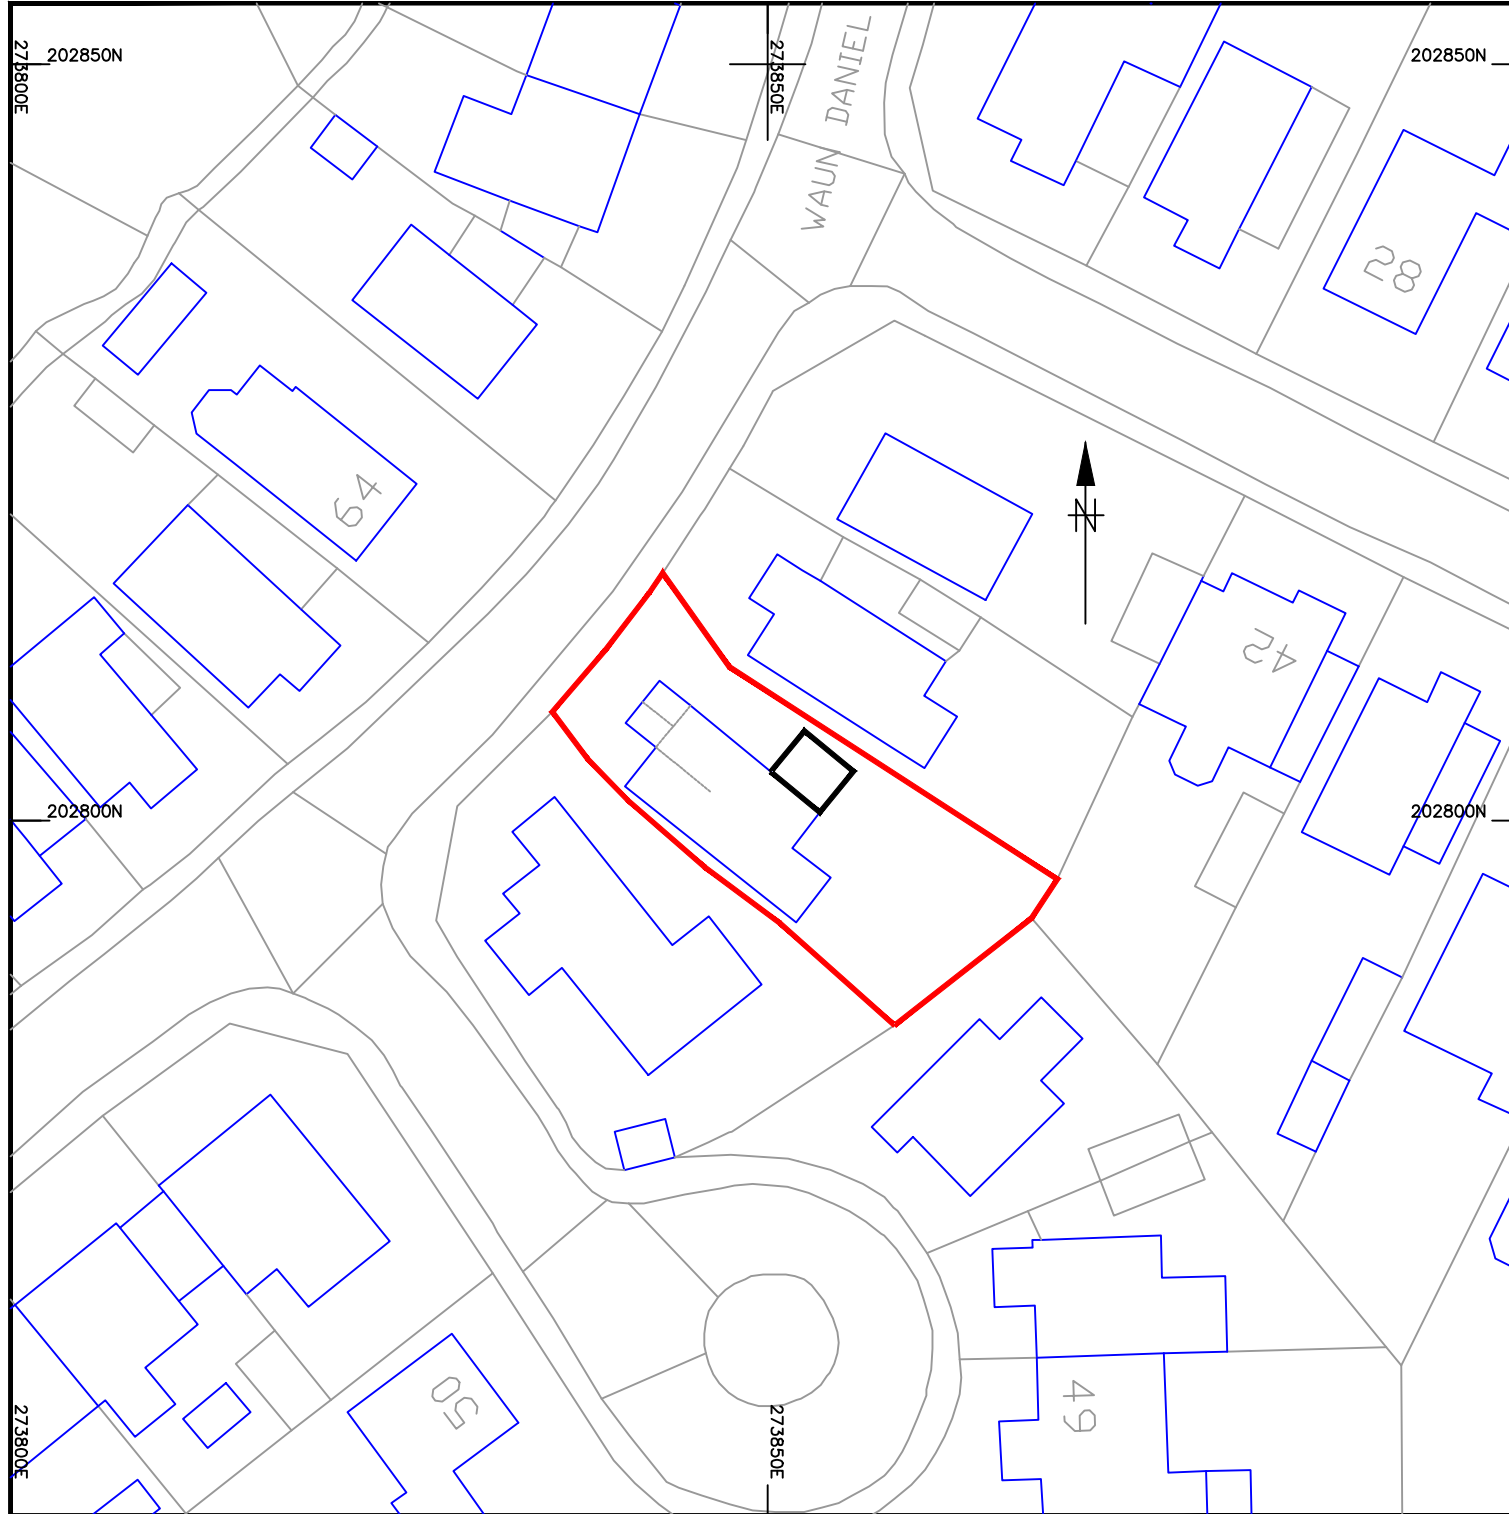

Project		N0.45 WAUN DANIEL, RHOS PONTARDAWE, SWANSEA SA8 3HR	
Title		LOCATION PLAN JULY 2019	
Scale :		1:500@A3	Drg.No. A-0002